



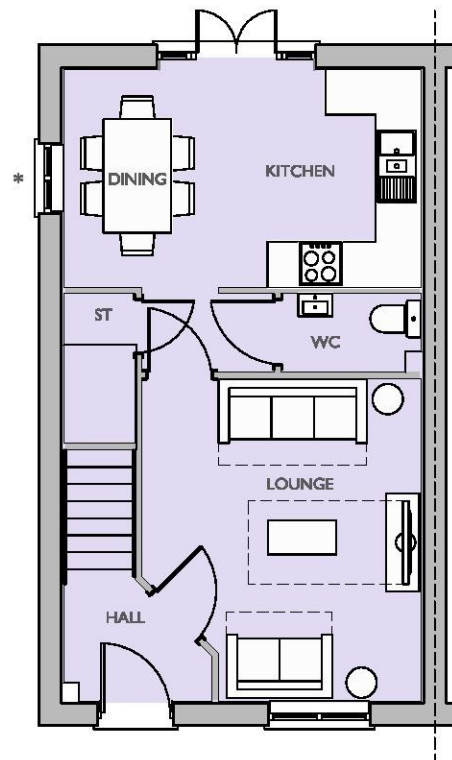

GROUND FLOOR PLAN

* WINDOWS TO PLOTS 4 & 11 ONLY

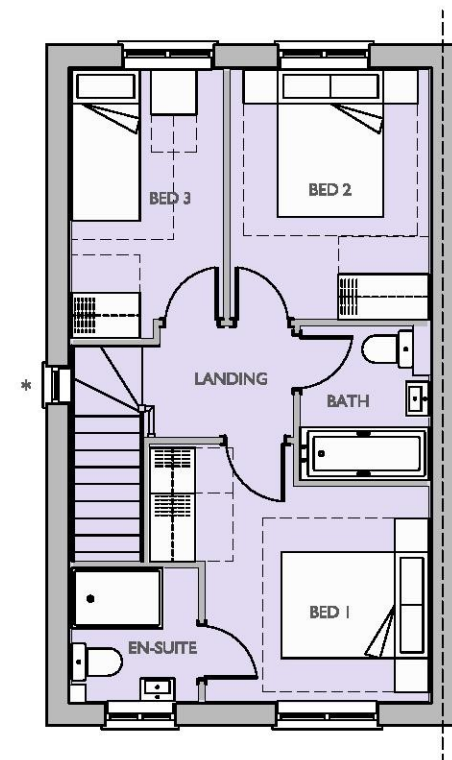

FIRST FLOOR PLAN

PLOTS 4 (AS), 11 (OPP), 31 (AS),
62 (OPP), 64 (AS), 71 (AS), 74 (AS)
& 76 (AS)

3 BED (5 PERSON)
HOUSE
2.0 STOREY
866 SqFt

Project:
SOMERSET BARRACKS, PHASE 2,
SHORNCIFFE GARRISON, FOLKSTONE
Title:
TYPE PA34
FLOOR PLANS

Drawn by : MIF Checked by : BB
Scale @ A3:
0 1 2 3 4 5m
Scale 1:100

Date: OCTOBER 2015
Rev Date Drawn Checked
G 28.03.17 SLT BB
AMENDED TO LPA COMMENTS
Drg No: CB_80_026_PA34_P01 Rev: G

Client:
Taylor Wimpey

