



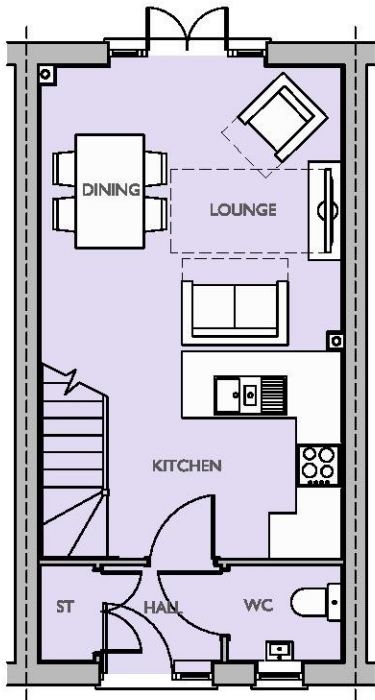

GROUND FLOOR

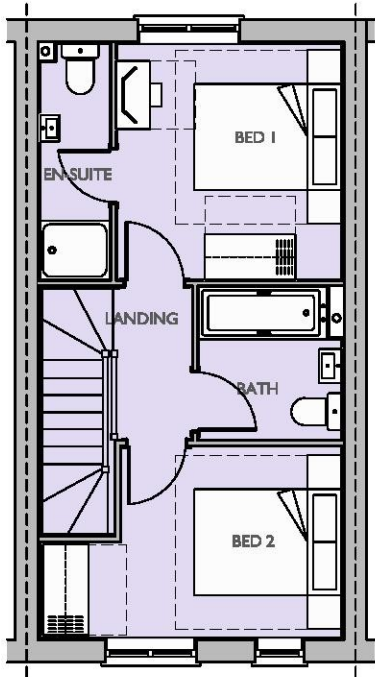

FIRST FLOOR

PLOTS 56 (OPP), 57 (AS), 68 (AS) & 72 (OPP)

2 BED (4 PERSON)
HOUSE
2.0 STOREY
689 SqFt

Project:
SOMERSET BARRACKS, PHASE 2,
SHORNCcliffe GARRISON, FOLKSTONE

Title:
TYPE PA22
FLOOR PLANS

Drawn by : BRB Checked by : BB

Scale @ A3:
0 1 2 3 4 5m
Scale 1:100

Date: JANUARY 2016

Rev	Date	Drawn	Checked
G	28.03.17	SLT	BB

AMENDED TO LPA COMMENTS

Drg No: CB_80_026_PA22_P03 Rev: G

Client:

Taylor Wimpey

