


This drawing and all information hereon is copyright and remains the property of Edgington Architectural Services Ltd; prosecution could follow any breach of this copyright. The drawing is for guidance purposes only and/or for obtaining Local Authority consent.

No responsibility will be taken by Edgington Architectural Services Ltd where clients and/or builders or persons proceed with the project without the inspection services of Edgington Architectural Services Ltd, or who carry out works being deviations, variations, or who may guess, interpret, instruct without Edgington Architectural Services Ltd authority or who depart from the information as shown upon the said drawing.



Wherever figured dimensions are given they are to be accepted in preference to scaled sizes, the Contractor is responsible for verifying all dimensions shown hereon and for advising Edgington Architectural Services Ltd of any discrepancies before putting affected work in hand.

No claim will be entertained for demolition, alteration or making good of any work which may be required by Edgington Architectural Services Ltd resulting from the contractors failure to advise of any such discrepancies.


REV.	BY	CHK'D	DATE
Original Issue	SE	SE	10.04.17

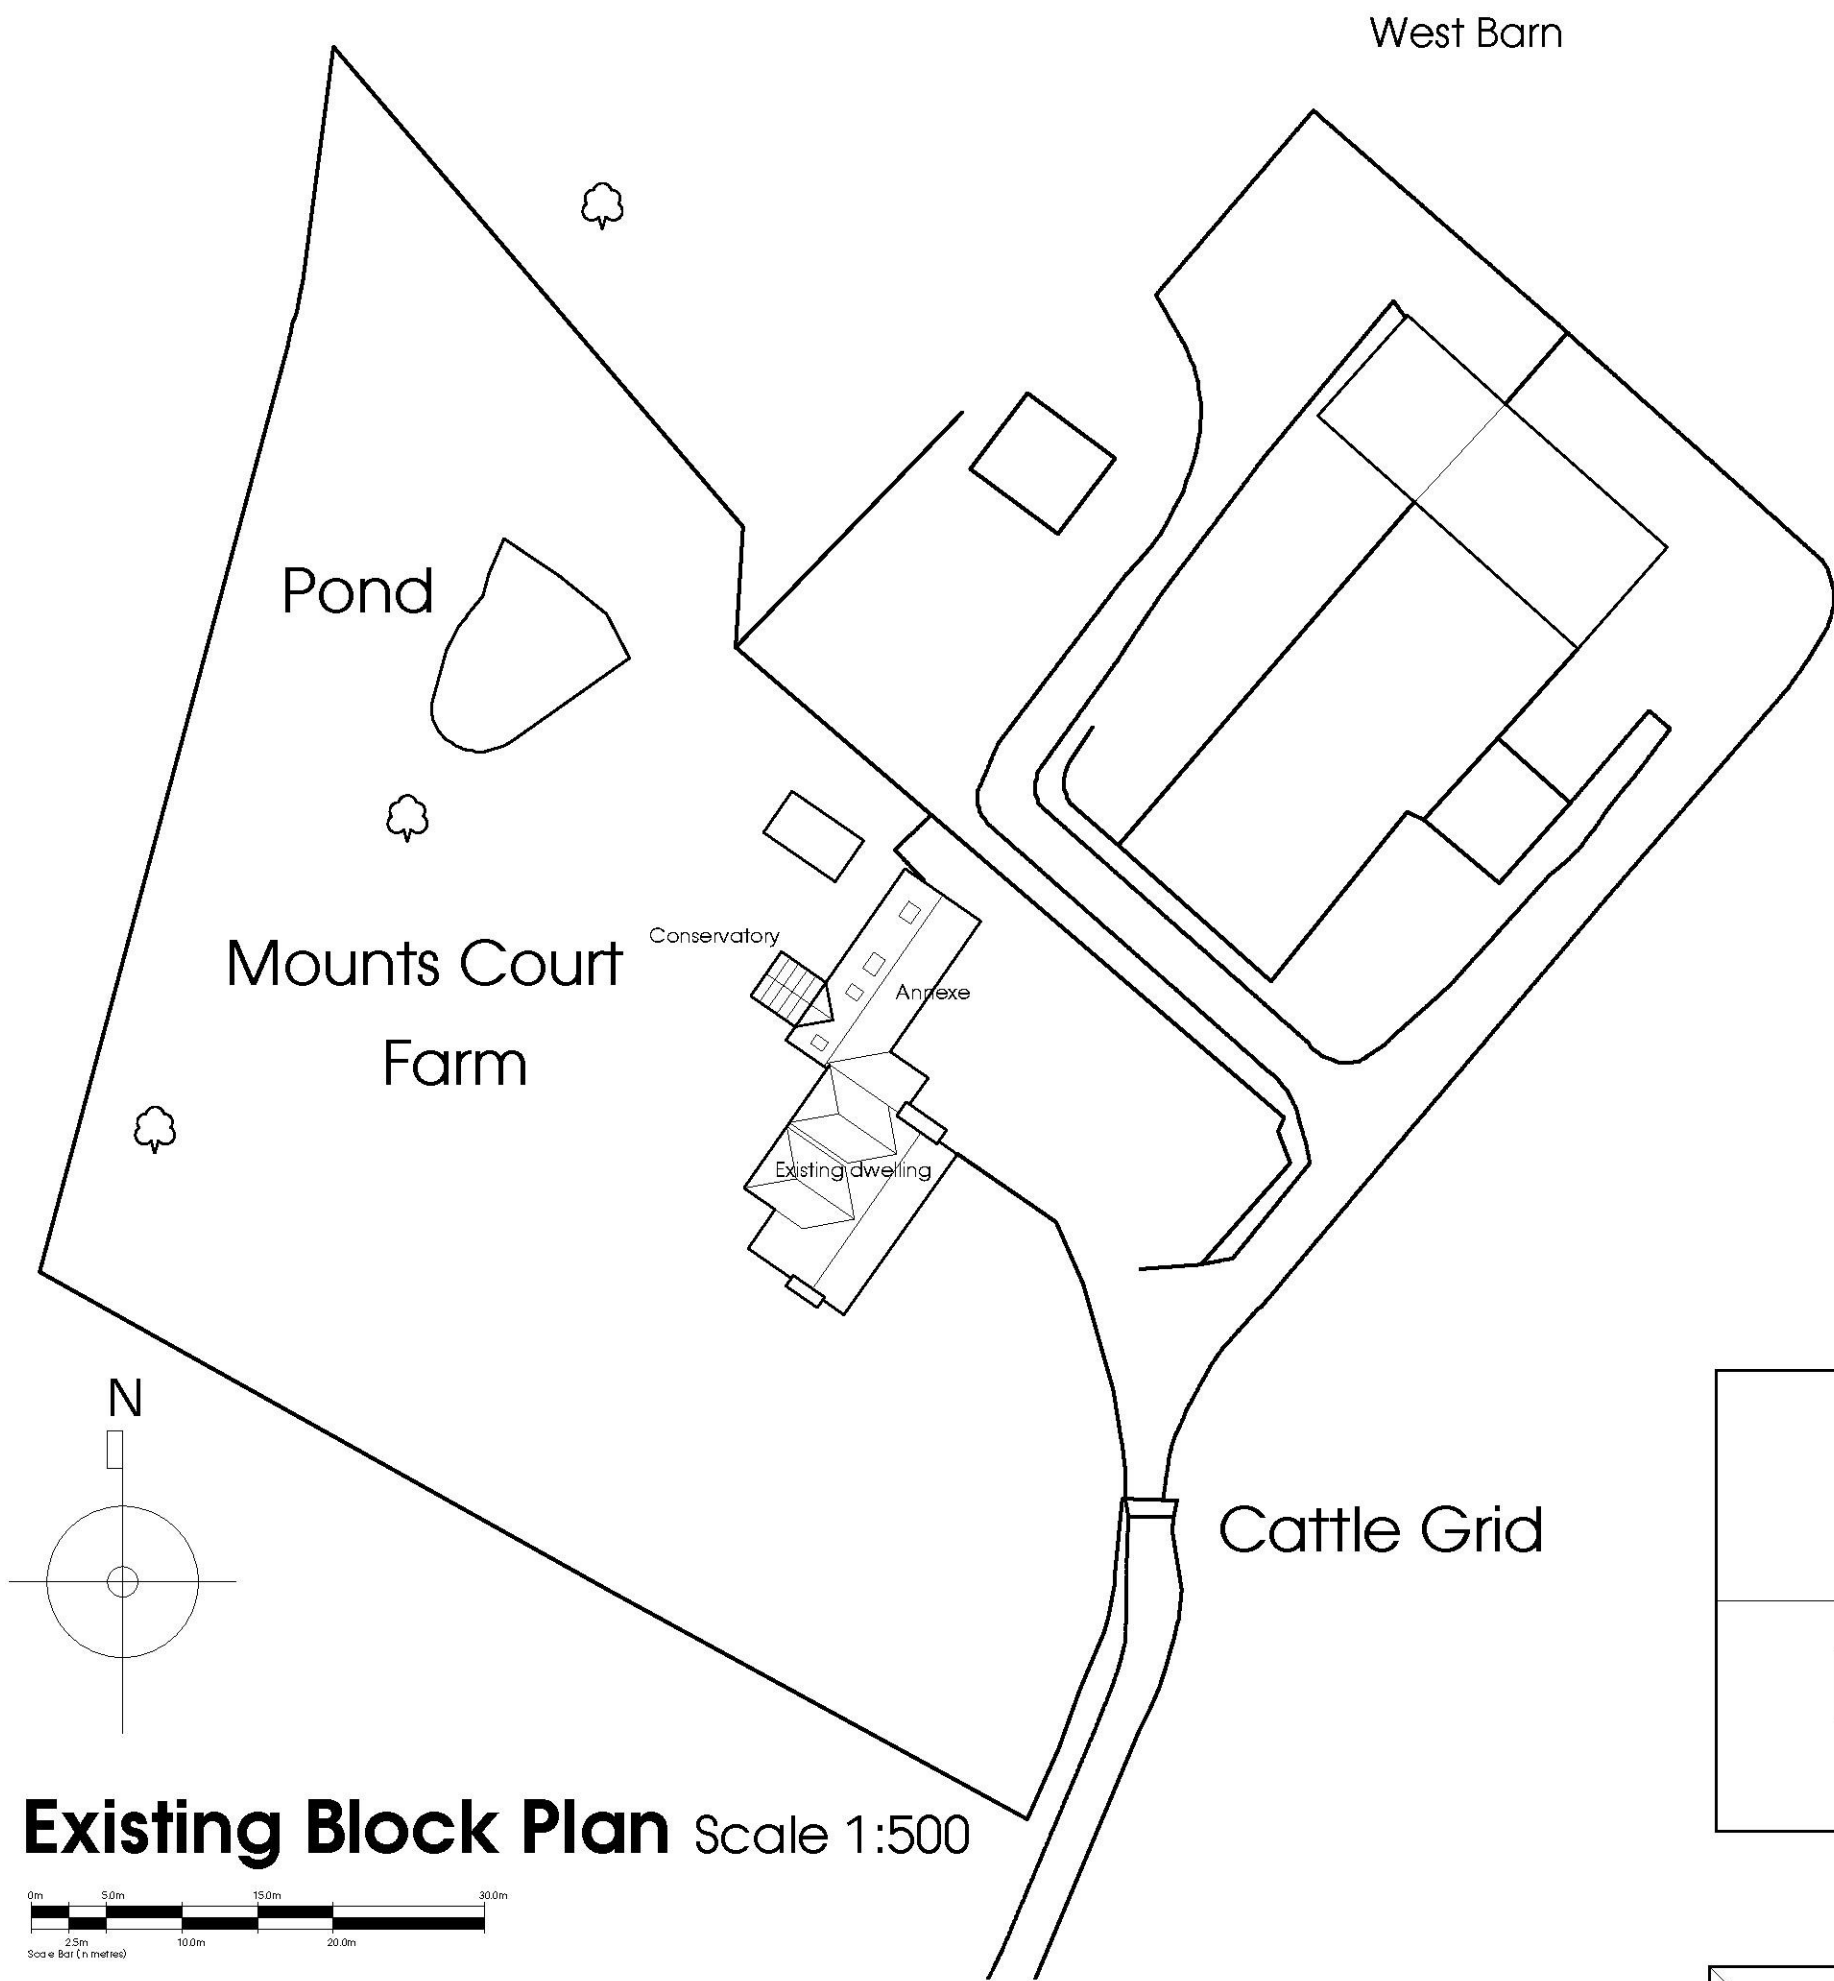

Existing Block Plan Scale 1:500

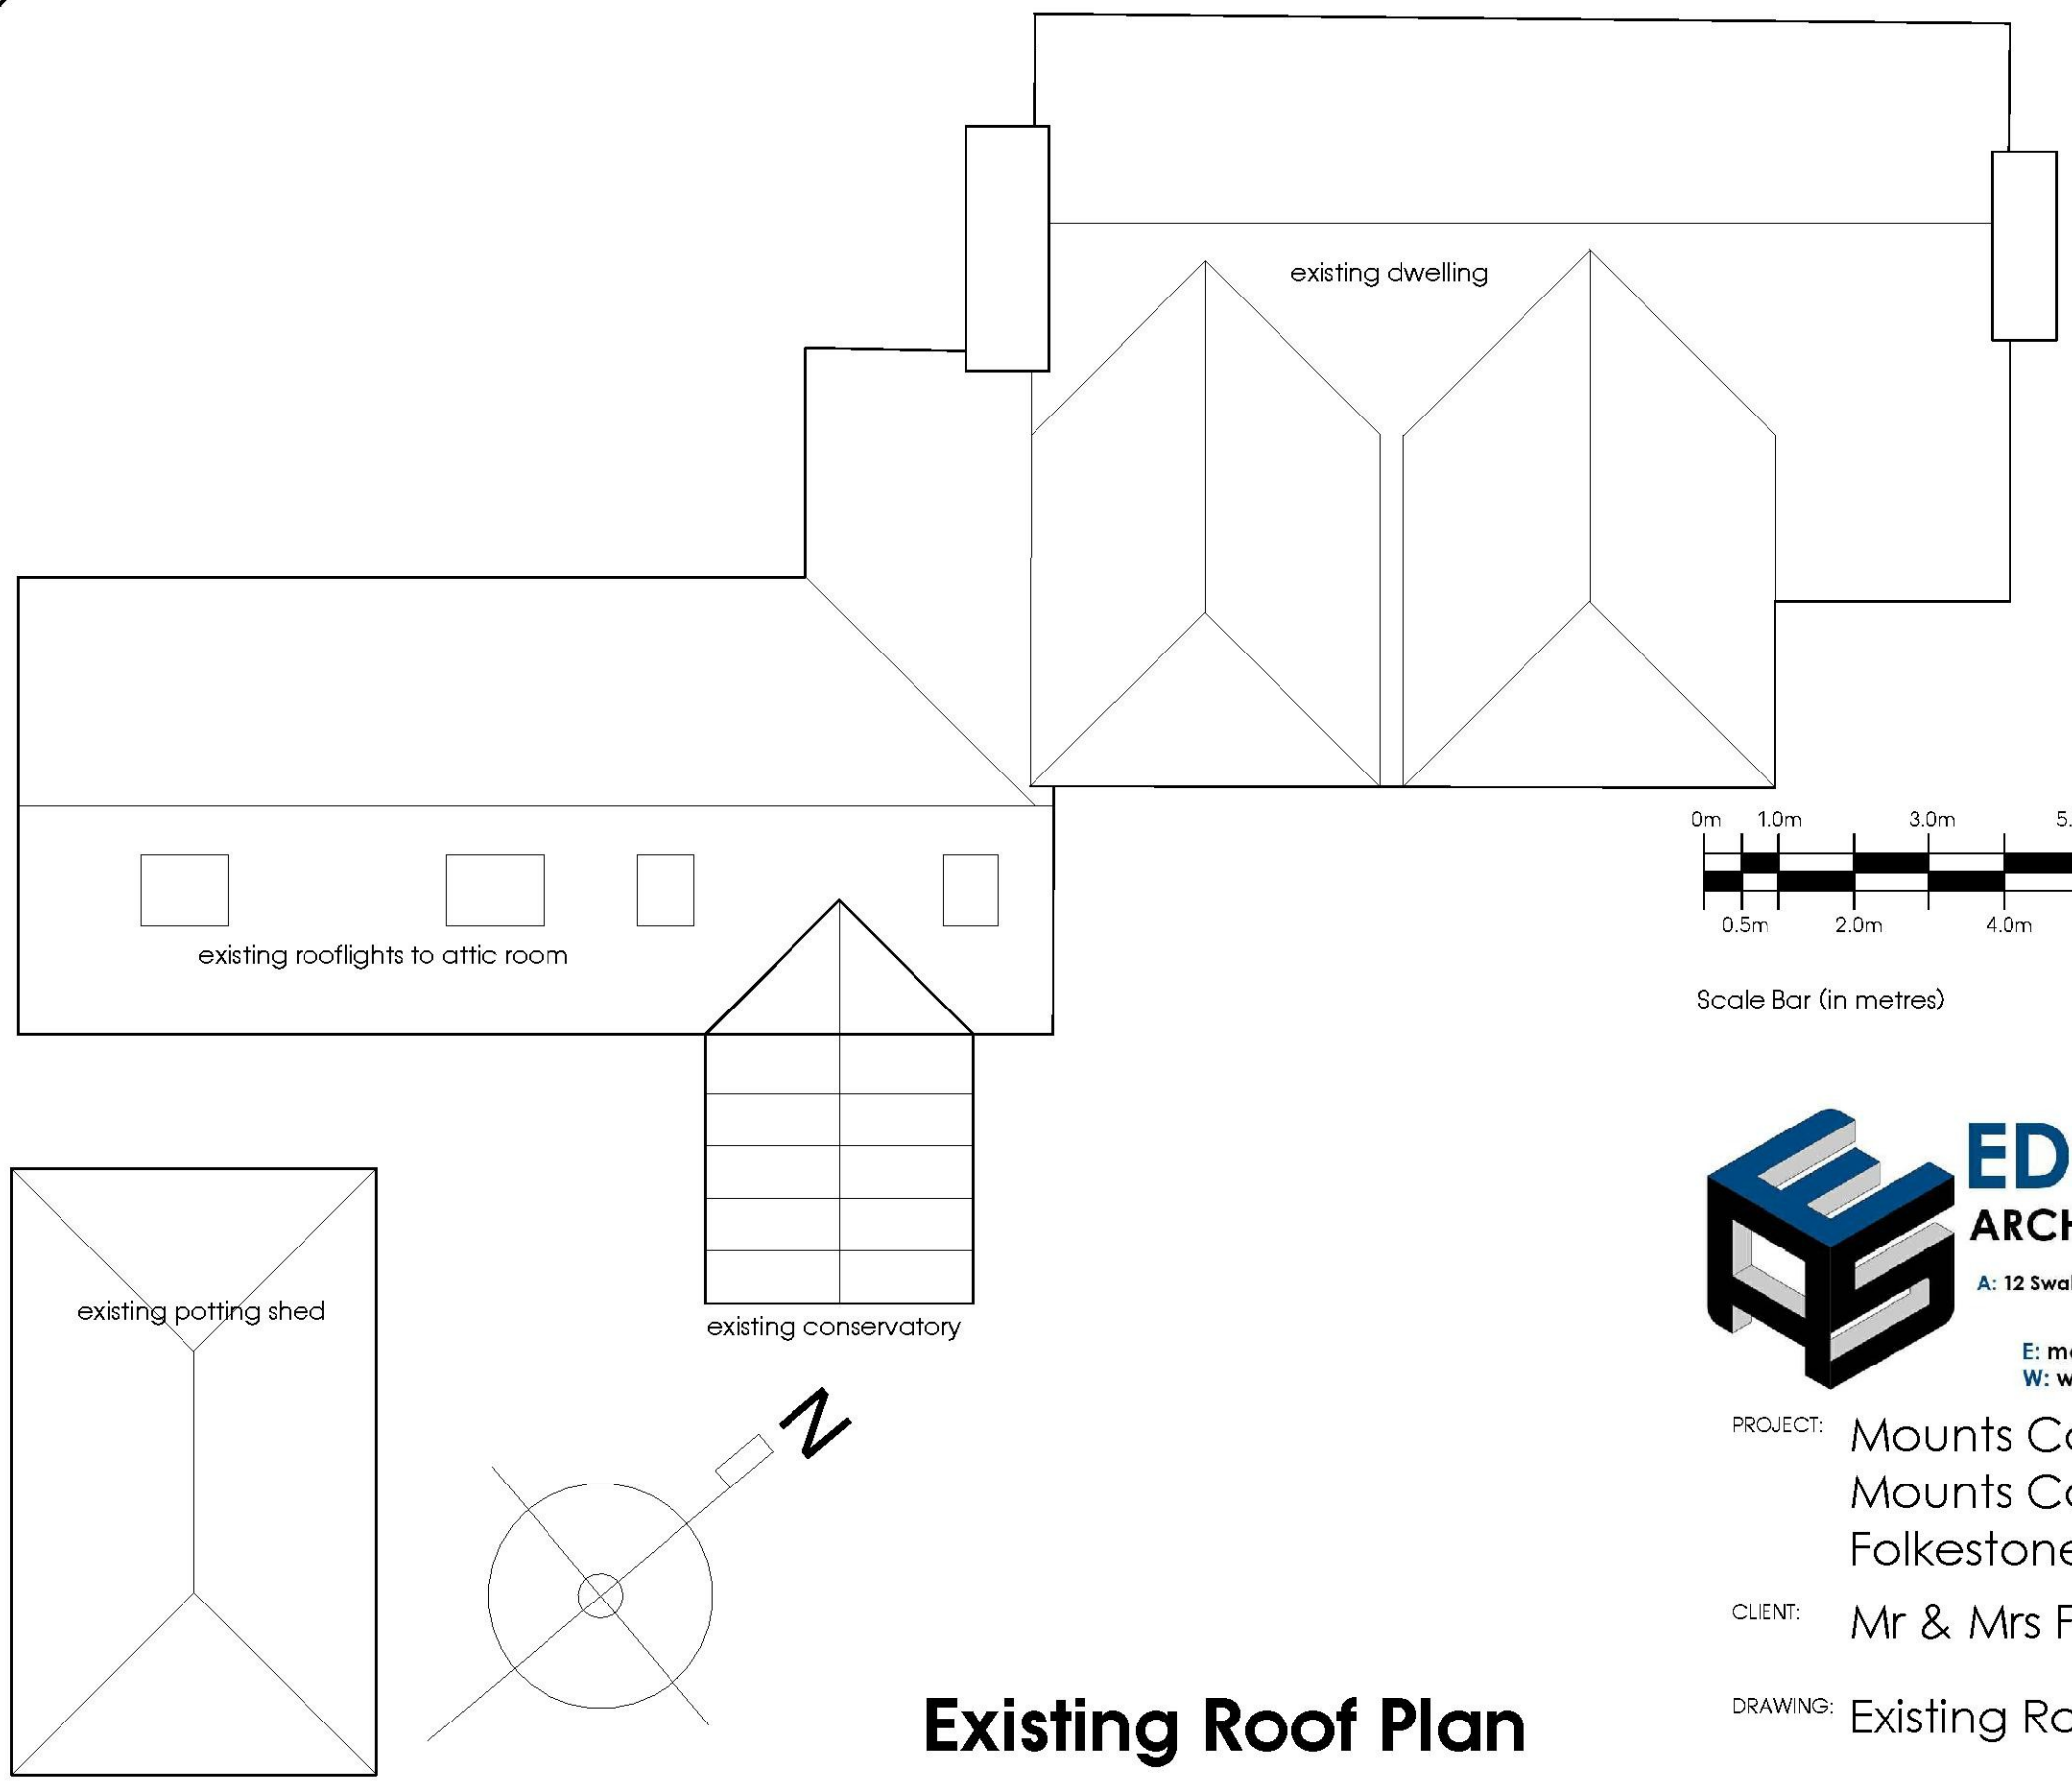 

Existing Roof Plan

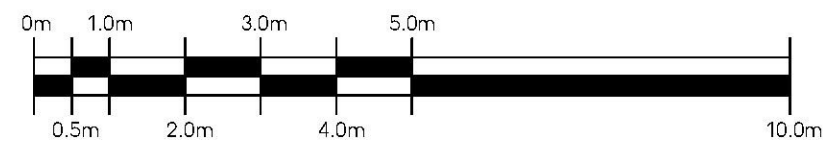

Scale Bar (in metres)

EDGINGTON
ARCHITECTURAL SERVICES
A: 12 Swale View, Hernhill, Faversham, Kent ME13 9JS
T: 07961 684644
E: mail@edgingtonarchitectural.co.uk
W: www.edgingtonarchitectural.co.uk

PROJECT: Mounts Court Farmhouse
Mounts Court, Acrise
Folkestone, CT18 8LQ

CLIENT: Mr & Mrs Phipps

DRAWING: Existing Roof & Block Plan