


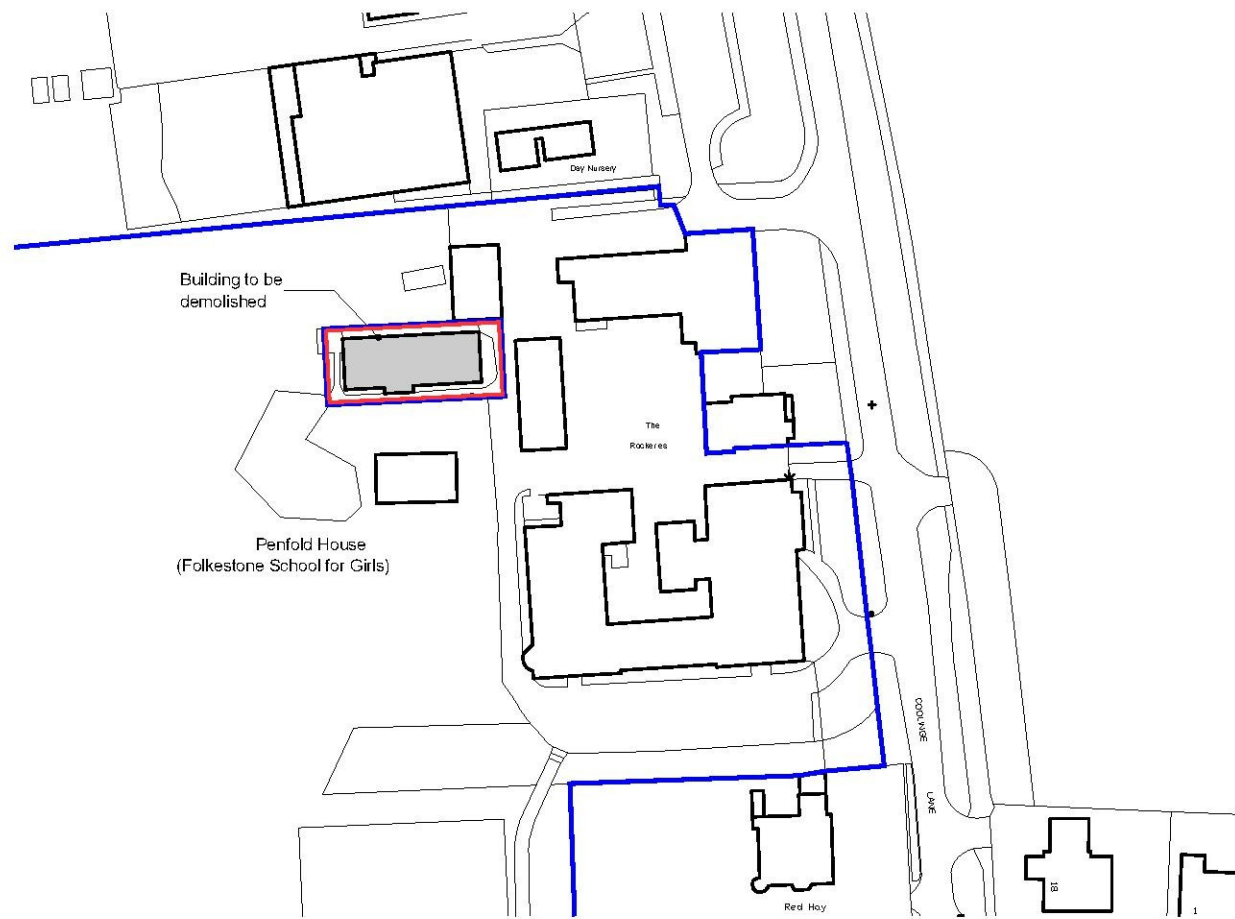
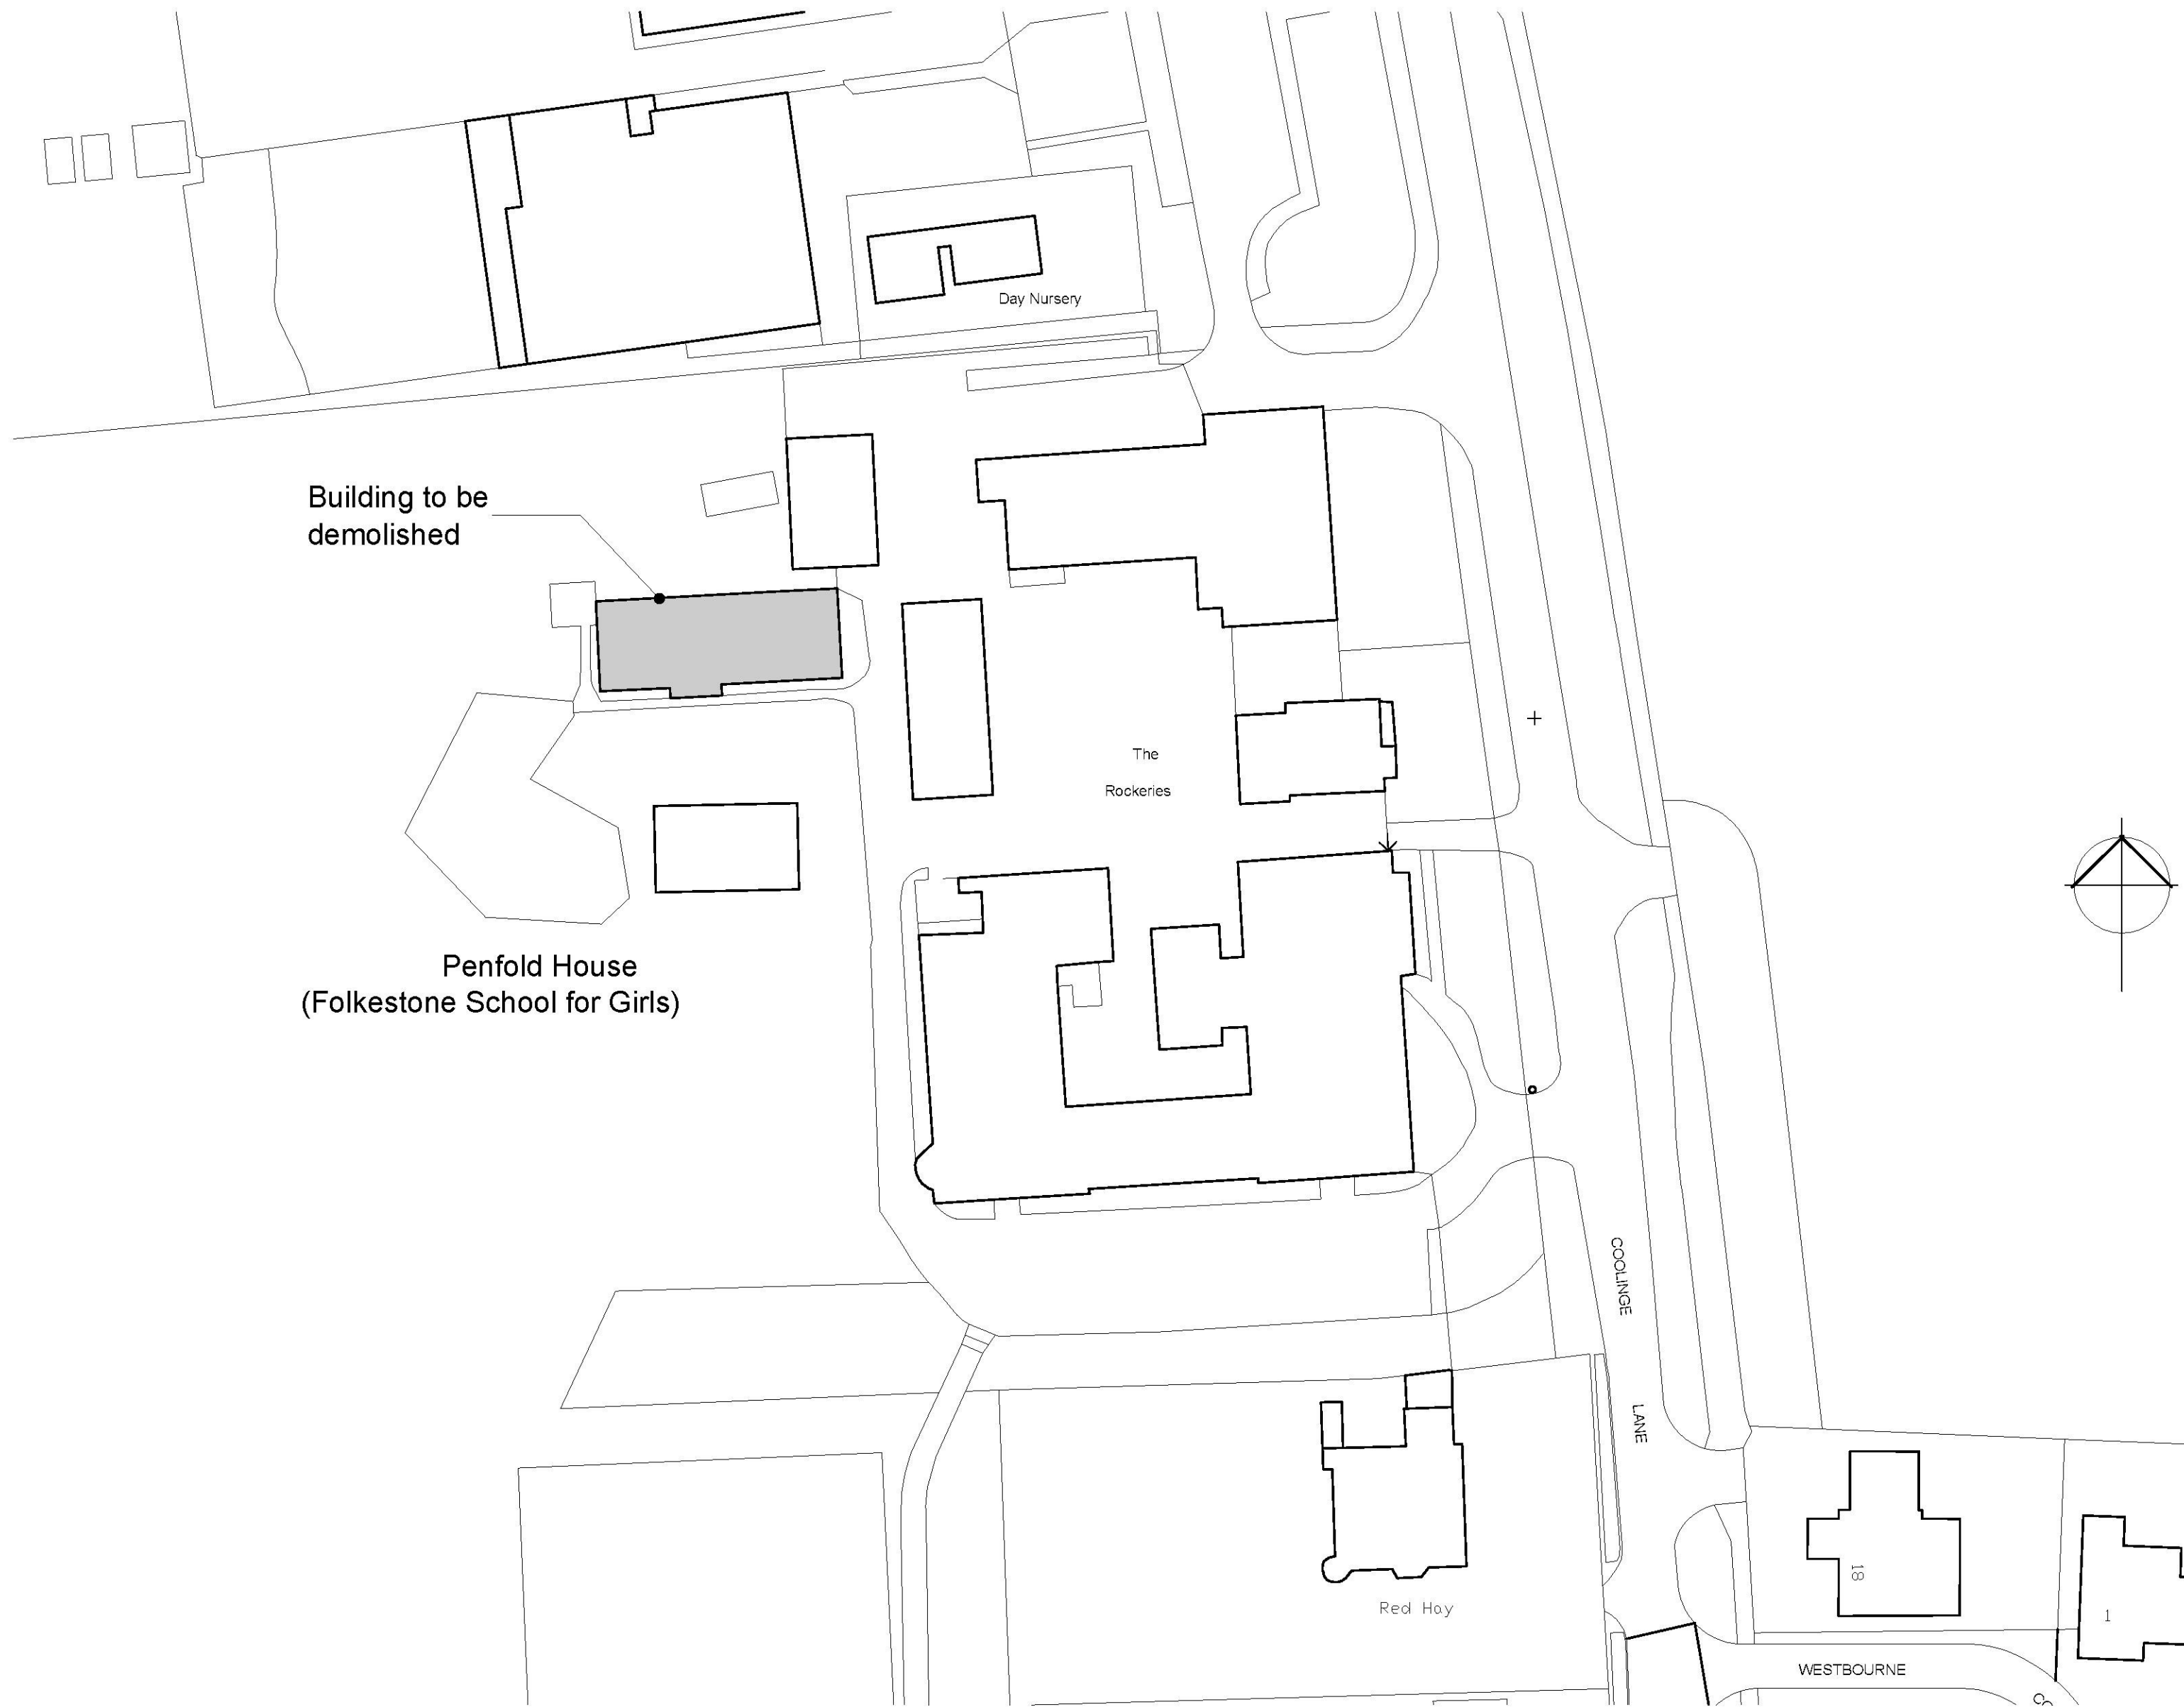


 

Location Plan 1:1250

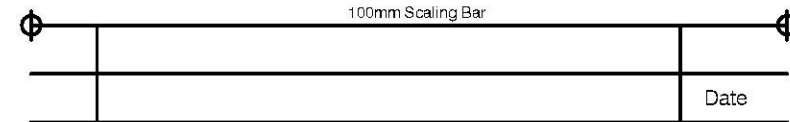

Block Plan 1:500

 

Client:
The Folkestone School for Girls

Project:
Demolition of
Building 907

Title:
Existing site Plan



RDA Architects - Chartered Architects
Evegate Park Barn, Evegate, Smeeth, Ashford, Kent, TN25 6SX Company No. 09363947
Tel. 01303 814455 e-mail: projects@rdaarchitects.co.uk Web: www.rdaarchitects.co.uk
© RDA Consulting Architects (Kent) Ltd

Date: May 2015 A1 Scale: 1:500/1250

15.132.06	P	Planning
Project	Sheet	Drawing Status