



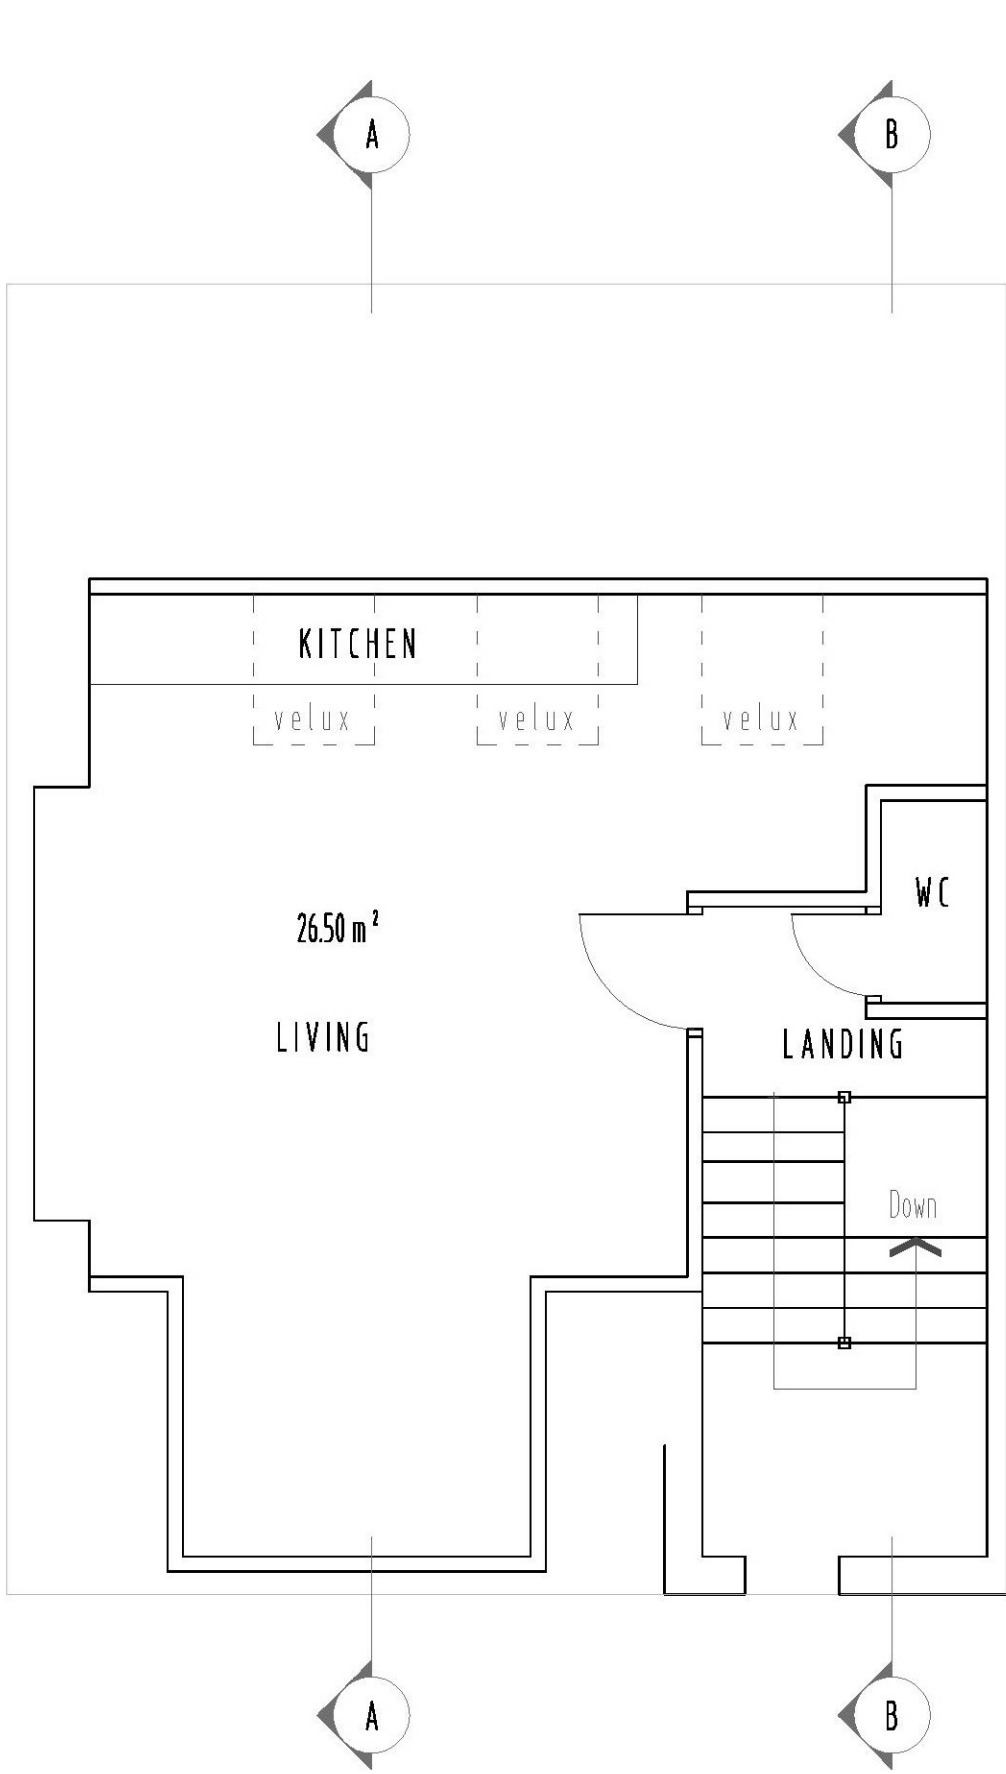

PROPOSED THIRD FLOOR PLAN

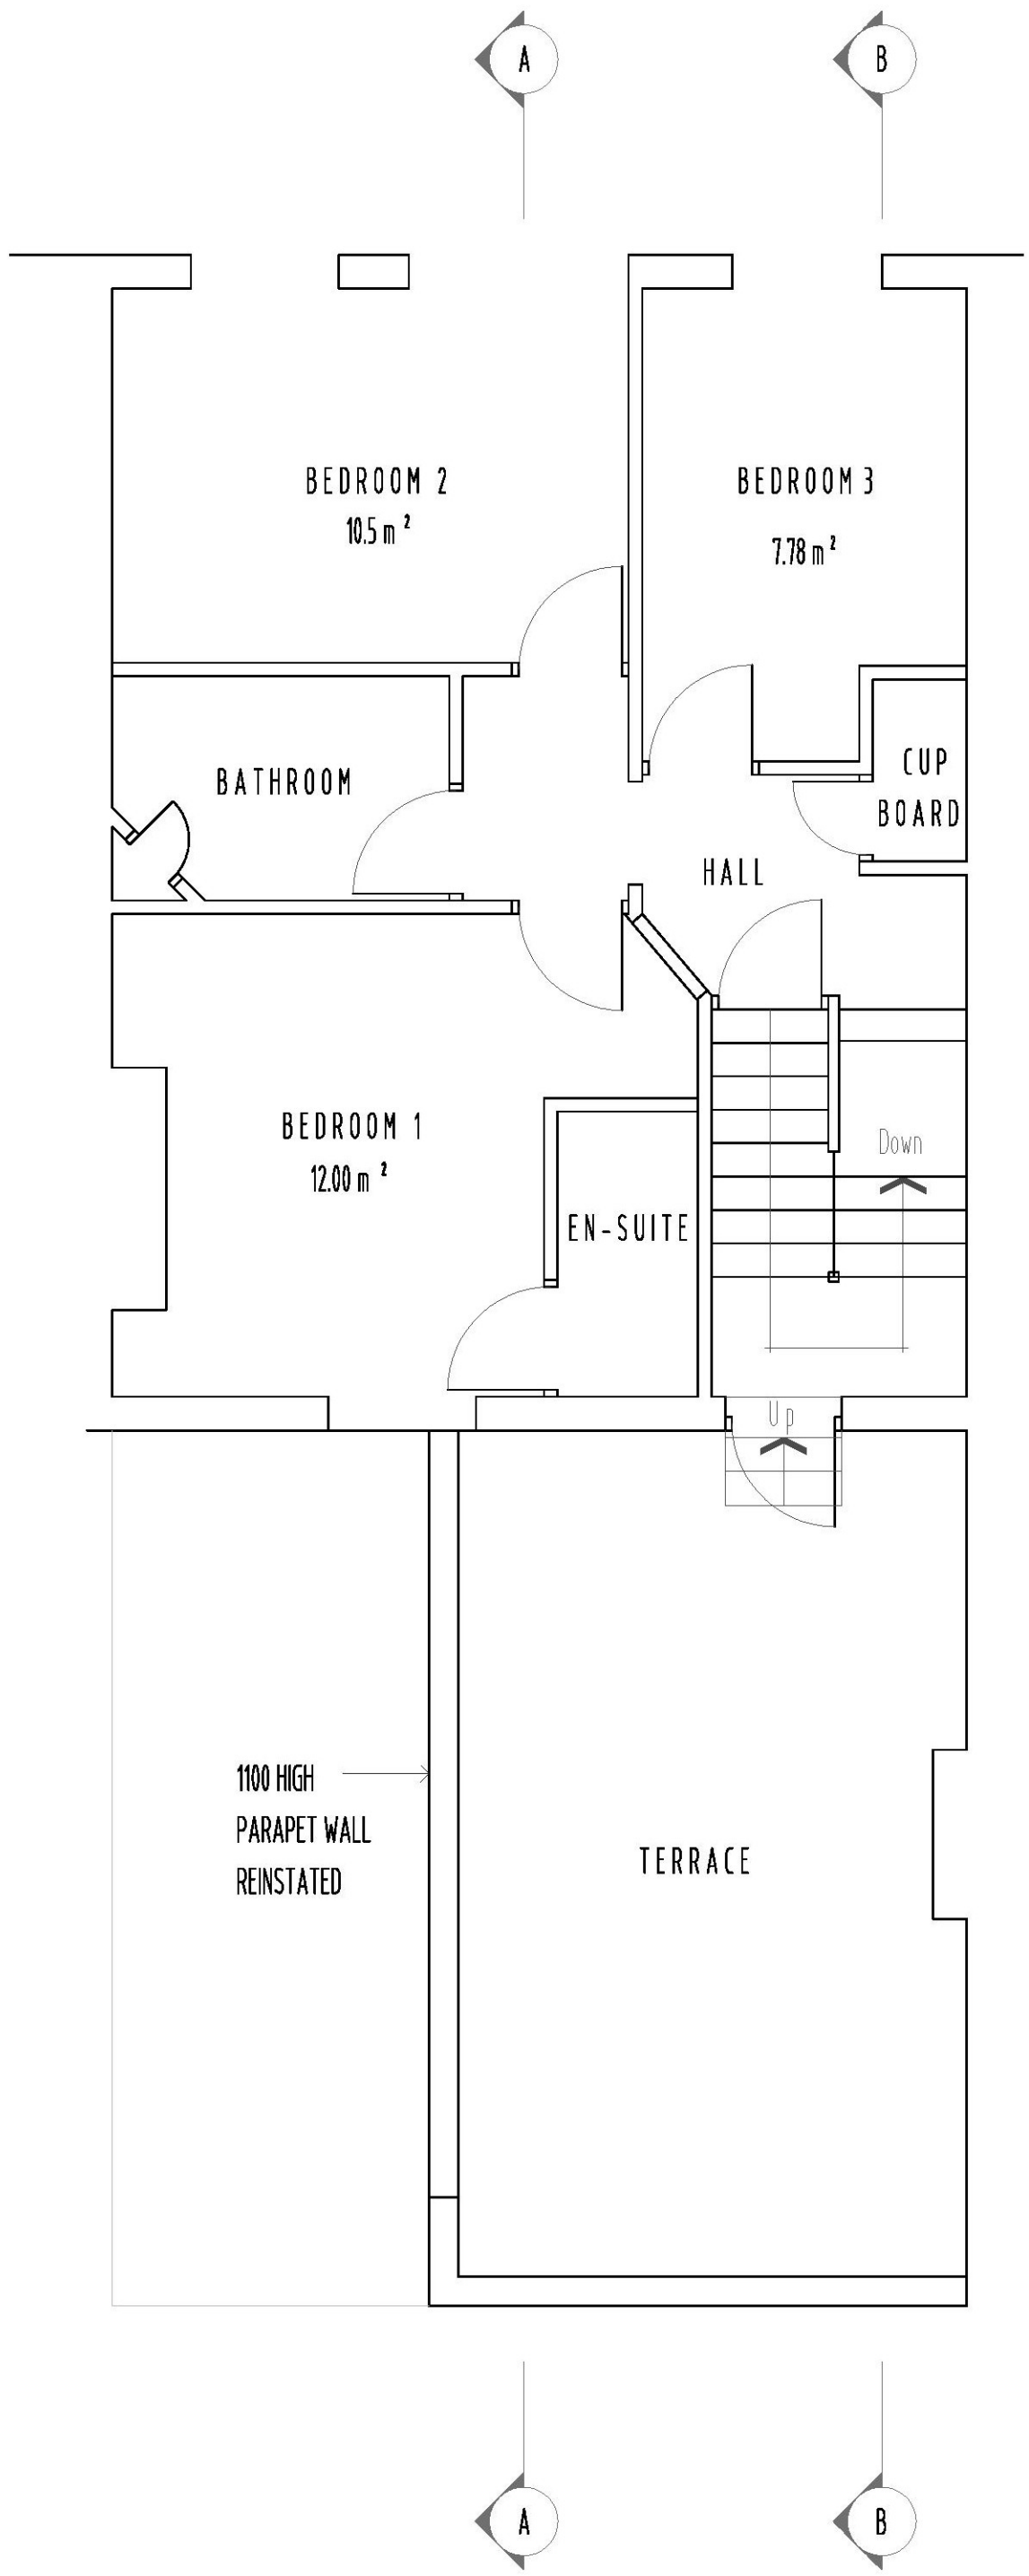

PROPOSED SECOND FLOOR PLAN

Rev	Date	By	Description	Chkd

PLANNING

THIS DRAWING MUST NOT BE SCALED
ALL DIMENSIONS TO BE CHECKED

Client: Leo Griggs			
Project: 15 Sandgate High Street Sandgate. Kent			
Drawing Title: Proposed second and third floor plans			
Drawn: NS	Checked: NS	Reference:	
Scale @ A3: 1:100	Dwg No: 9371.07A		Rev:
Date: 10.4.17			