




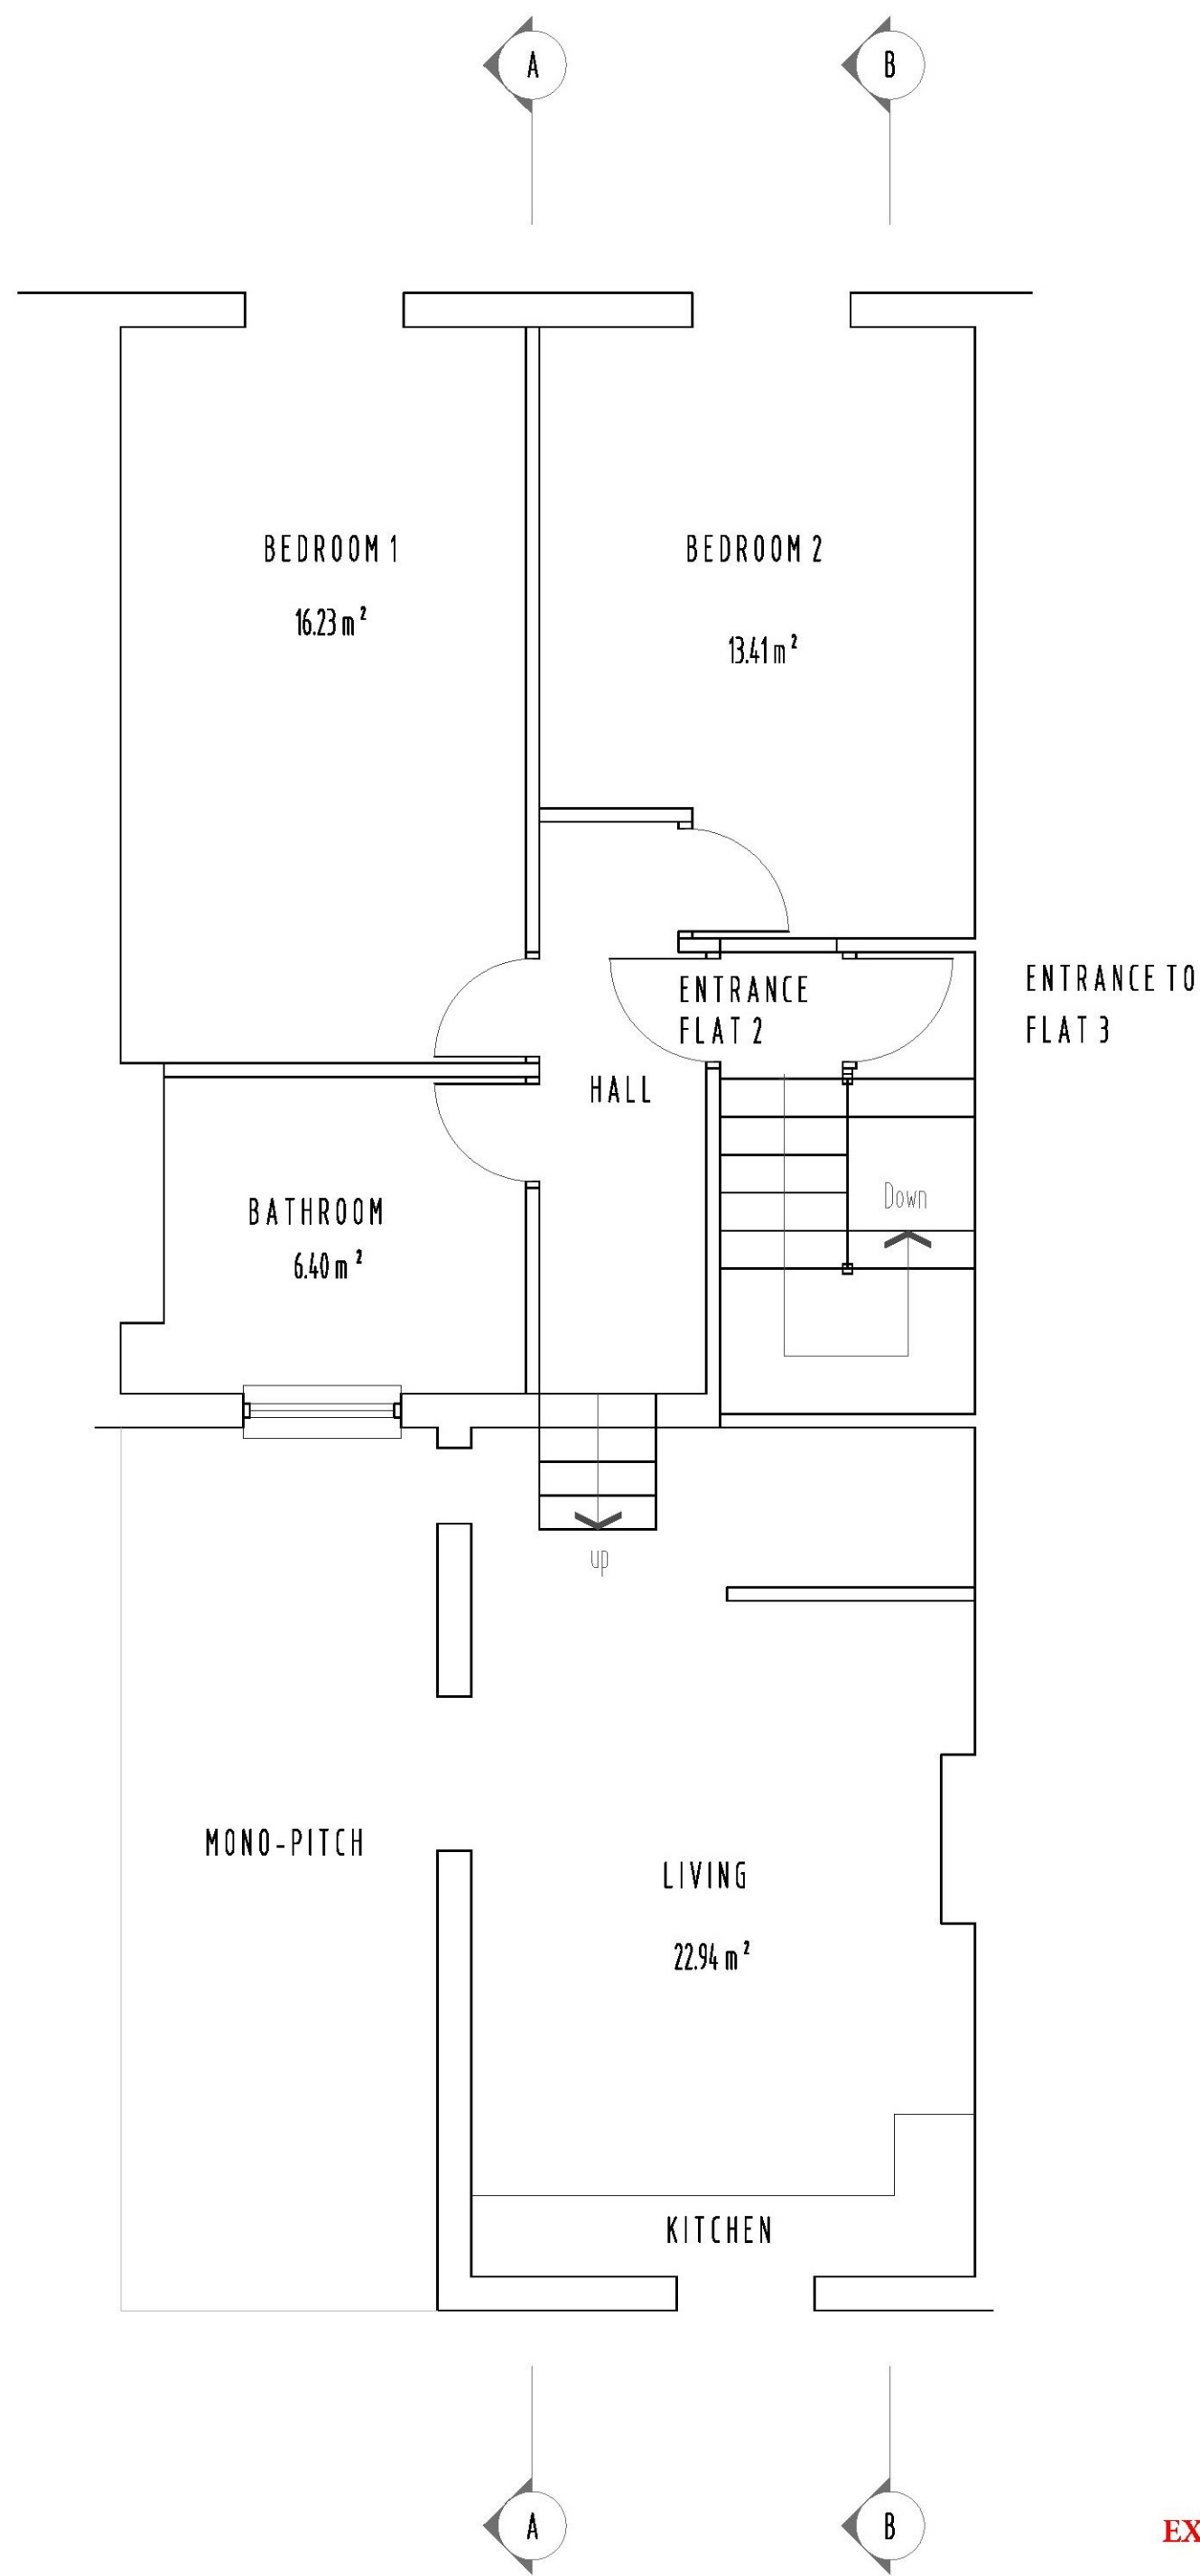

PROPOSED FIRST FLOOR PLAN

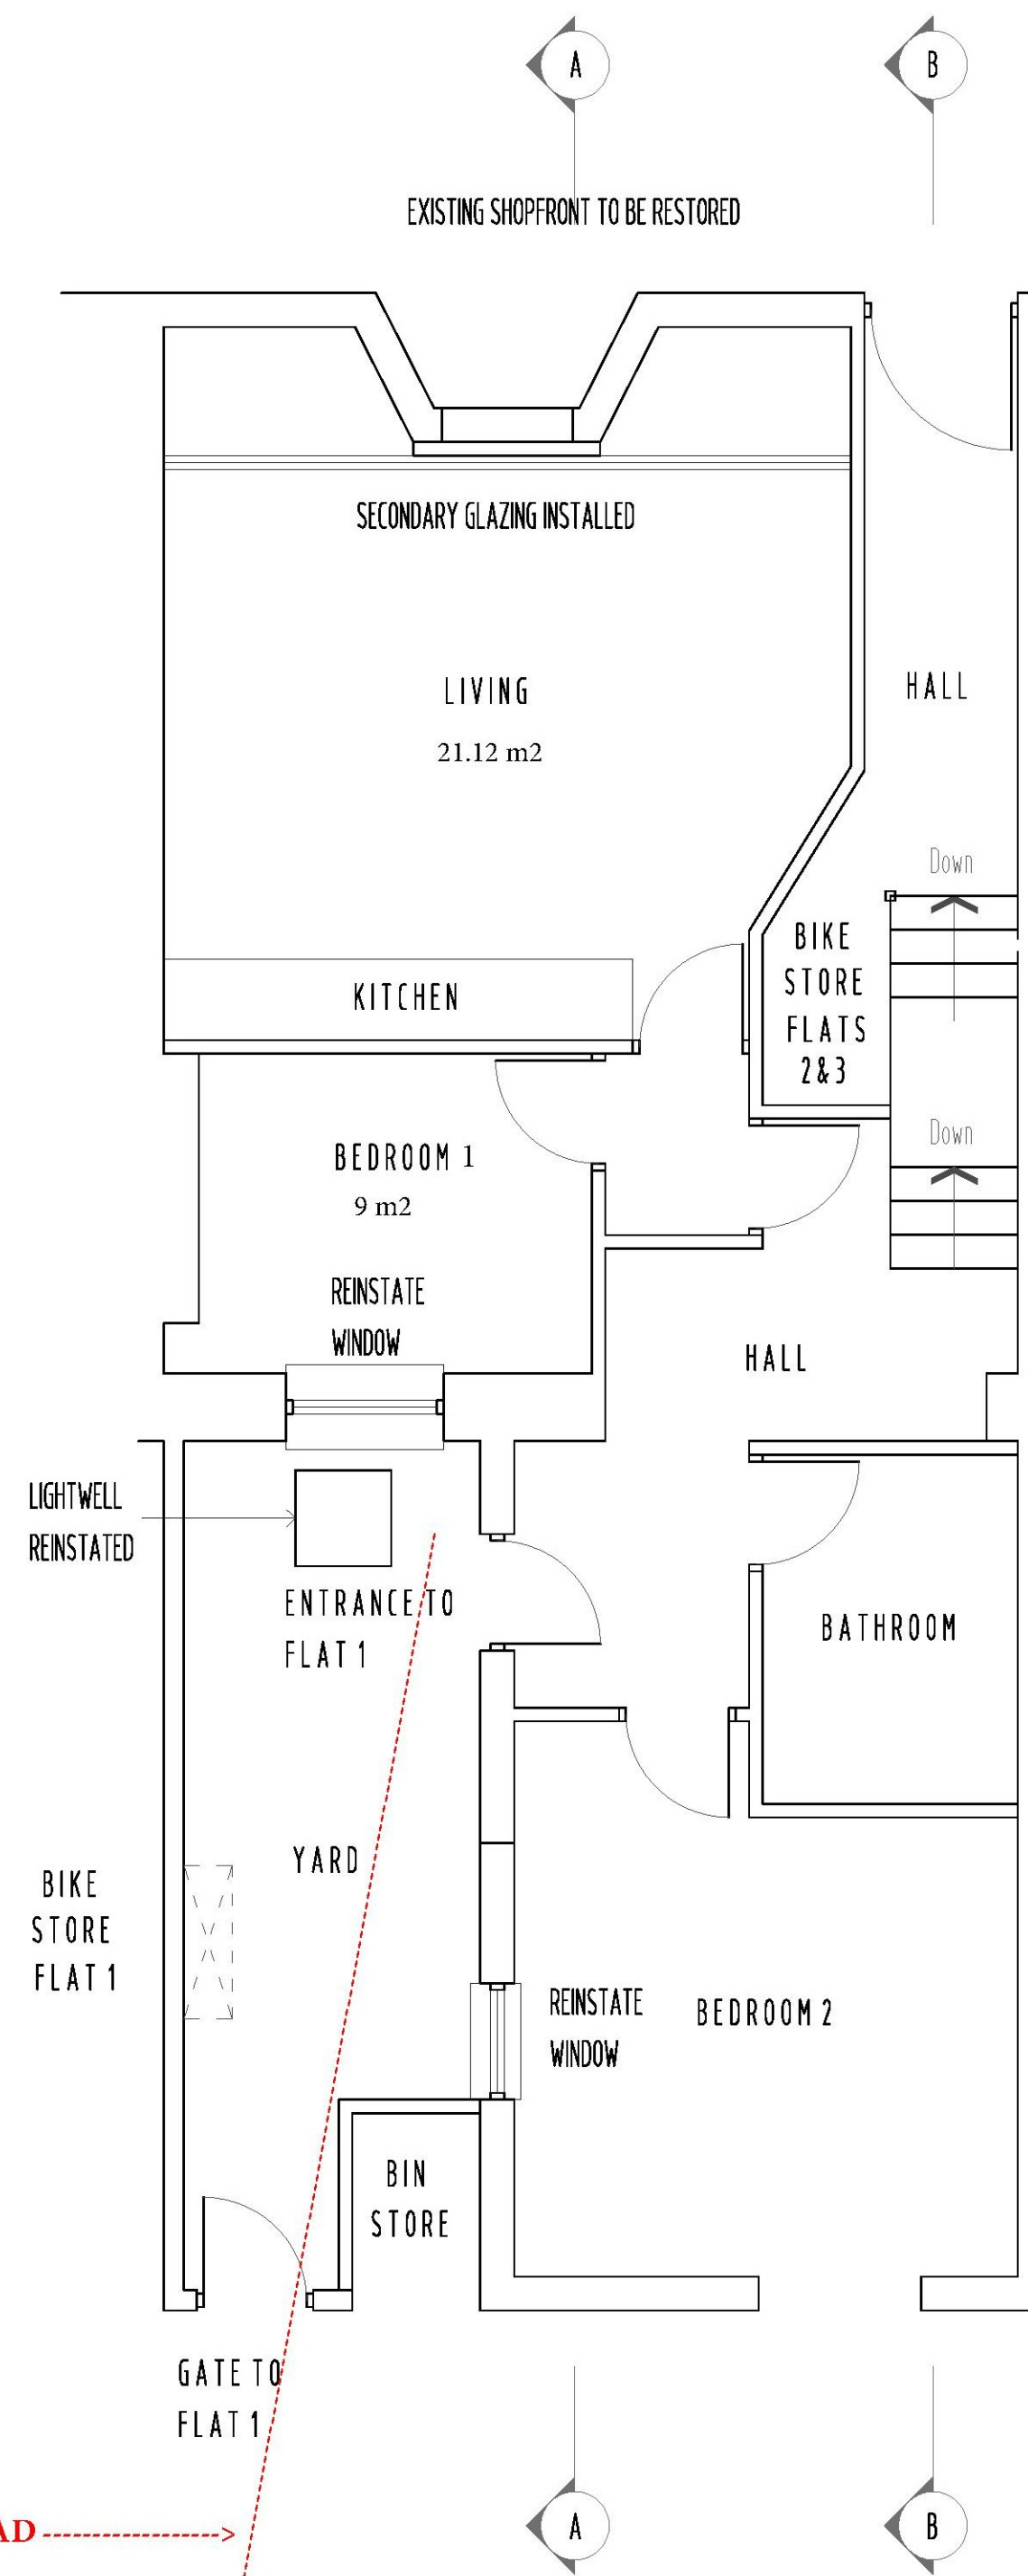

PROPOSED GROUND FLOOR PLAN

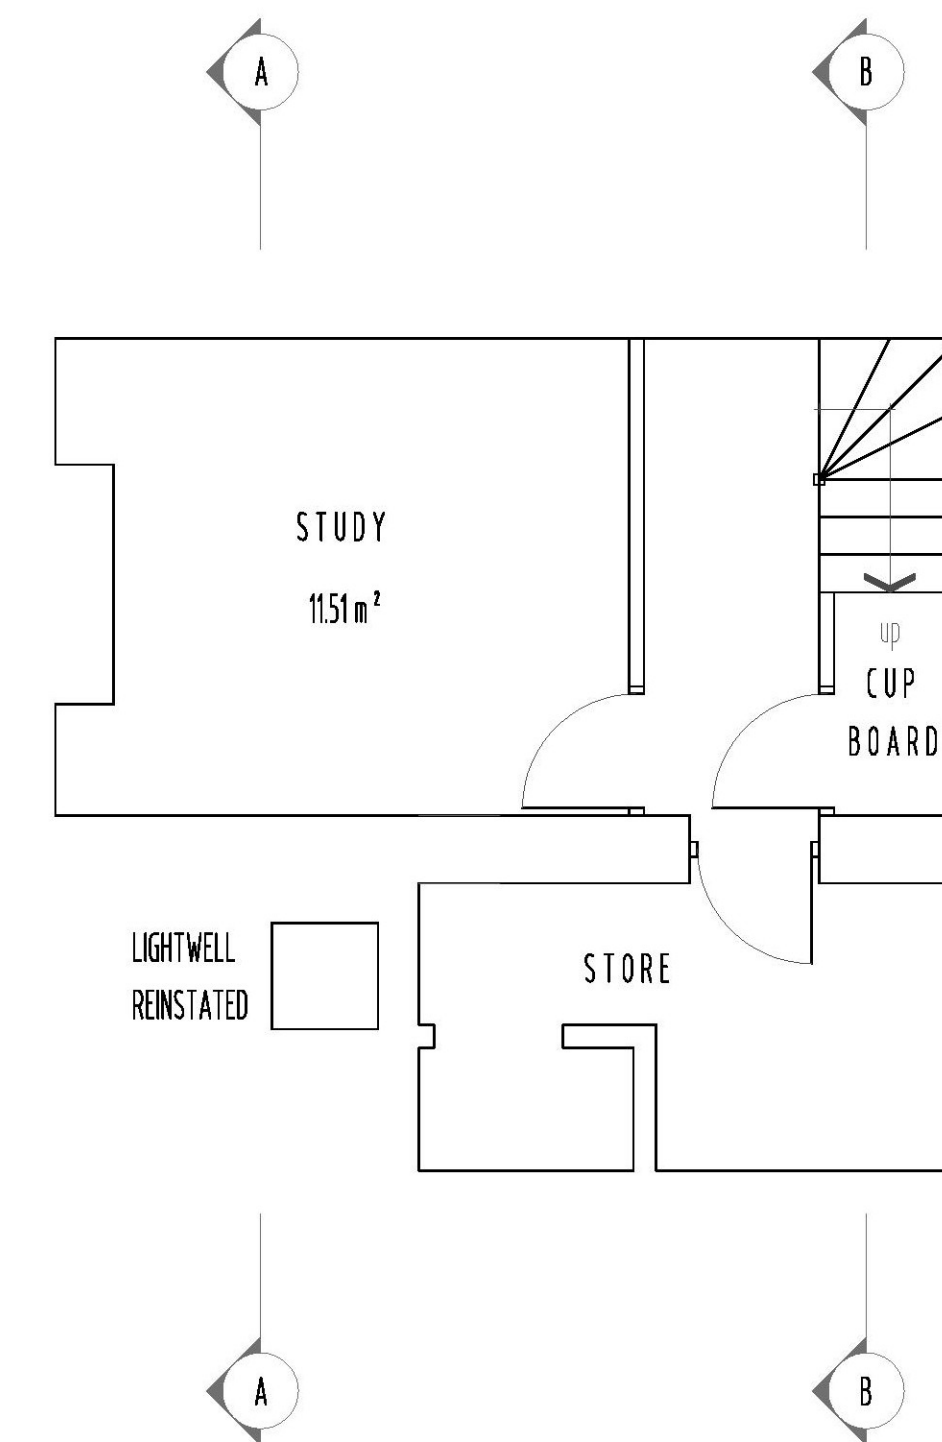

PROPOSED BASEMENT FLOOR PLAN

Rev	Date	By	Description	Chkd

PLANNING

THIS DRAWING MUST NOT BE SCALED
ALL DIMENSIONS TO BE CHECKED

Client: Leo Griggs				
Project: 15 Sandgate High Street Sandgate. Kent				
Drawing Title: Proposed First , ground and basement floor plans				
Drawn: NS	Checked: NS	Reference : C:9371/DRAWINGS		
Scale @ A3 : 1:100	Drg No: 9371.08A			Rev:
Date: 10.4.17				