


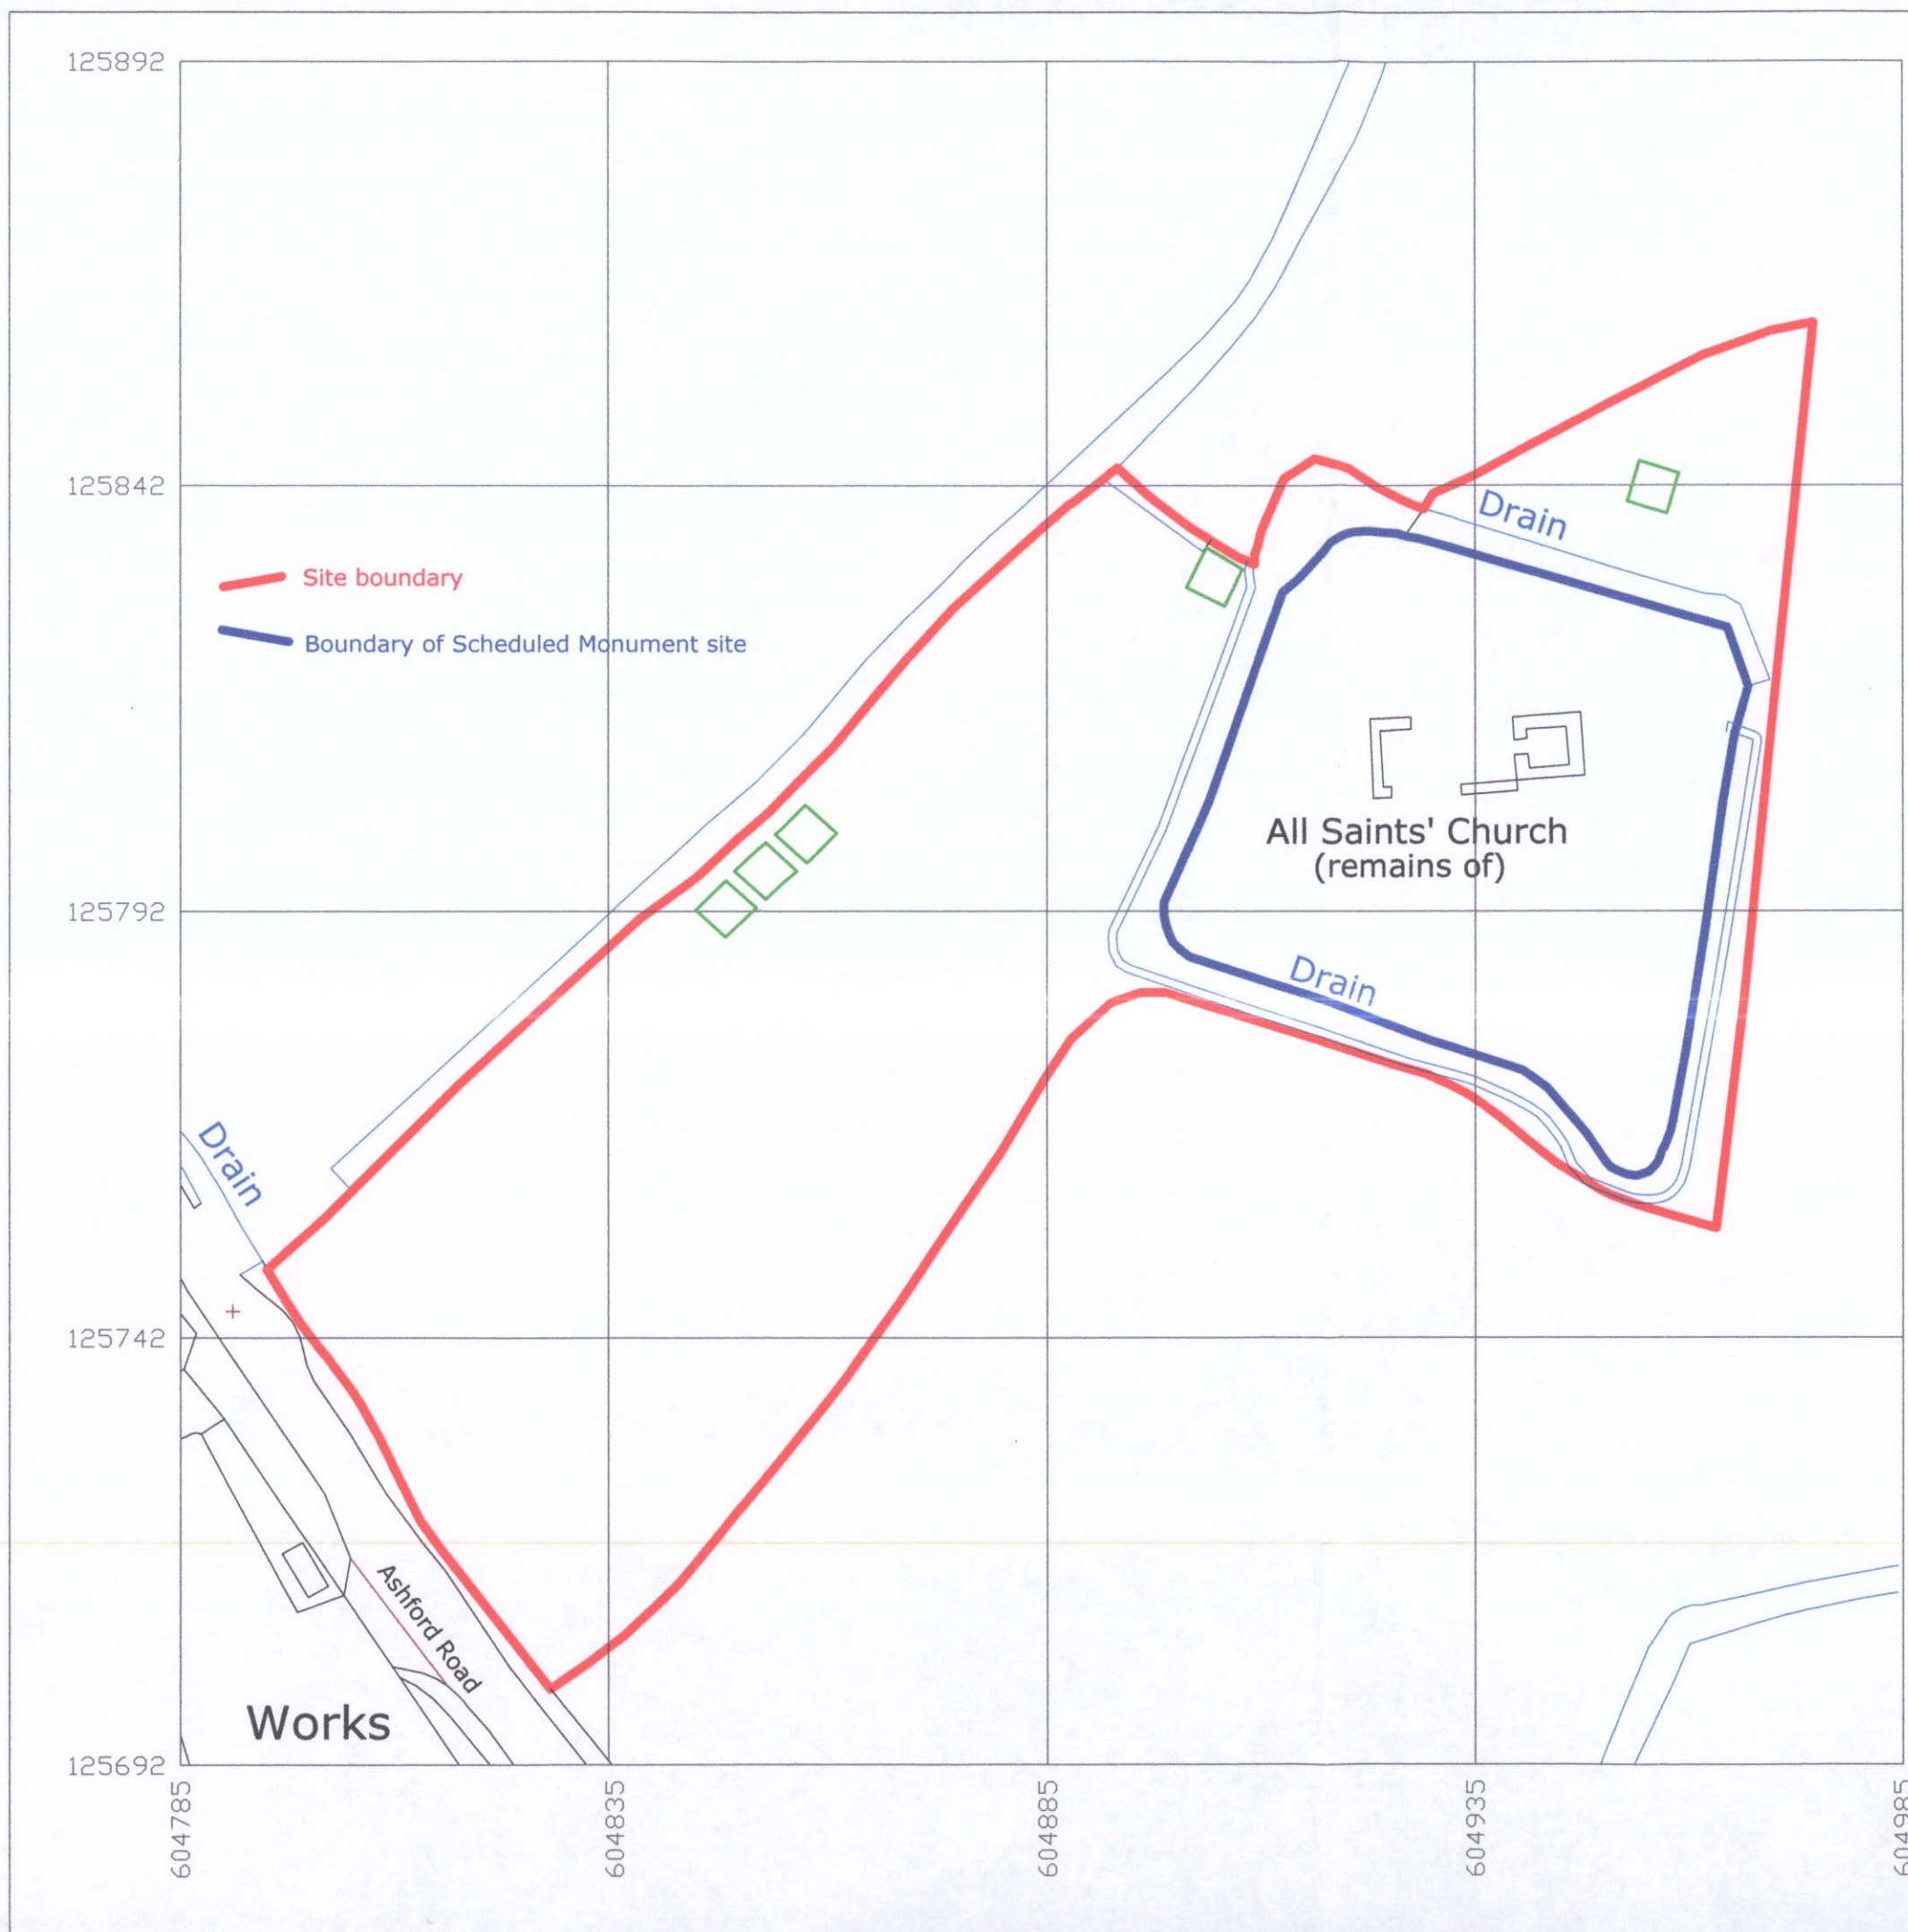

Project:
HOPE ALL SAINTS' FIELD

Scale: 1:10000

Site Plan showing
locations of hardstandings

Drawing No.:
2017/HOPE/02

Client: Mrs B. Lonbay Kapoor

Date: 6 April 2017

Michel La Rue
BSc. (Arch.) Dipl. Arch.
RIBA (Retd.)

Corporate Post Room
18 APR 20

