



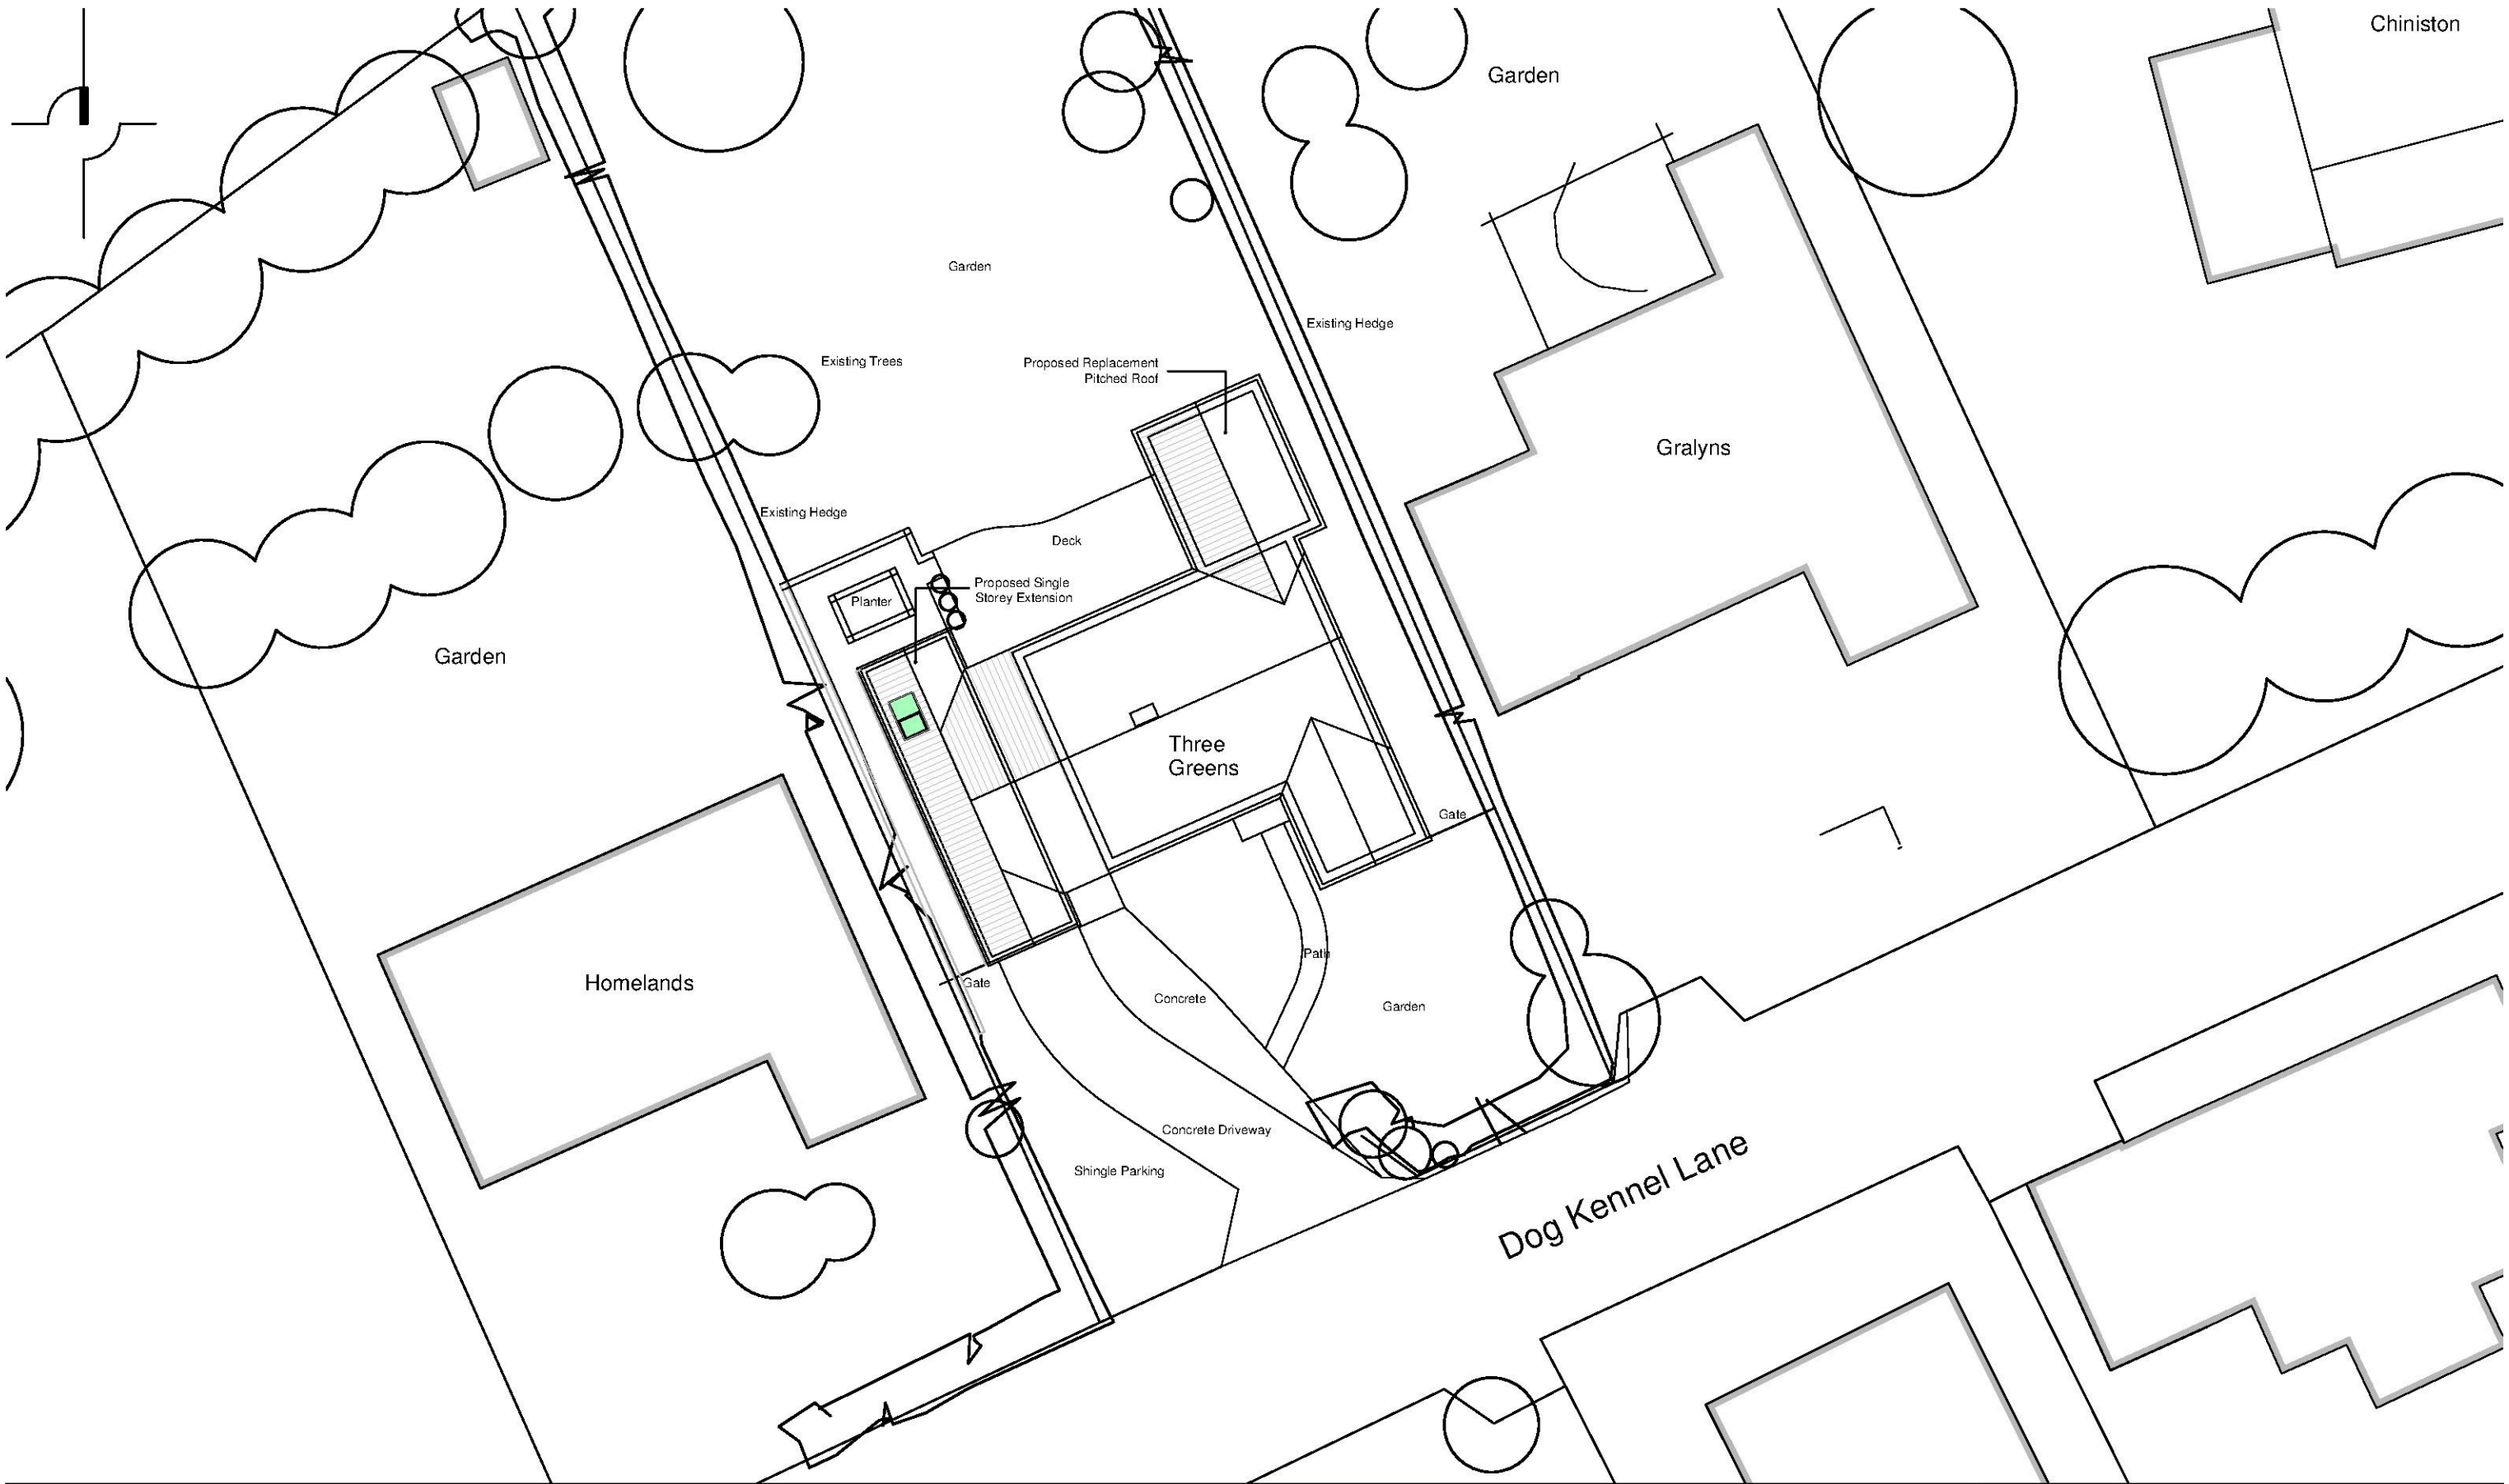

Rev	Date	Description
Revision A	13-04-17	Proposed Porch Removed

 

ADAM WOODBRIDGE
ARCHITECTS

07916535348
info@adamwoodbridgearchitects.com
33 Mount Pleasant Close Lymington Kent G15 8JF

Client / Project

Mr and Mrs. A. Woodbridge
Proposed Extension and Alterations
Three Greens
Dog Kennel Lane
Lymington
Kent

Drawing Description

Site Plan as Proposed

Scale
1:200@A3

Drawing Number
16_06_05

Date
Feb. 2017

Revision

A