

Proposed External Material Schedule

Roofs:
GRP Flat Roof.


Walls:
White Coloured Render and Vertical Timber Boarding.

Windows and Doors:
Black Upvc Casement Windows and Doors.


Rainwater Goods:
Black Upvc Gutters and downpipes

Boundaries:
1800mm Privet Hedge and Timber Fence

Access:
Concrete Hardstanding Drive

 

Proposed Front Elevation (South West) @ 1:100

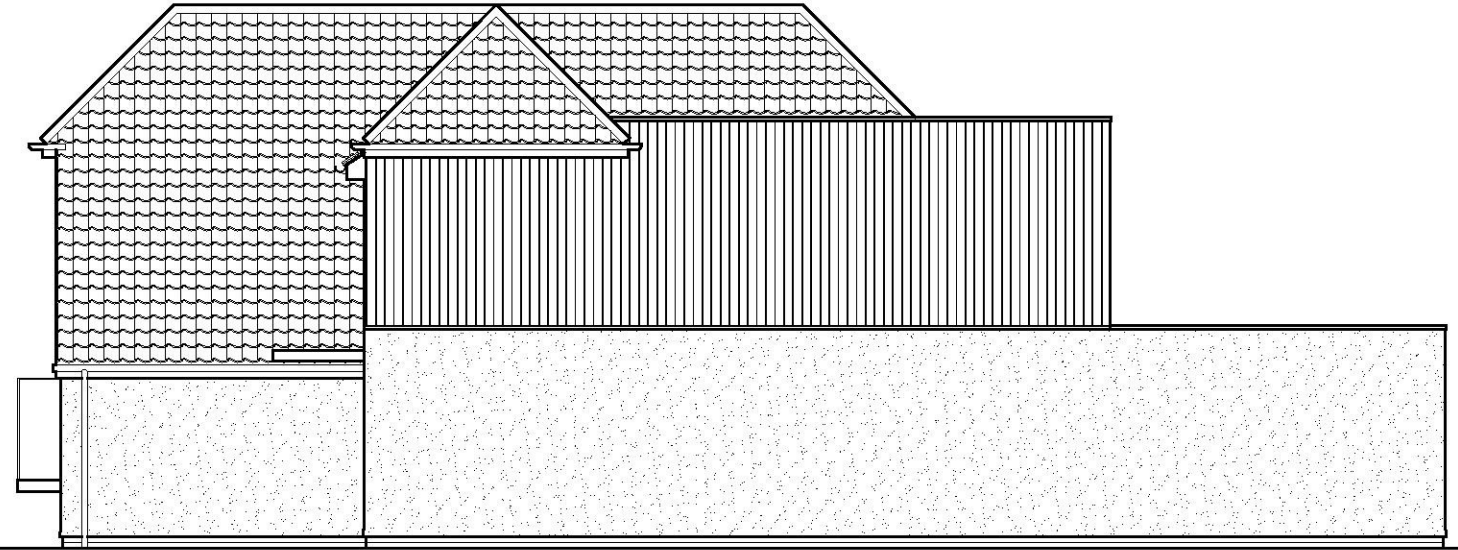


Proposed Side Elevation (South East) @ 1:100



Proposed Rear Elevation (North East) @ 1:100

New Finished Floor Level to
match the Existing House FFL

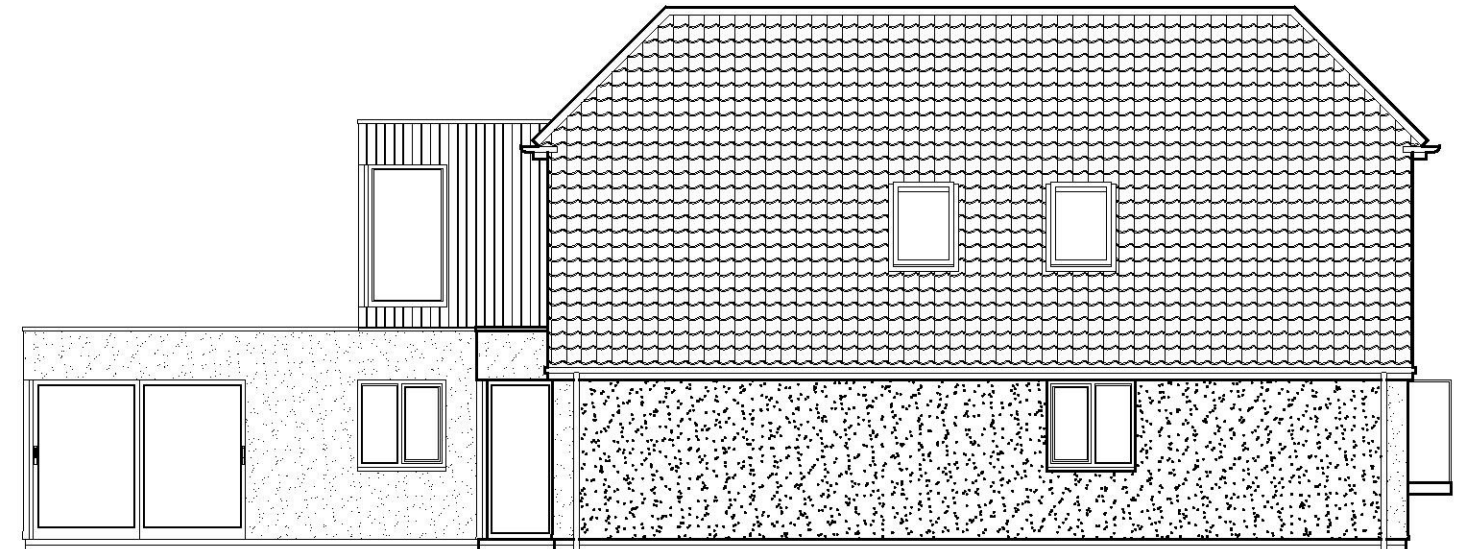

Proposed Side Elevation (North West) @ 1:100

2 Palmarsh Avenue, Hythe, Kent CT21 6NT

This drawing is the copyright of Mr D. Beeching and should not be copied or reproduced without written consent
All dimensions are to be checked on site prior to fabrication and the Architect notified of any discrepancy.
Do not scale from this drawing.

A	revisions New Finished Floor Level to Match Existing Dwelling
---	--

13.04.17

project 2 Palmarsh Avenue, Hythe, Kent CT21 6NT
Side and Rear Extension

client Mr and Mrs Peters

title	Proposed Elevations
-------	---------------------

scale @A3
1:100

date	03.04.17
------	----------

drawn
ddb

chk'd

Mr. D. Beeching, BA (Hons), Dip Arch.
Architectural Design

1 Pottingfield Road
Rye, East Sussex, TN31 7BL.
tel 01797 225782 Mob 07903 311351

drawing no

17.02.06

rev

A