


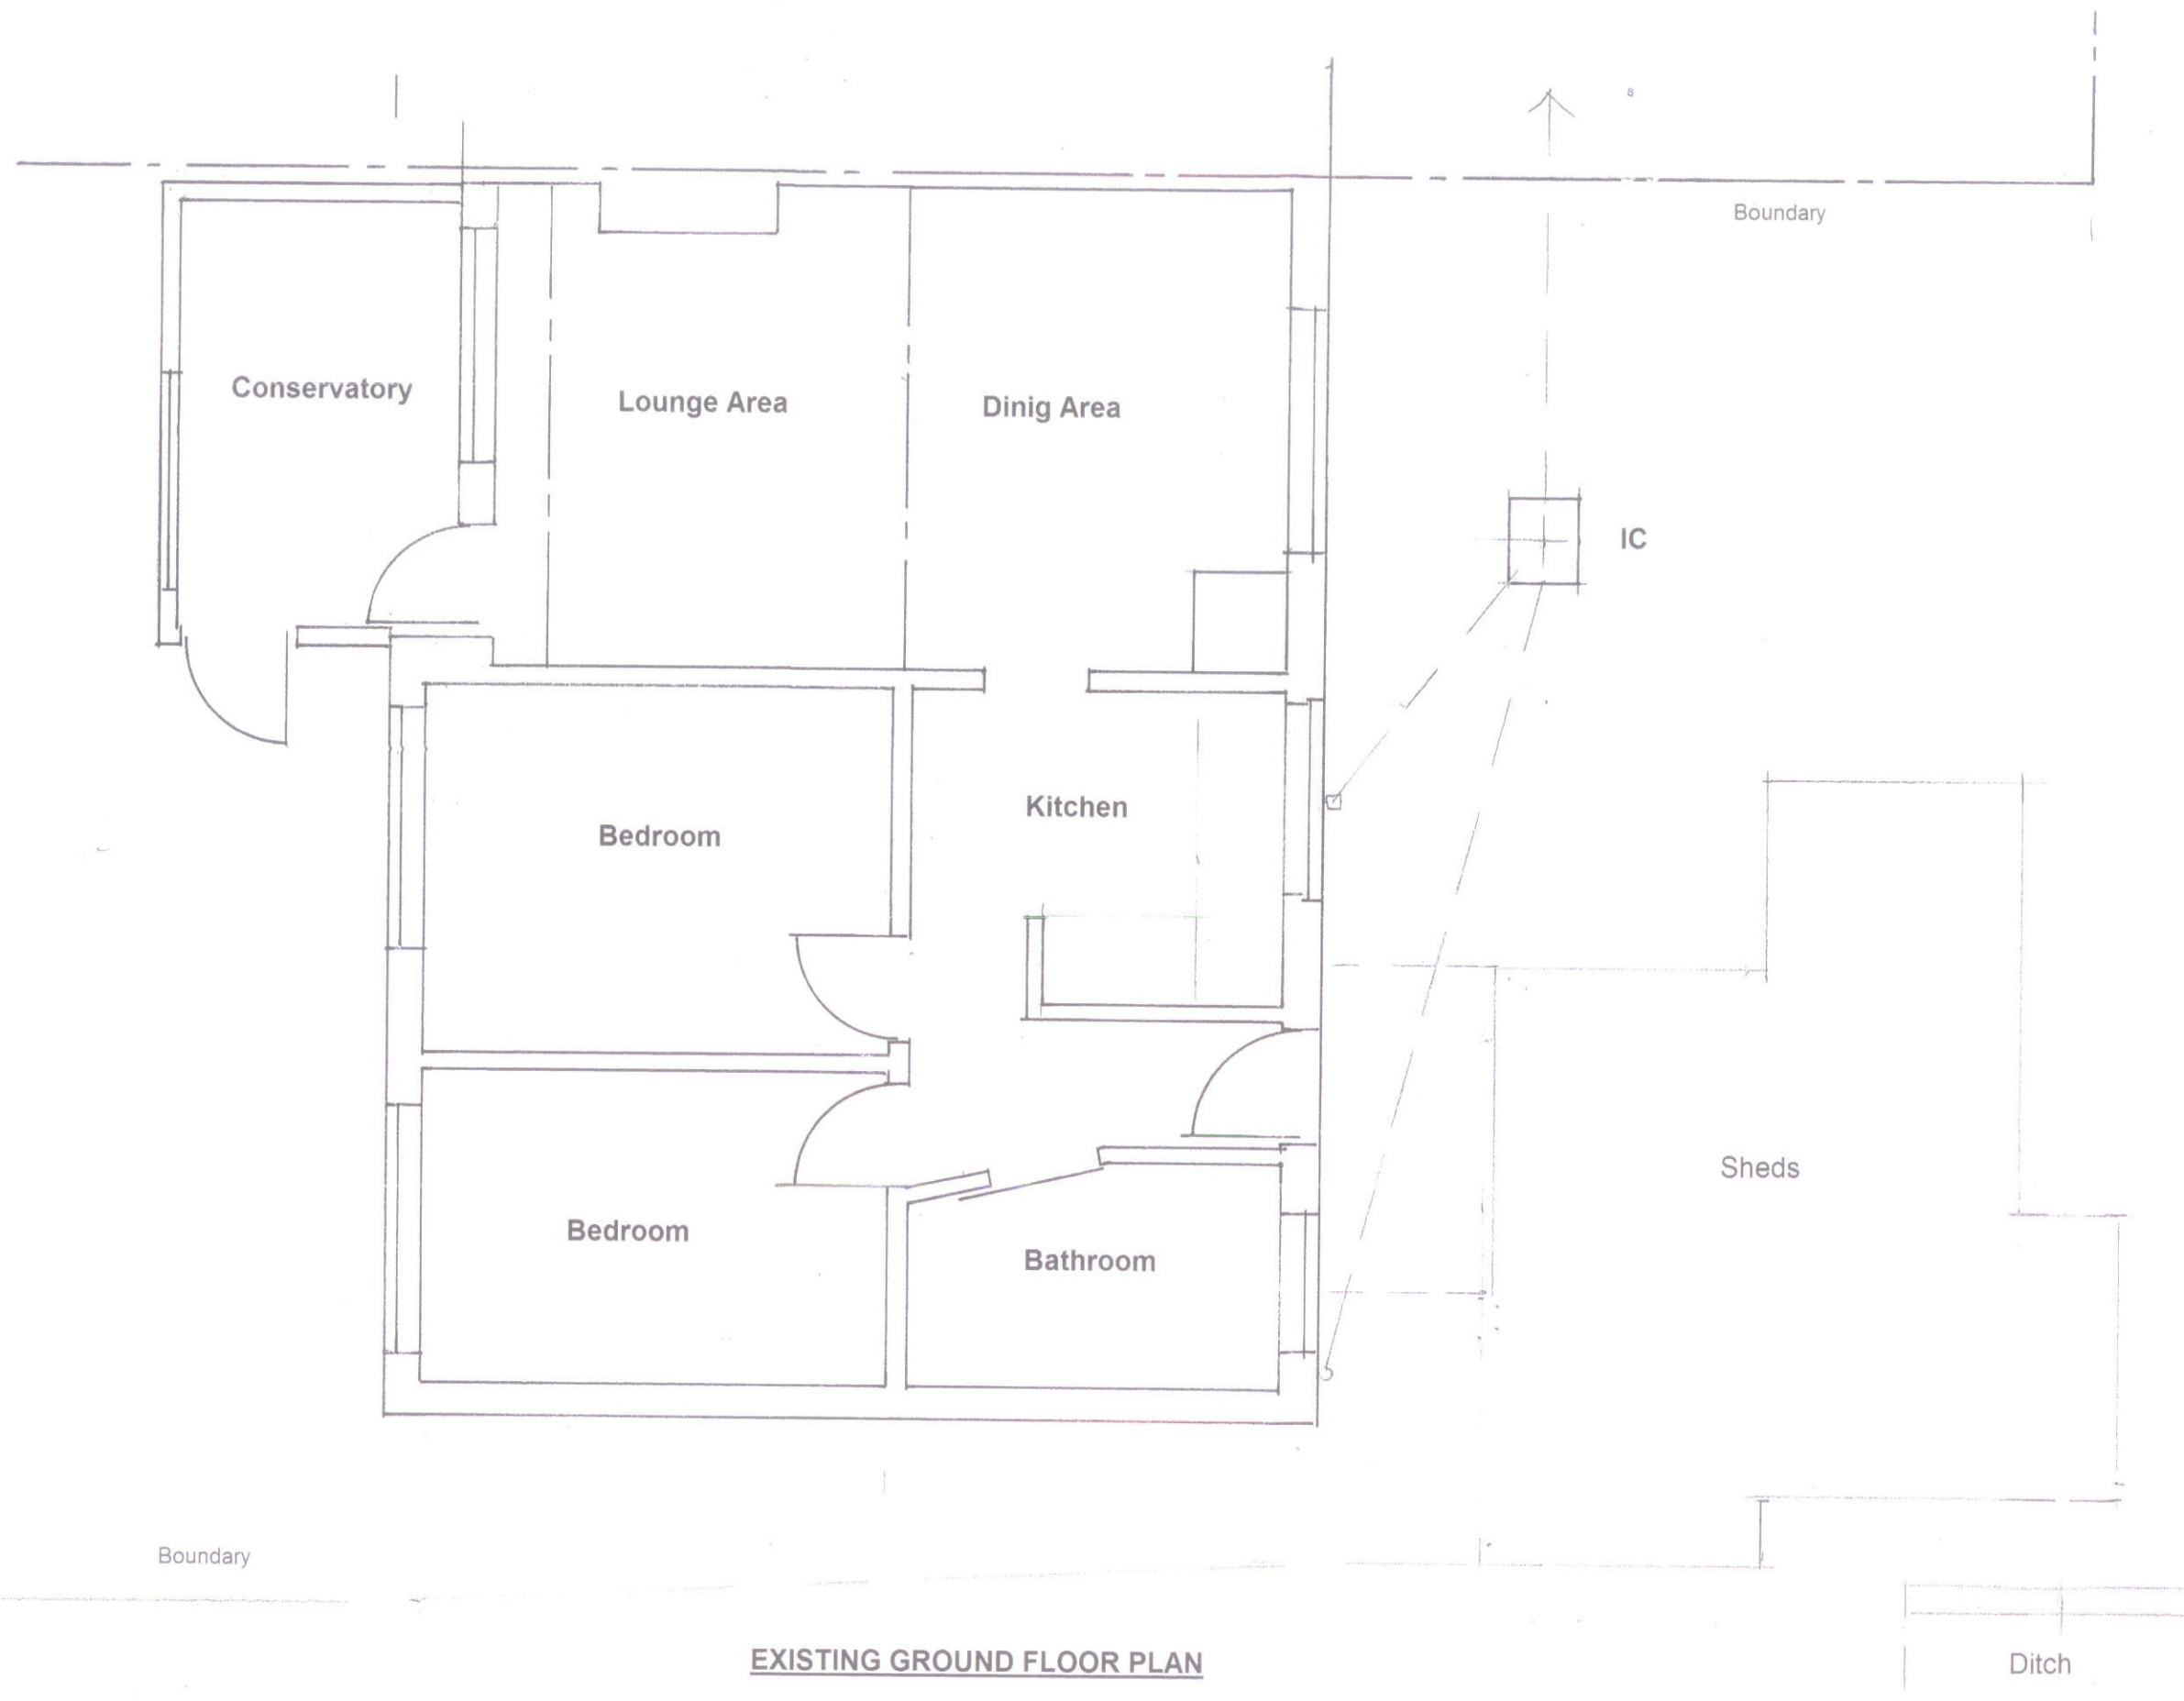

EXISTING GROUND FLOOR PLAN

SCALE 1:50 METRES



3 CHAPEL ROW, BRENZETT, NEW ROMNEY, TN29 0BN