


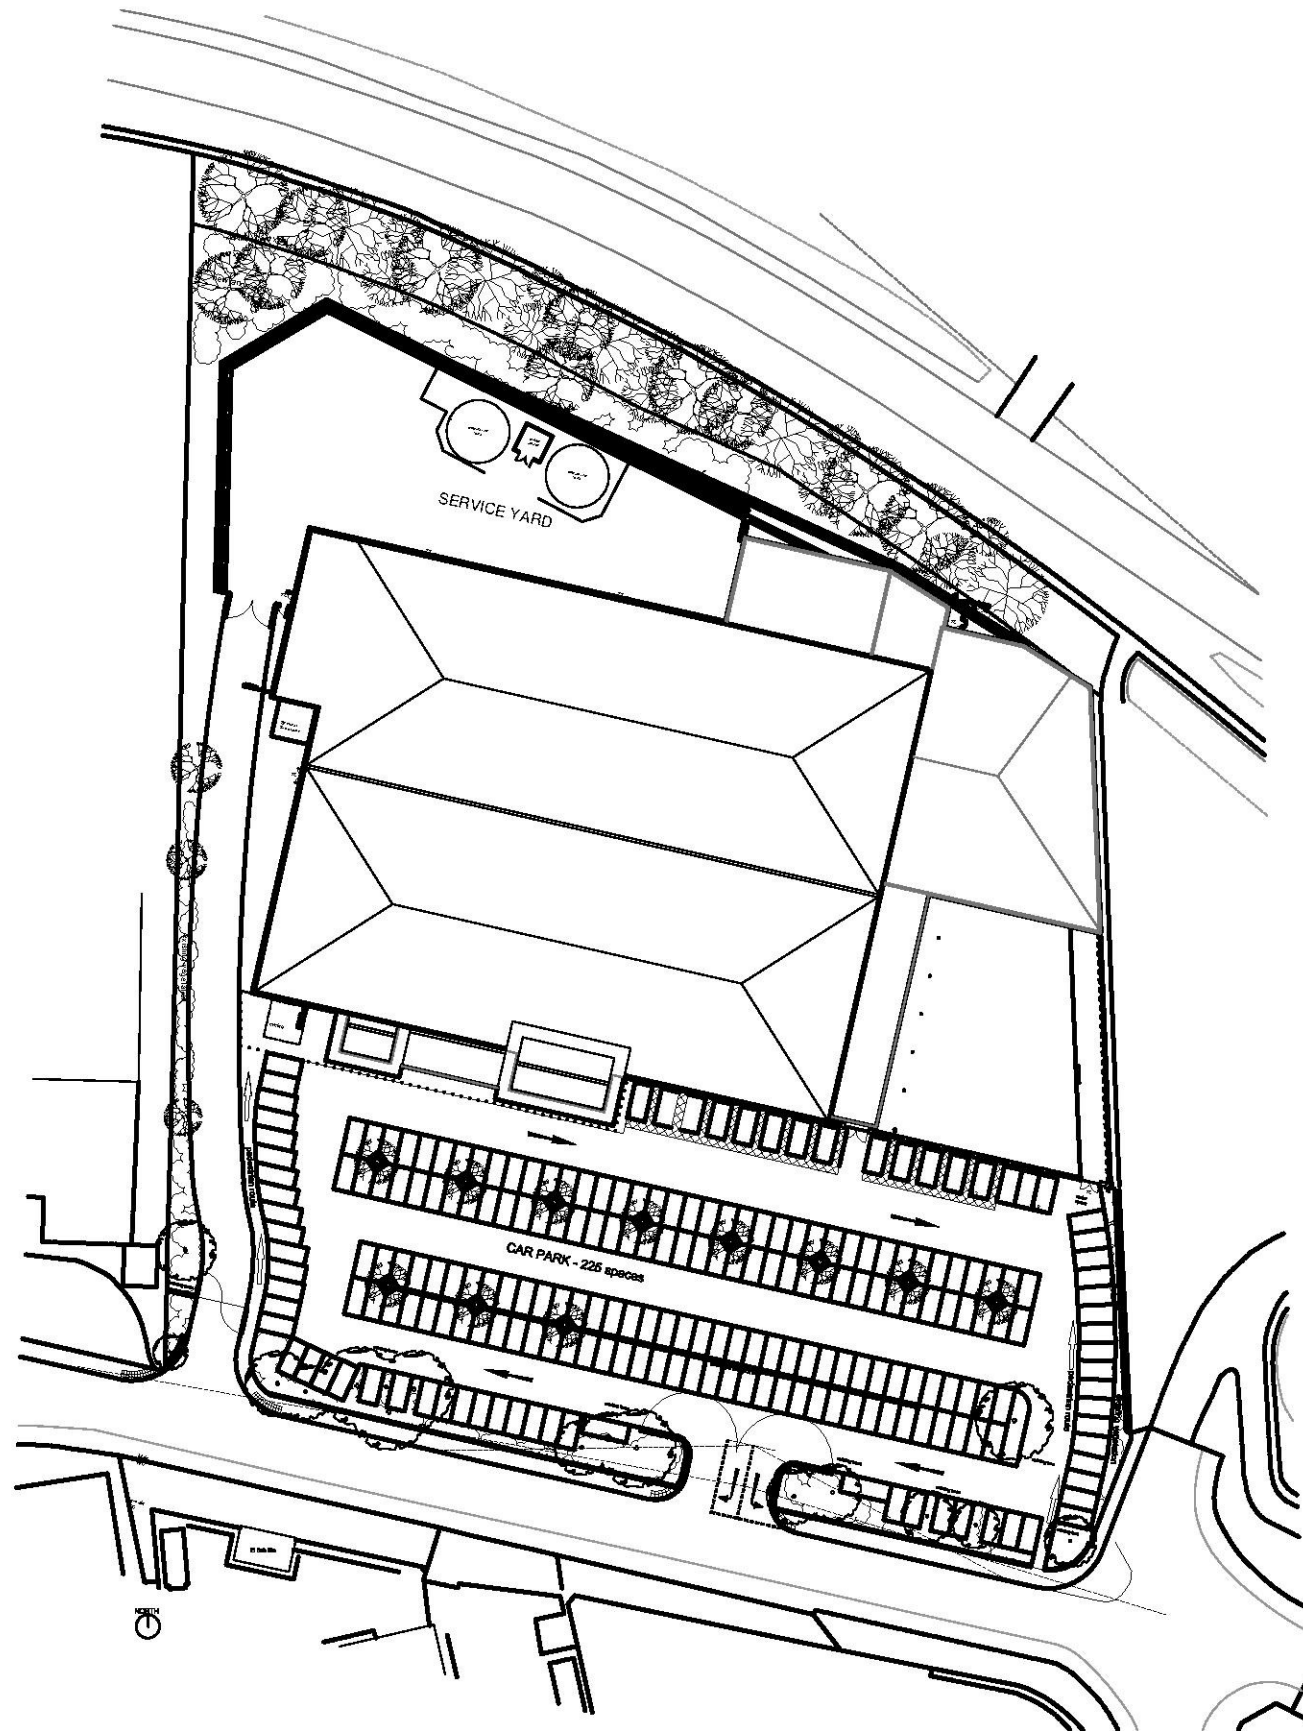

NOTES

This drawing to be read in accordance with the specification/Bills of Quantities and related drawings. No Dimensions to be scaled from this drawing. All stated dimensions to be verified on site and the Architect notified of any discrepancies.

0 50

Scale bar 50mm at 1:1



FOR PLANNING PURPOSES

REV	DATE	NOTE	BY
Project			
Proposed Store Signage			

Title

Existing Site Plan

Scale 1:1000 @A3	Date Feb 2017
Drawn SH	Checked AG
Drawing Number 2032 - PL02	Revision -