



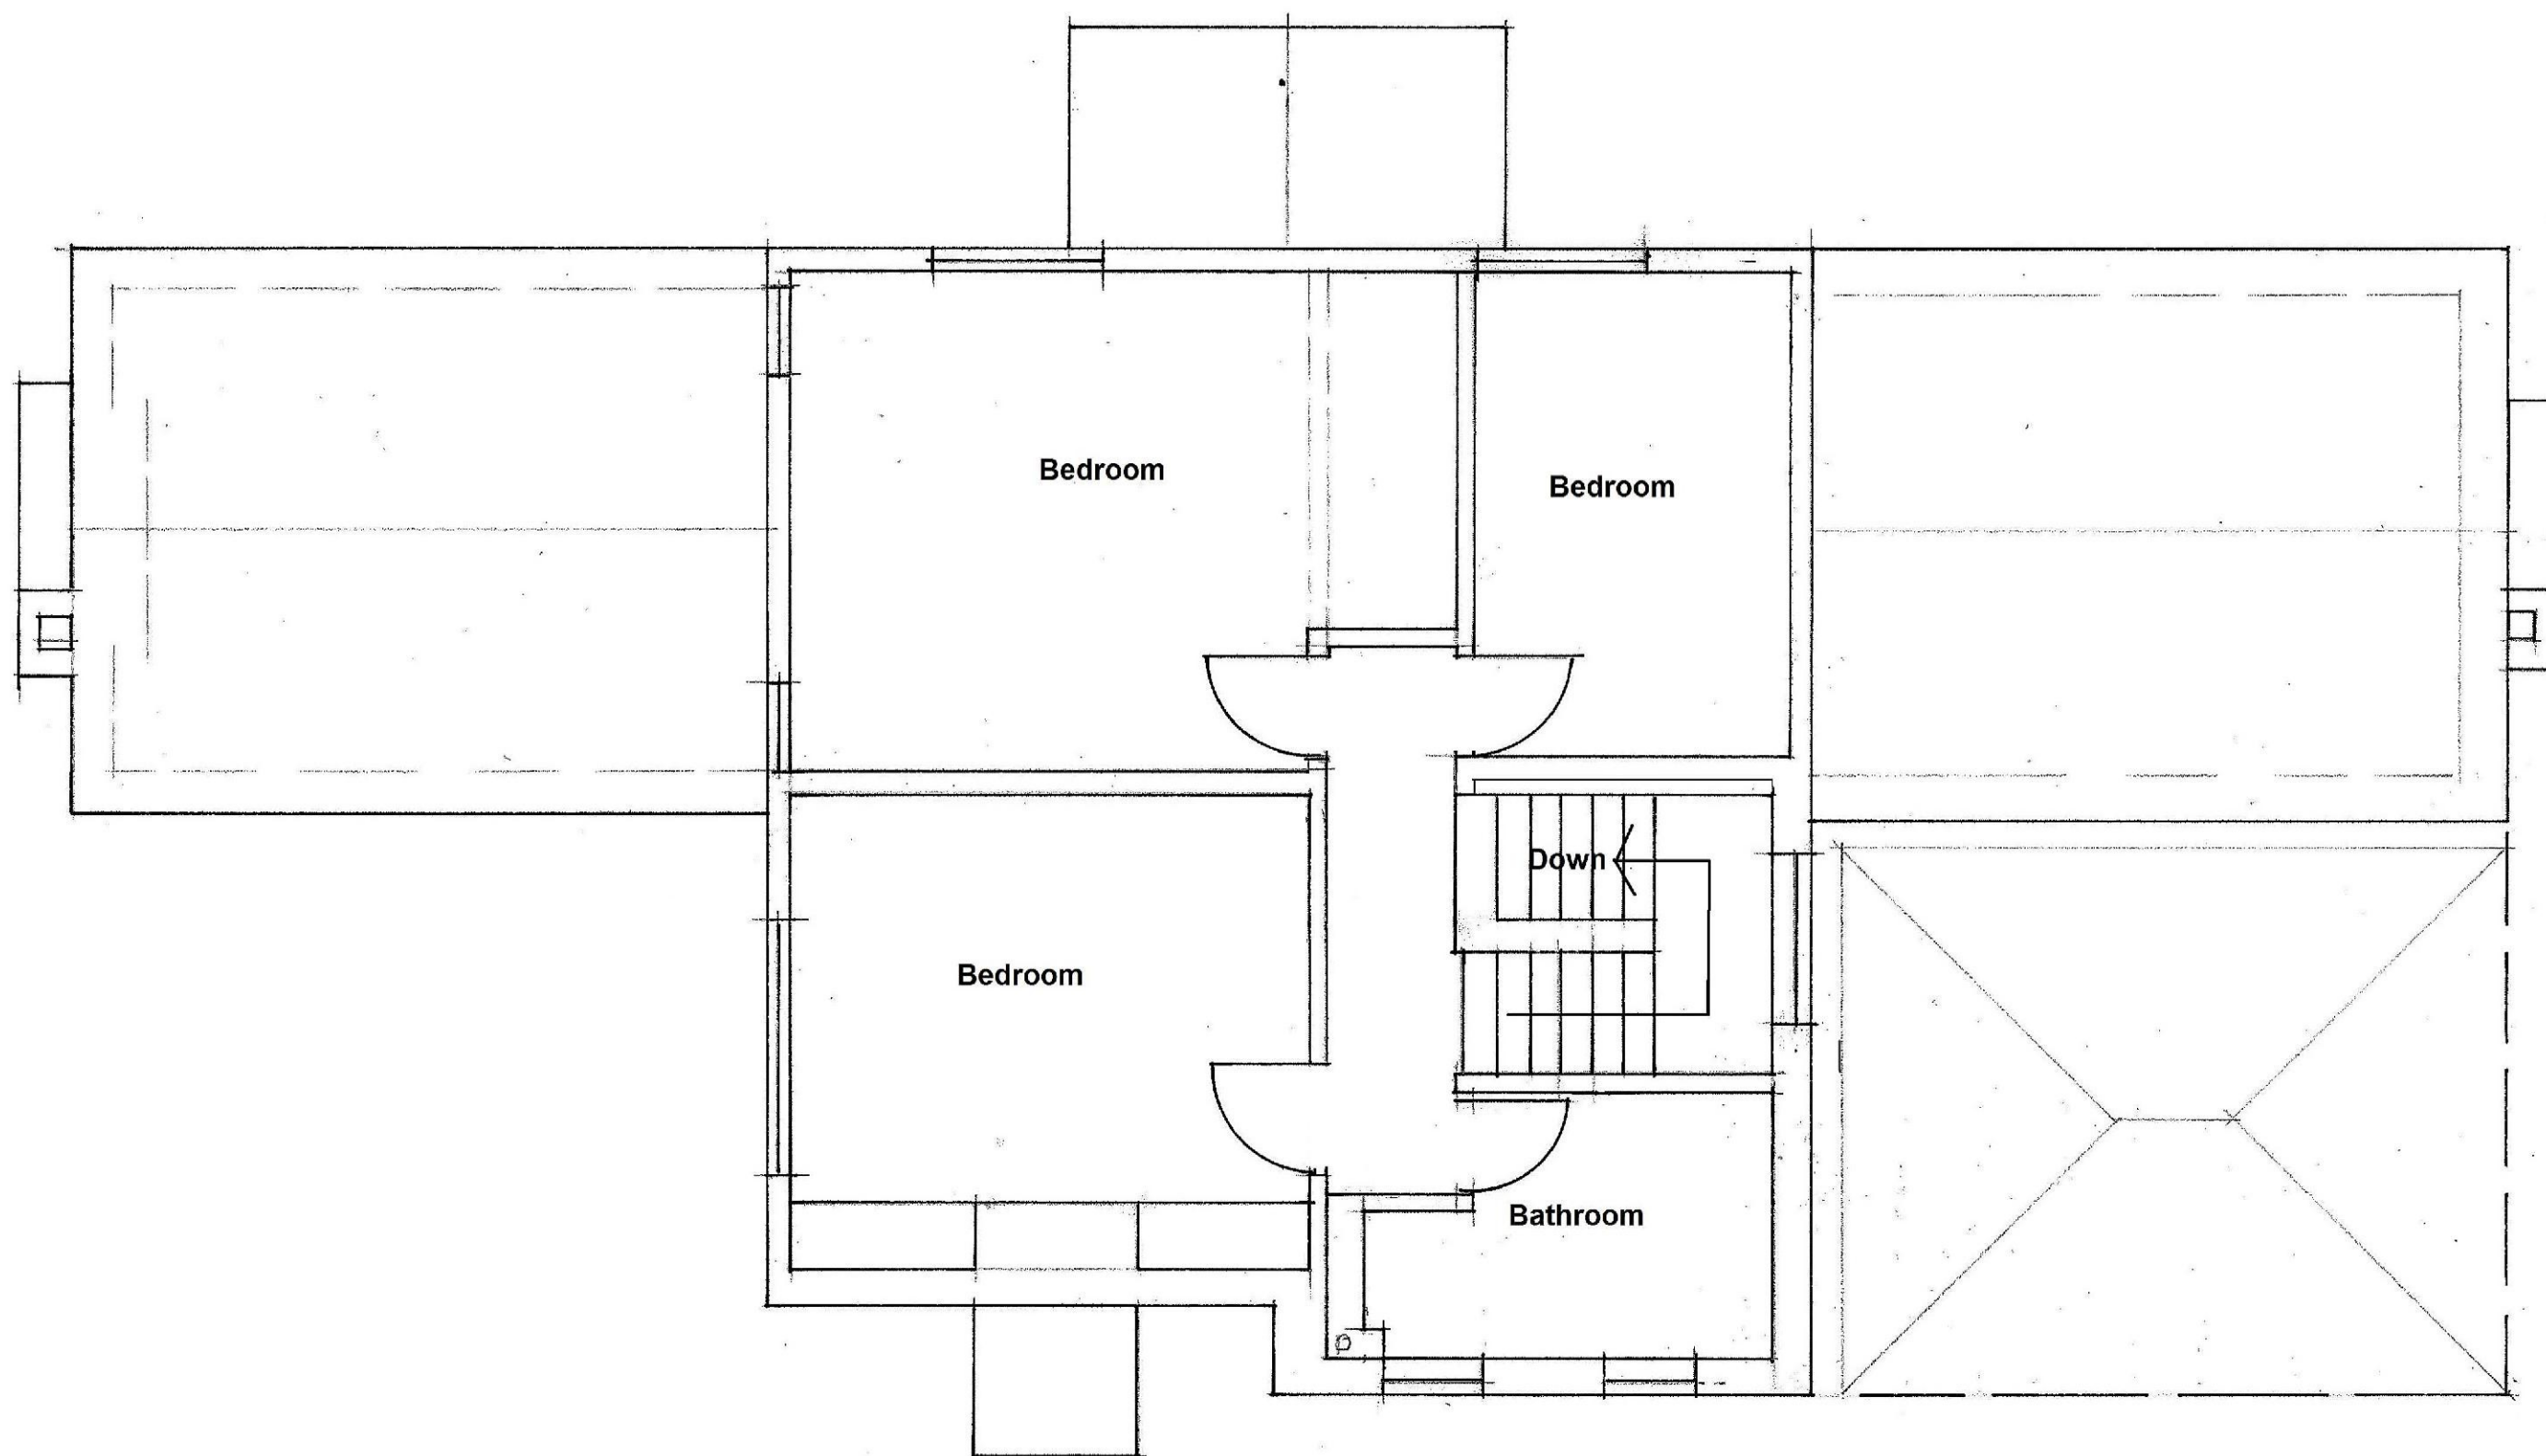

SCALE 1:50 METRES

 

THE CORNER HOUSE, IVYCHURCH,
ROMNEY MARSH, TN26 0BB

EXISTING FIRST FLOOR PLAN

P/256/00(3)