






FRONT ELEVATION

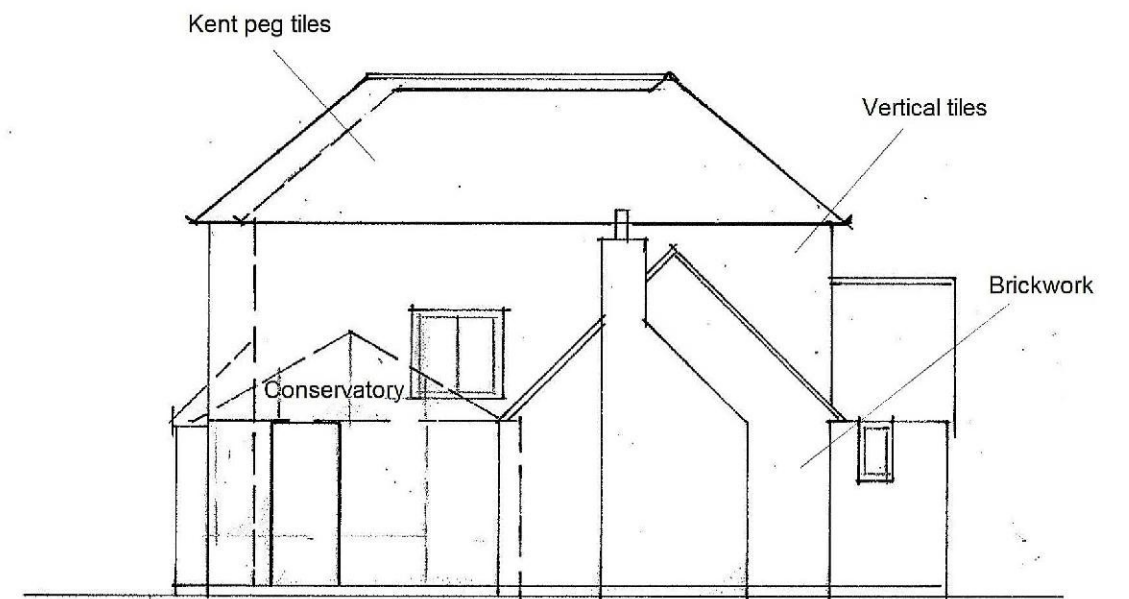

SIDE (NW) ELEVATION

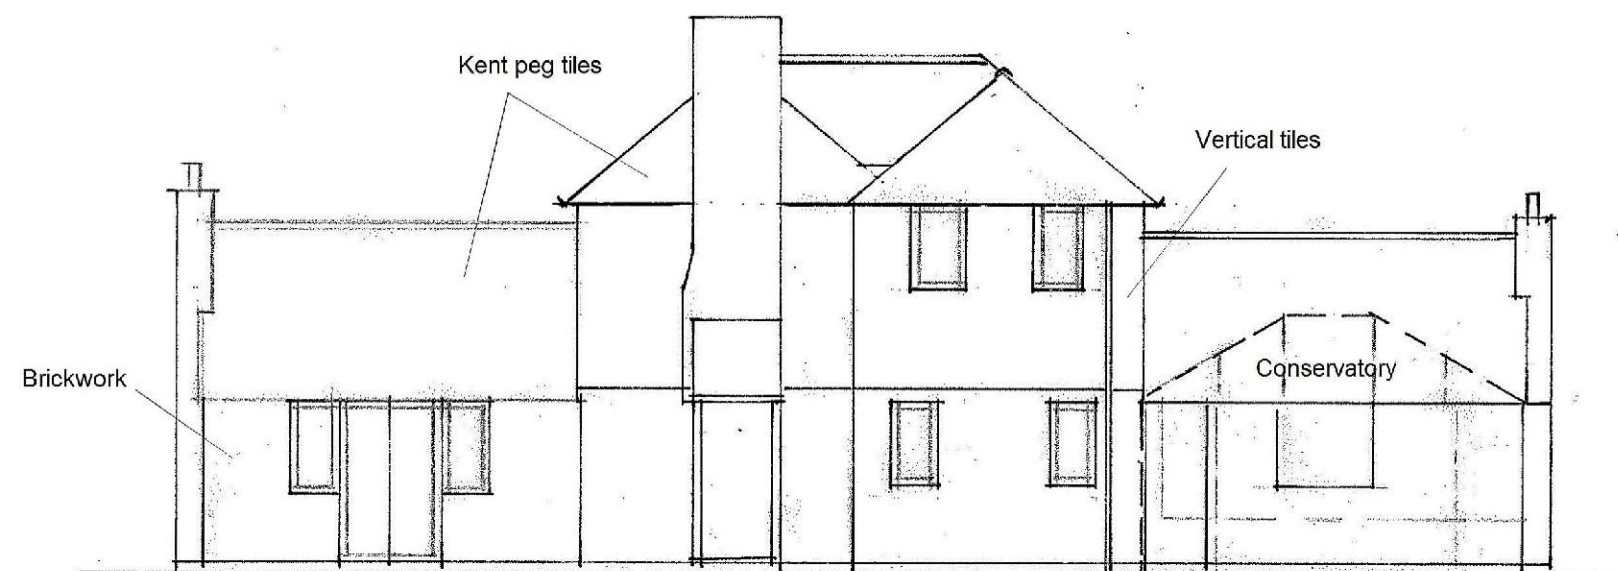


REAR ELEVATION

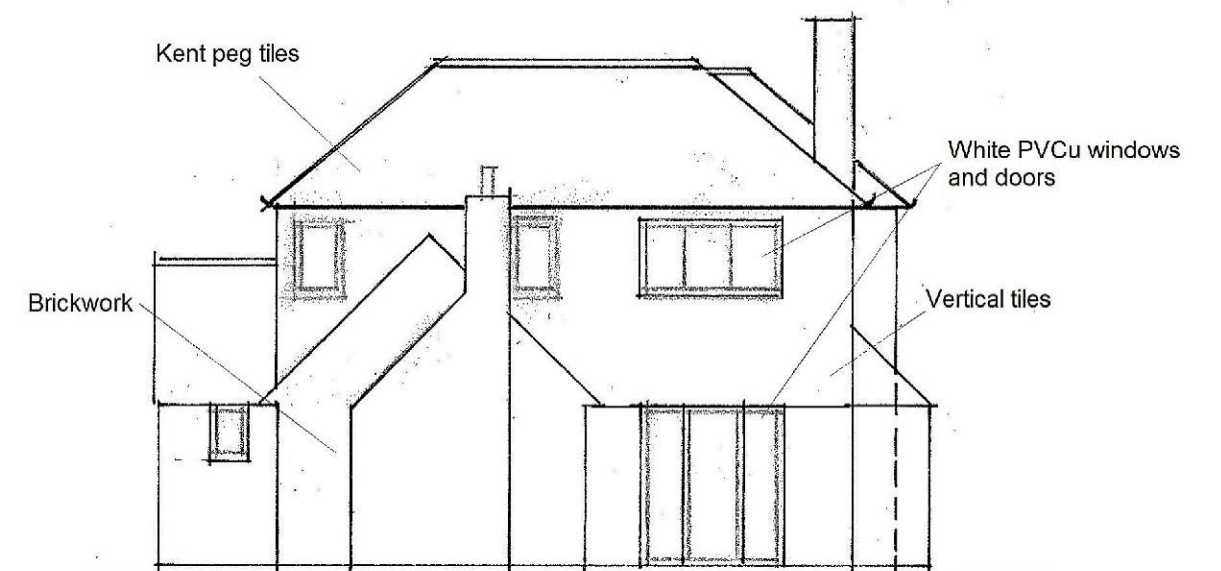

SIDE (SE) ELEVATION

SCALE 1:100 METRES

 

**THE CORNER HOUSE, IVYCHURCH,
ROMNEY MARSH, TN26 0BB**

EXISTING ELEVATIONS

P/256/00(1)