


Do not scale this drawing
Architects to be informed of all discrepancies in dimensions
Contractor to check all dimensions on site

Revision	Date / Details	Revised by
Rev P2	09/01/2017 General Revision	KB
Rev P3	01/03/2017 Change of site boundaries. New drop off area with bollards. Revised elevations: height of central staircase and link between existing and new building.	KB

KEY:

- Existing Buildings
- Existing Private Gardens
- Site Boundary
- Existing Trees
- Existing Access to
84 Chertion High Street
- Proposed Access to
84 Chertion High Street

 

			
127 Singsang Road, Kent, CT20 2BH website: www.clarchitects.co.uk email: info@clarchitects.co.uk			
Project Title Residential Development to 84 Chertion High Street, Folkestone, CT19 4HH Drawing Title Proposed Site Plan			
Drawn CD	Status Planning	Checked 	Date 16/04/24
Drawn No PL04	Rev No 01/06 2016		Rev No P3




Proposed Site Plan Scale 1:200

Residential Development

Do not scale this drawing Architects to be informed of all discrepancies in dimensions Contractor to check all dimensions on site © This drawing is copyright.		
Revision	Date / Details	Revised by
Rev P2	09/01/2017 General Revision	KB
Rev P3	01/03/2017 Change of site boundaries; New drop off area with bollards. Revised elevations: height of central staircase and link between existing and new building.	KB

Commercial Unit:	Total Area: 64.00m2
Residential Development:	
Unit 1	Total Area: 78.00m2
Unit 2	Total Area: 53.00m2
Unit 3	Total Area: 61.00m2
Unit 4	Total Area: 53.00m2
Unit 5	Total Area: 61.00m2
Unit 6	Total Area: 61.00m2

- KEY:**
- Site Boundary
 - Existing Partitions
 - New Partitions
 - Existing Access to 84 Cheriton High Street
 - Proposed Access to 84 Cheriton High Street
 - Existing Buildings
 - Existing Private Gardens
 - Existing Trees

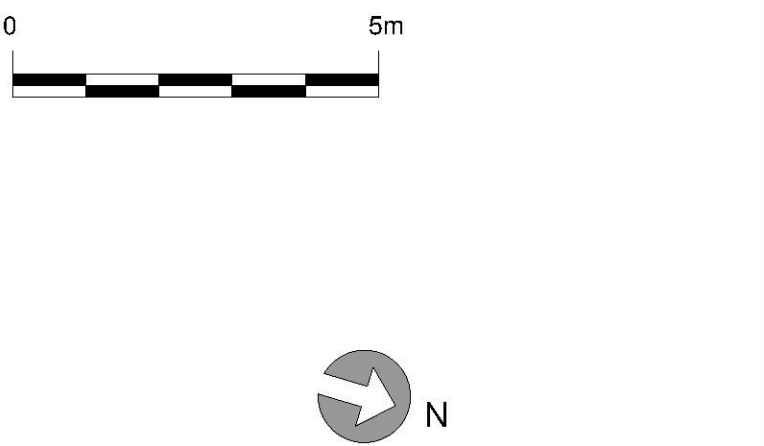

Proposed Ground Floor Plan Scale 1:100

Proposed First Floor Plan Scale 1:100

Residential Development

CLARCHITECTS 127 Sandgate Road, Folkestone, Kent, CT20 2BH website: www.clarchitects.co.uk tel : 01303 647233 email : info@clarchitects.co.uk			
Project Title Residential Development to 84 Cheriton High Street, Folkestone, CT19 4HH			
Drawing Title Proposed Floor Plans 1 of 2		Scale 1:100 Job No 16024	
Drawn KB	Status Planning	Checked	Date June 2016
Dwg No PL05		Rev No P3	

Do not scale this drawing Architects to be informed of all discrepancies in dimensions Contractor to check all dimensions on site © This drawing is copyright.		
Revision	Date / Details	Revised by
Rev P2	09/01/2017 General Revision	KB
Rev P3	01/03/2017 Change of site boundaries; New drop off area with bollards. Revised elevations: height of central staircase and link between existing and new building.	KB


Commercial Unit:	Total Area: 64.00m2
Residential Development:	
Unit 1	Total Area: 78.00m2
Unit 2	Total Area: 53.00m2
Unit 3	Total Area: 61.00m2
Unit 4	Total Area: 53.00m2
Unit 5	Total Area: 61.00m2
Unit 6	Total Area: 61.00m2

KEY:


- Site Boundary
- Existing Partitions
- New Partitions
- Existing Access to 84 Cheriton High Street
- Proposed Access to 84 Cheriton High Street
- Existing Flat Roof
- New Flat Roof
- Pitched Roof




CLARCHITECTS 127 Sandgate Road, Folkestone, Kent, CT20 2BH		website: www.clarchitects.co.uk tel : 01303 647233 email : info@clarchitects.co.uk
Project Title Residential Development to 84 Cheriton High Street, Folkestone, CT19 4HH		Scale 1:100
Drawing Title Proposed Floor Plans 2 of 2 Proposed Section A-A		Job No 16024
Drawn KB	Status Planning	Checked Date June 2016
Dwg No PL06		Rev No P3

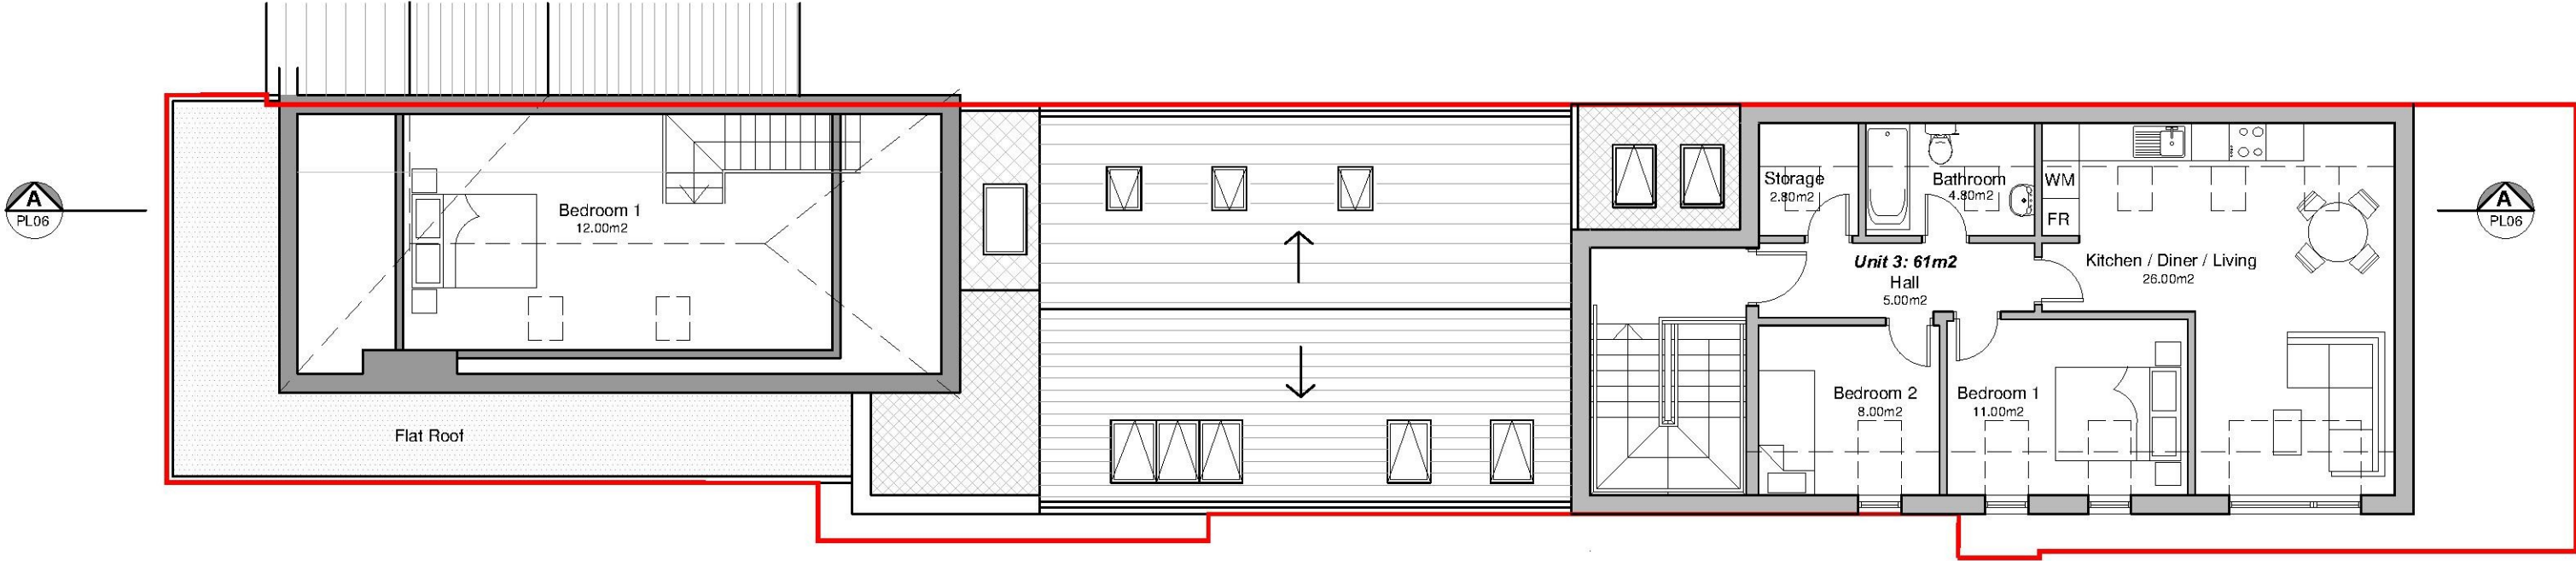

Proposed Attic Plan Scale 1:100

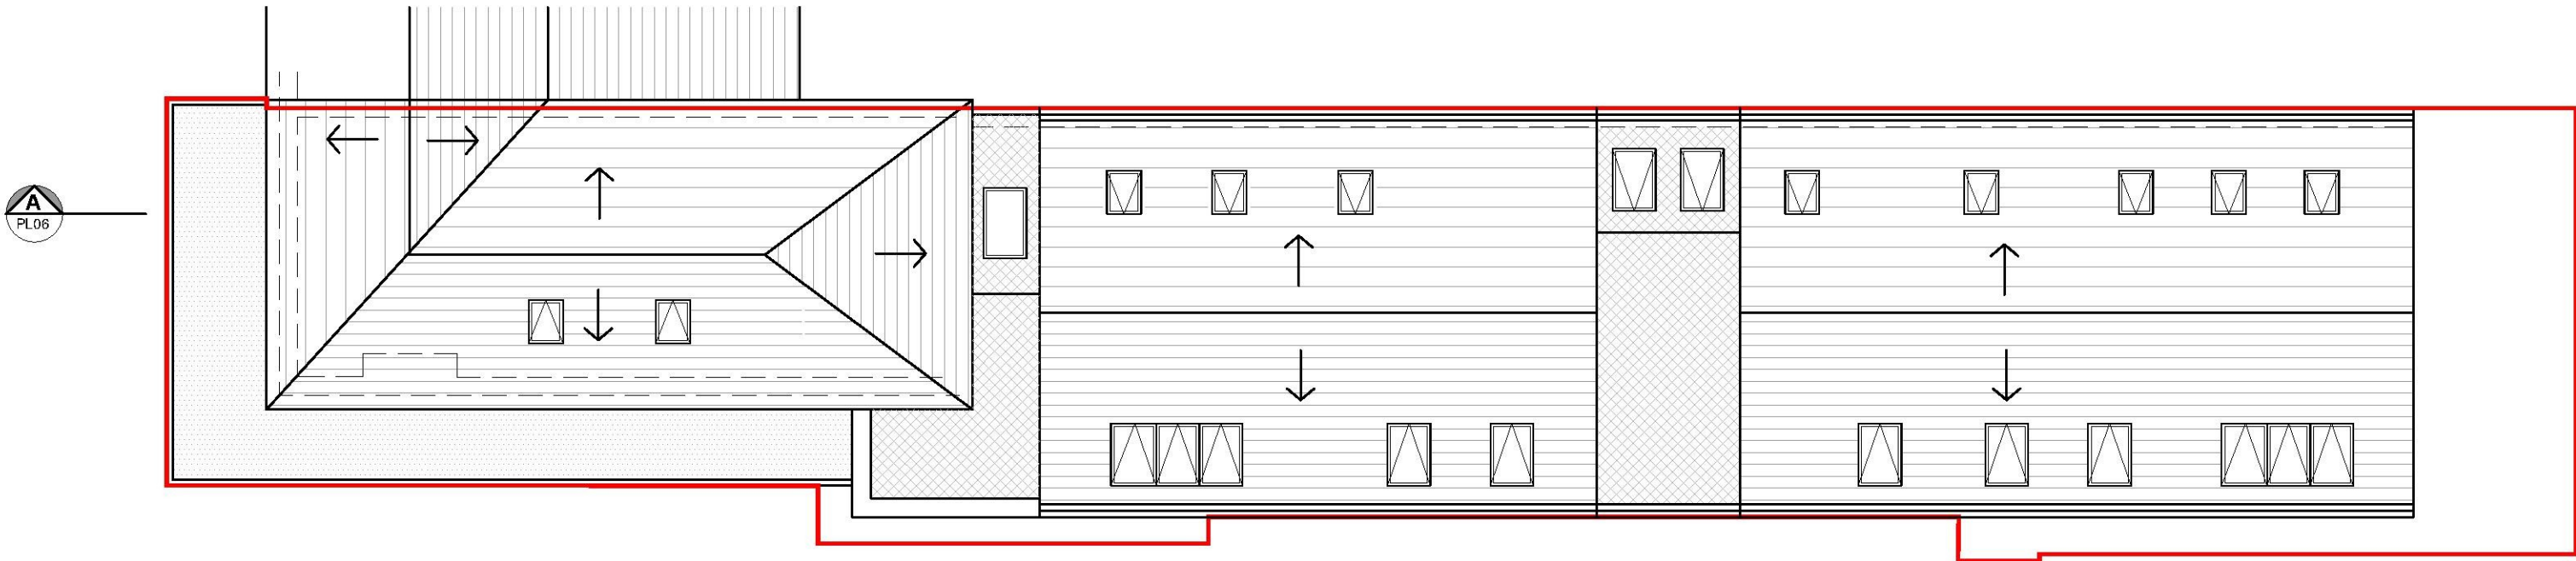

Proposed Roof Plan Scale 1:100

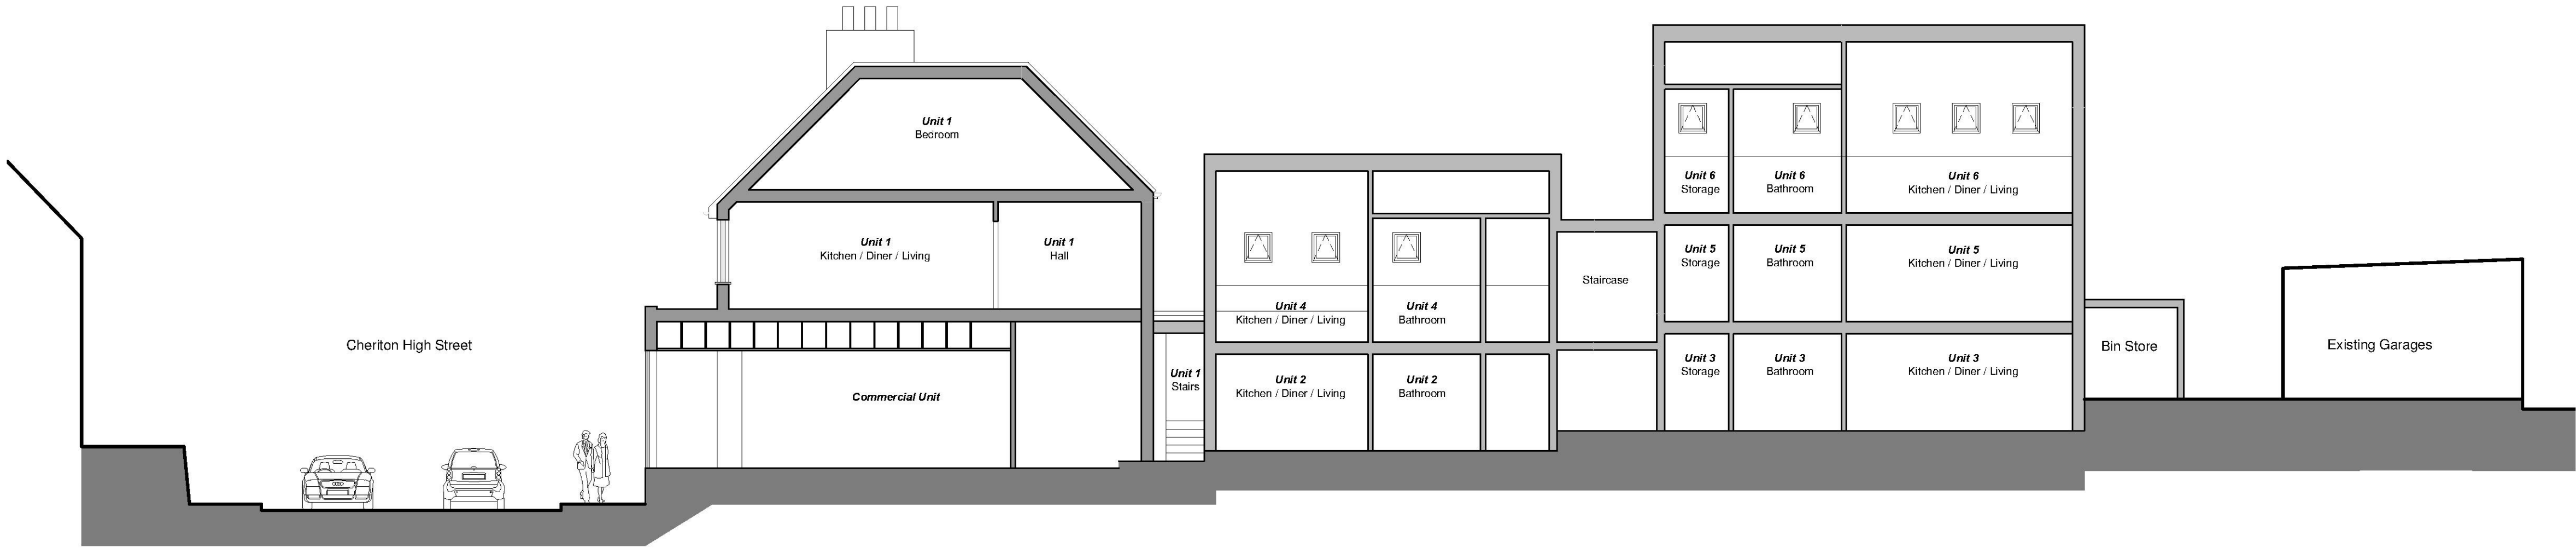


Proposed Section A-A Scale 1:100

Residential Development


Do not scale this drawing Architects to be informed of all discrepancies in dimensions Contractor to check all dimensions on site © This drawing is copyright.		
Revision	Date / Details	Revised by
Rev P2	09/01/2017 General Revision	KB
Rev P3	01/03/2017 Change of site boundaries; New drop off area with bollards. Revised elevations: height of central staircase and link between existing and new building.	KB




Proposed East Elevation Scale 1:100

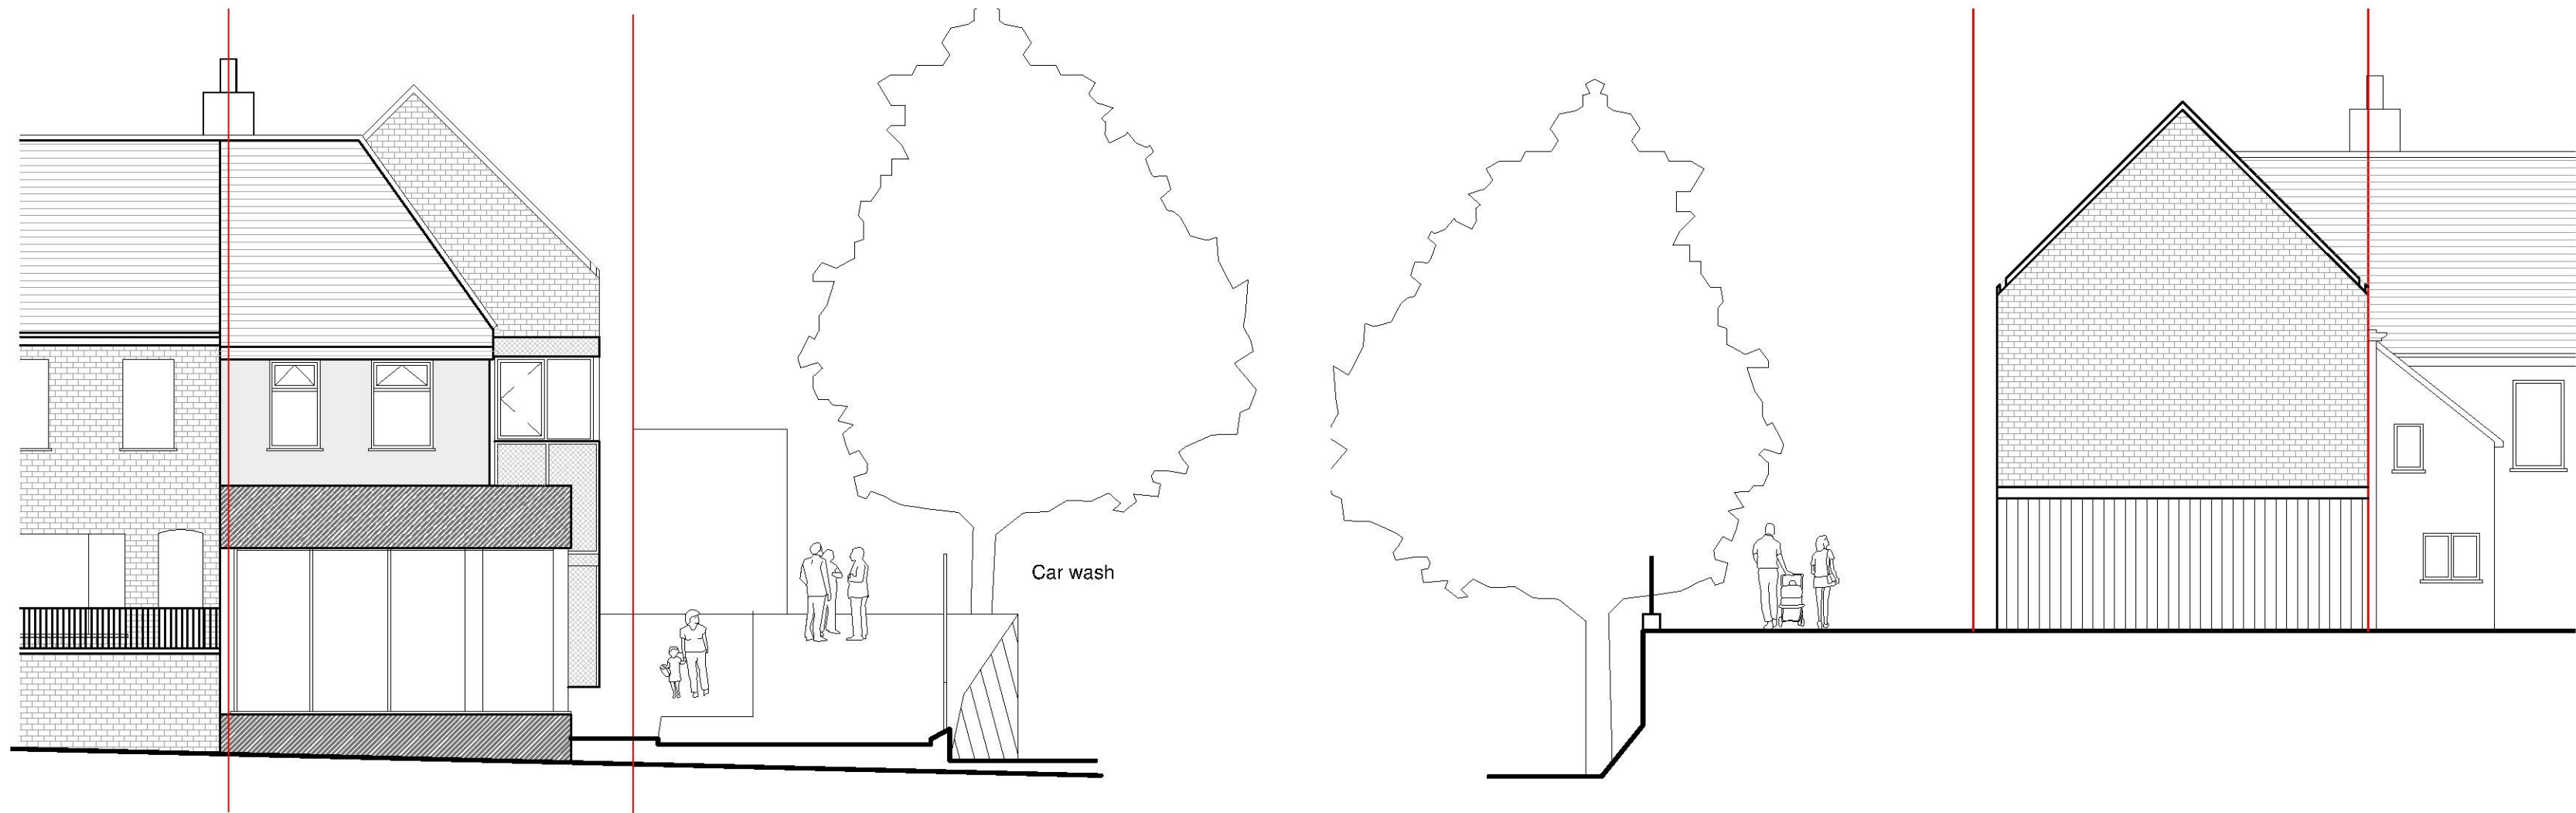

Proposed South Elevation Scale 1:100

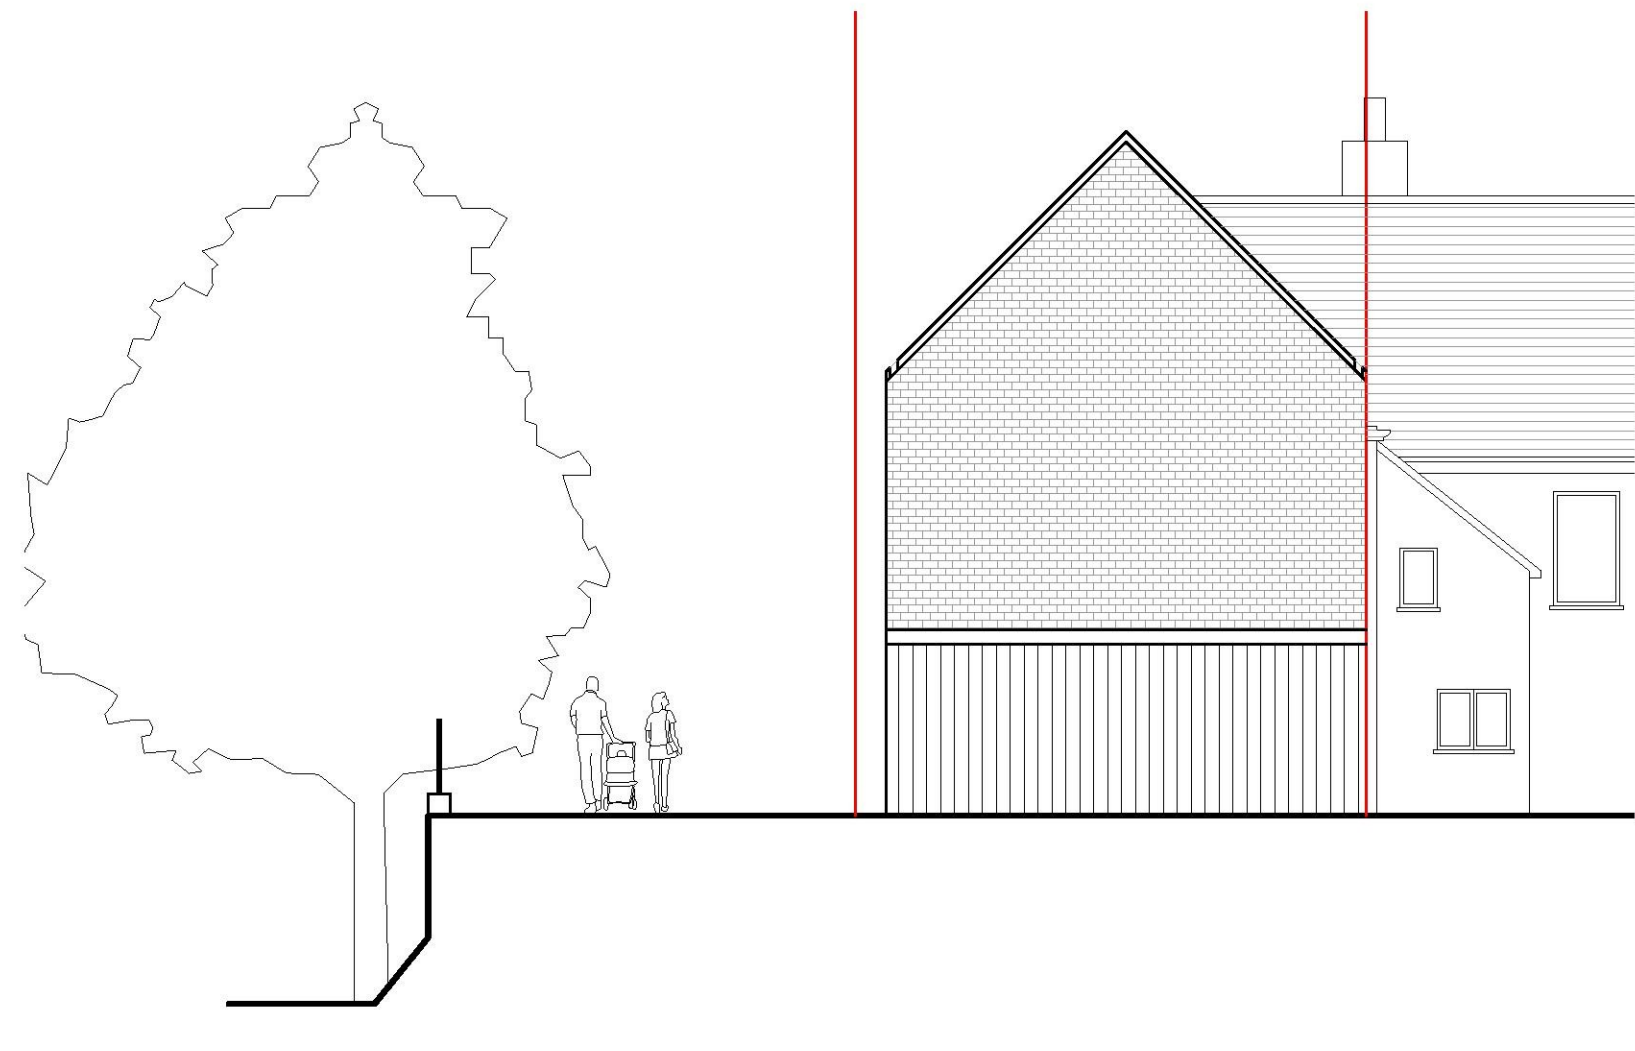


Proposed North Elevation Scale 1:100

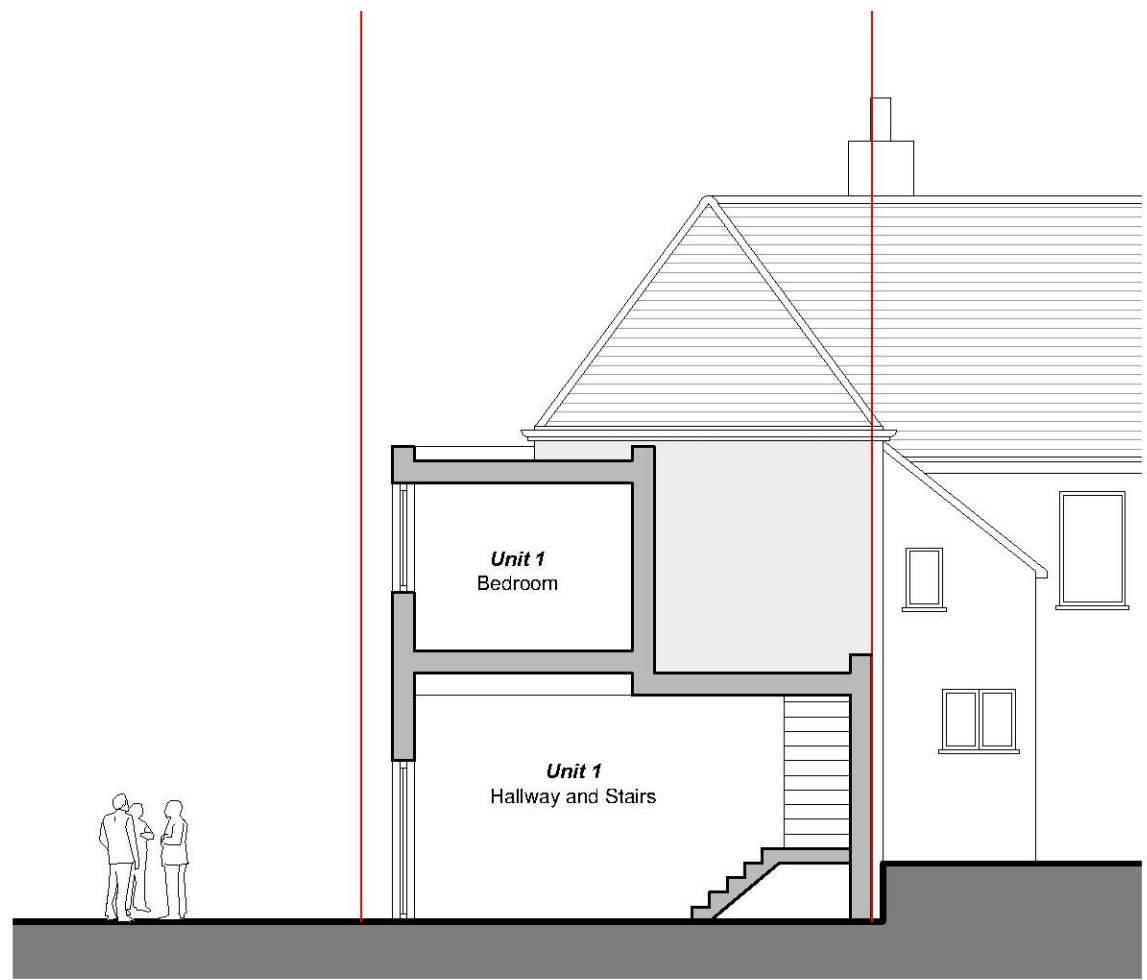

Section through Unit 1 Scale 1:100

KEY:

- Site Boundary
- Painted Render
- Painted Render
- Stock Brick
- Metal Cladding
- Metal Railing and Louvers
- Timber Cladding to Bin Store
- Roof Slates
- Signboard
- Aluminium Vent Louvers

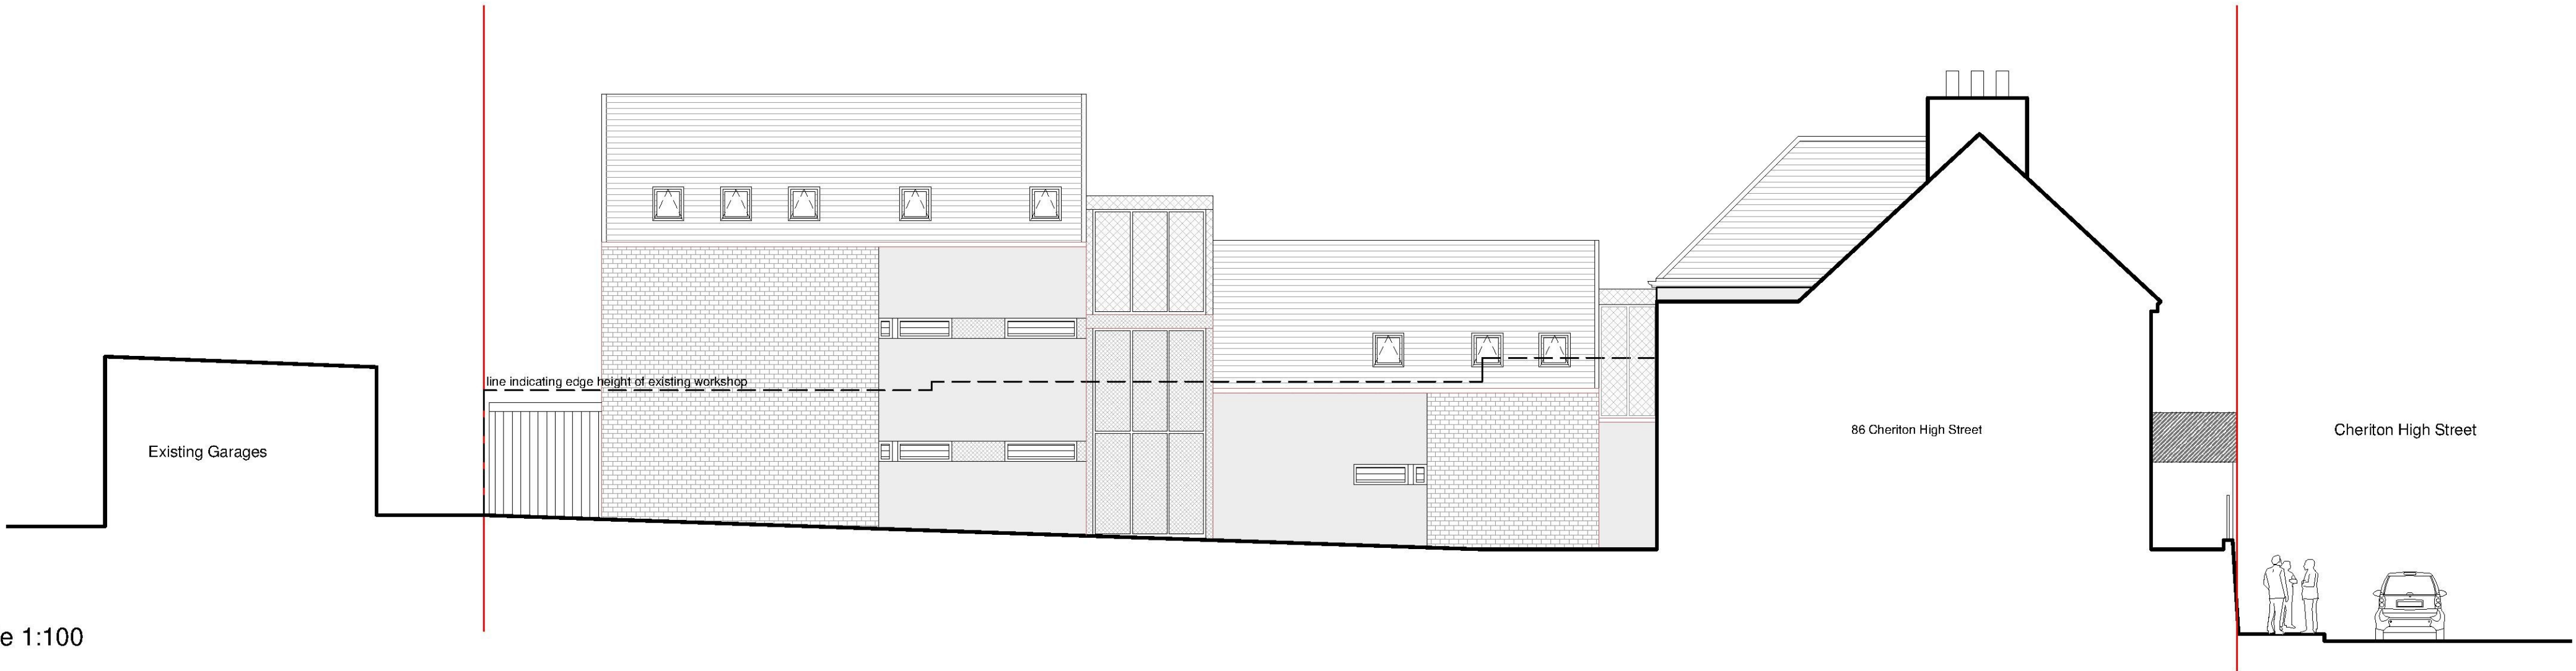

Proposed West Elevation Scale 1:100

Residential Development

CLARCHITECTS 127 Sandgate Road, Folkestone, Kent, CT20 2BH website: www.clarchitects.co.uk tel : 01303 647233 email : info@clarchitects.co.uk			
Project Title Residential Development to 84 Cheriton High Street, Folkestone, CT19 4HH			
Drawing Title Proposed Elevations		Scale 1:100	
Drawn KB		Job No 16024	
Status Planning		Date June 2016	
Dwg No PL07		Rev No P3	