



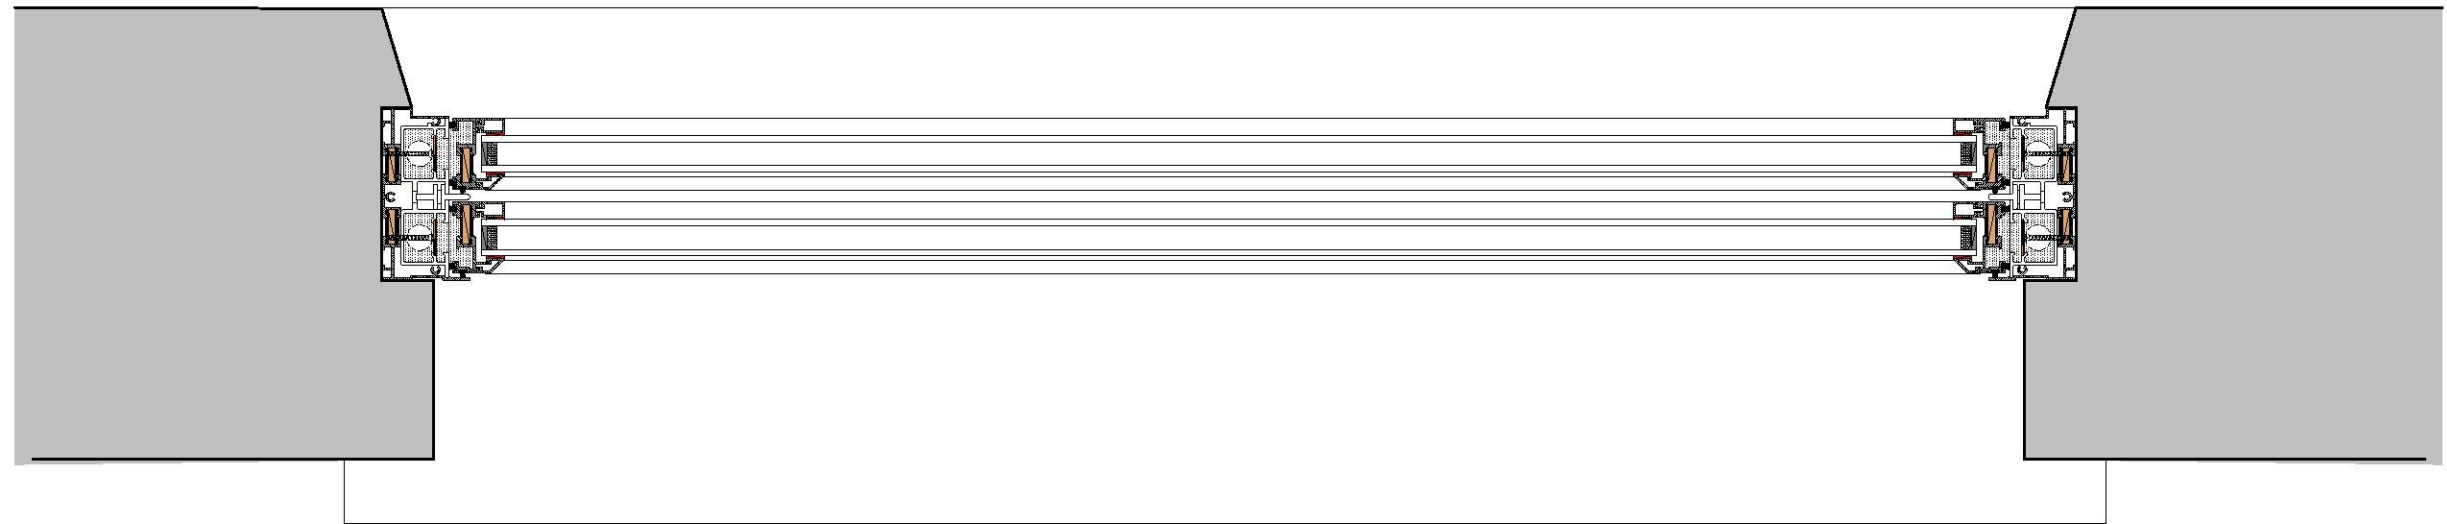

PLAN

slim aluminium sash window detail

OUT SIDE

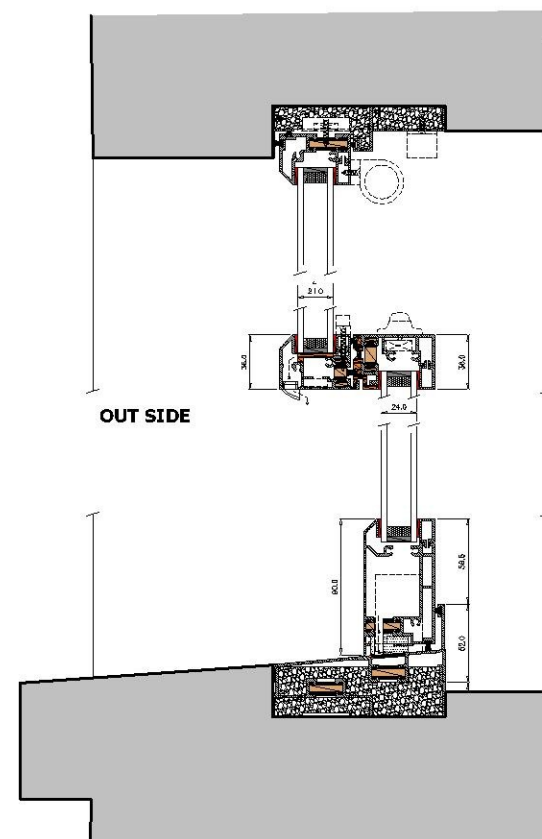

OUT SIDE

SECTION

typical slim aluminium sash window detail
scale 1:5

(24-26 EARLS AVENUE)


DRAWING:

DET01 - PROPOSED WINDOW DETAIL

SCALE: 1:5 @A3

REV -A APR 2017

**ALL DRAWINGS TO BE READ IN
CONJUNCTION WITH ENGINEER'S
SPECIFICATION AND DRAWINGS**

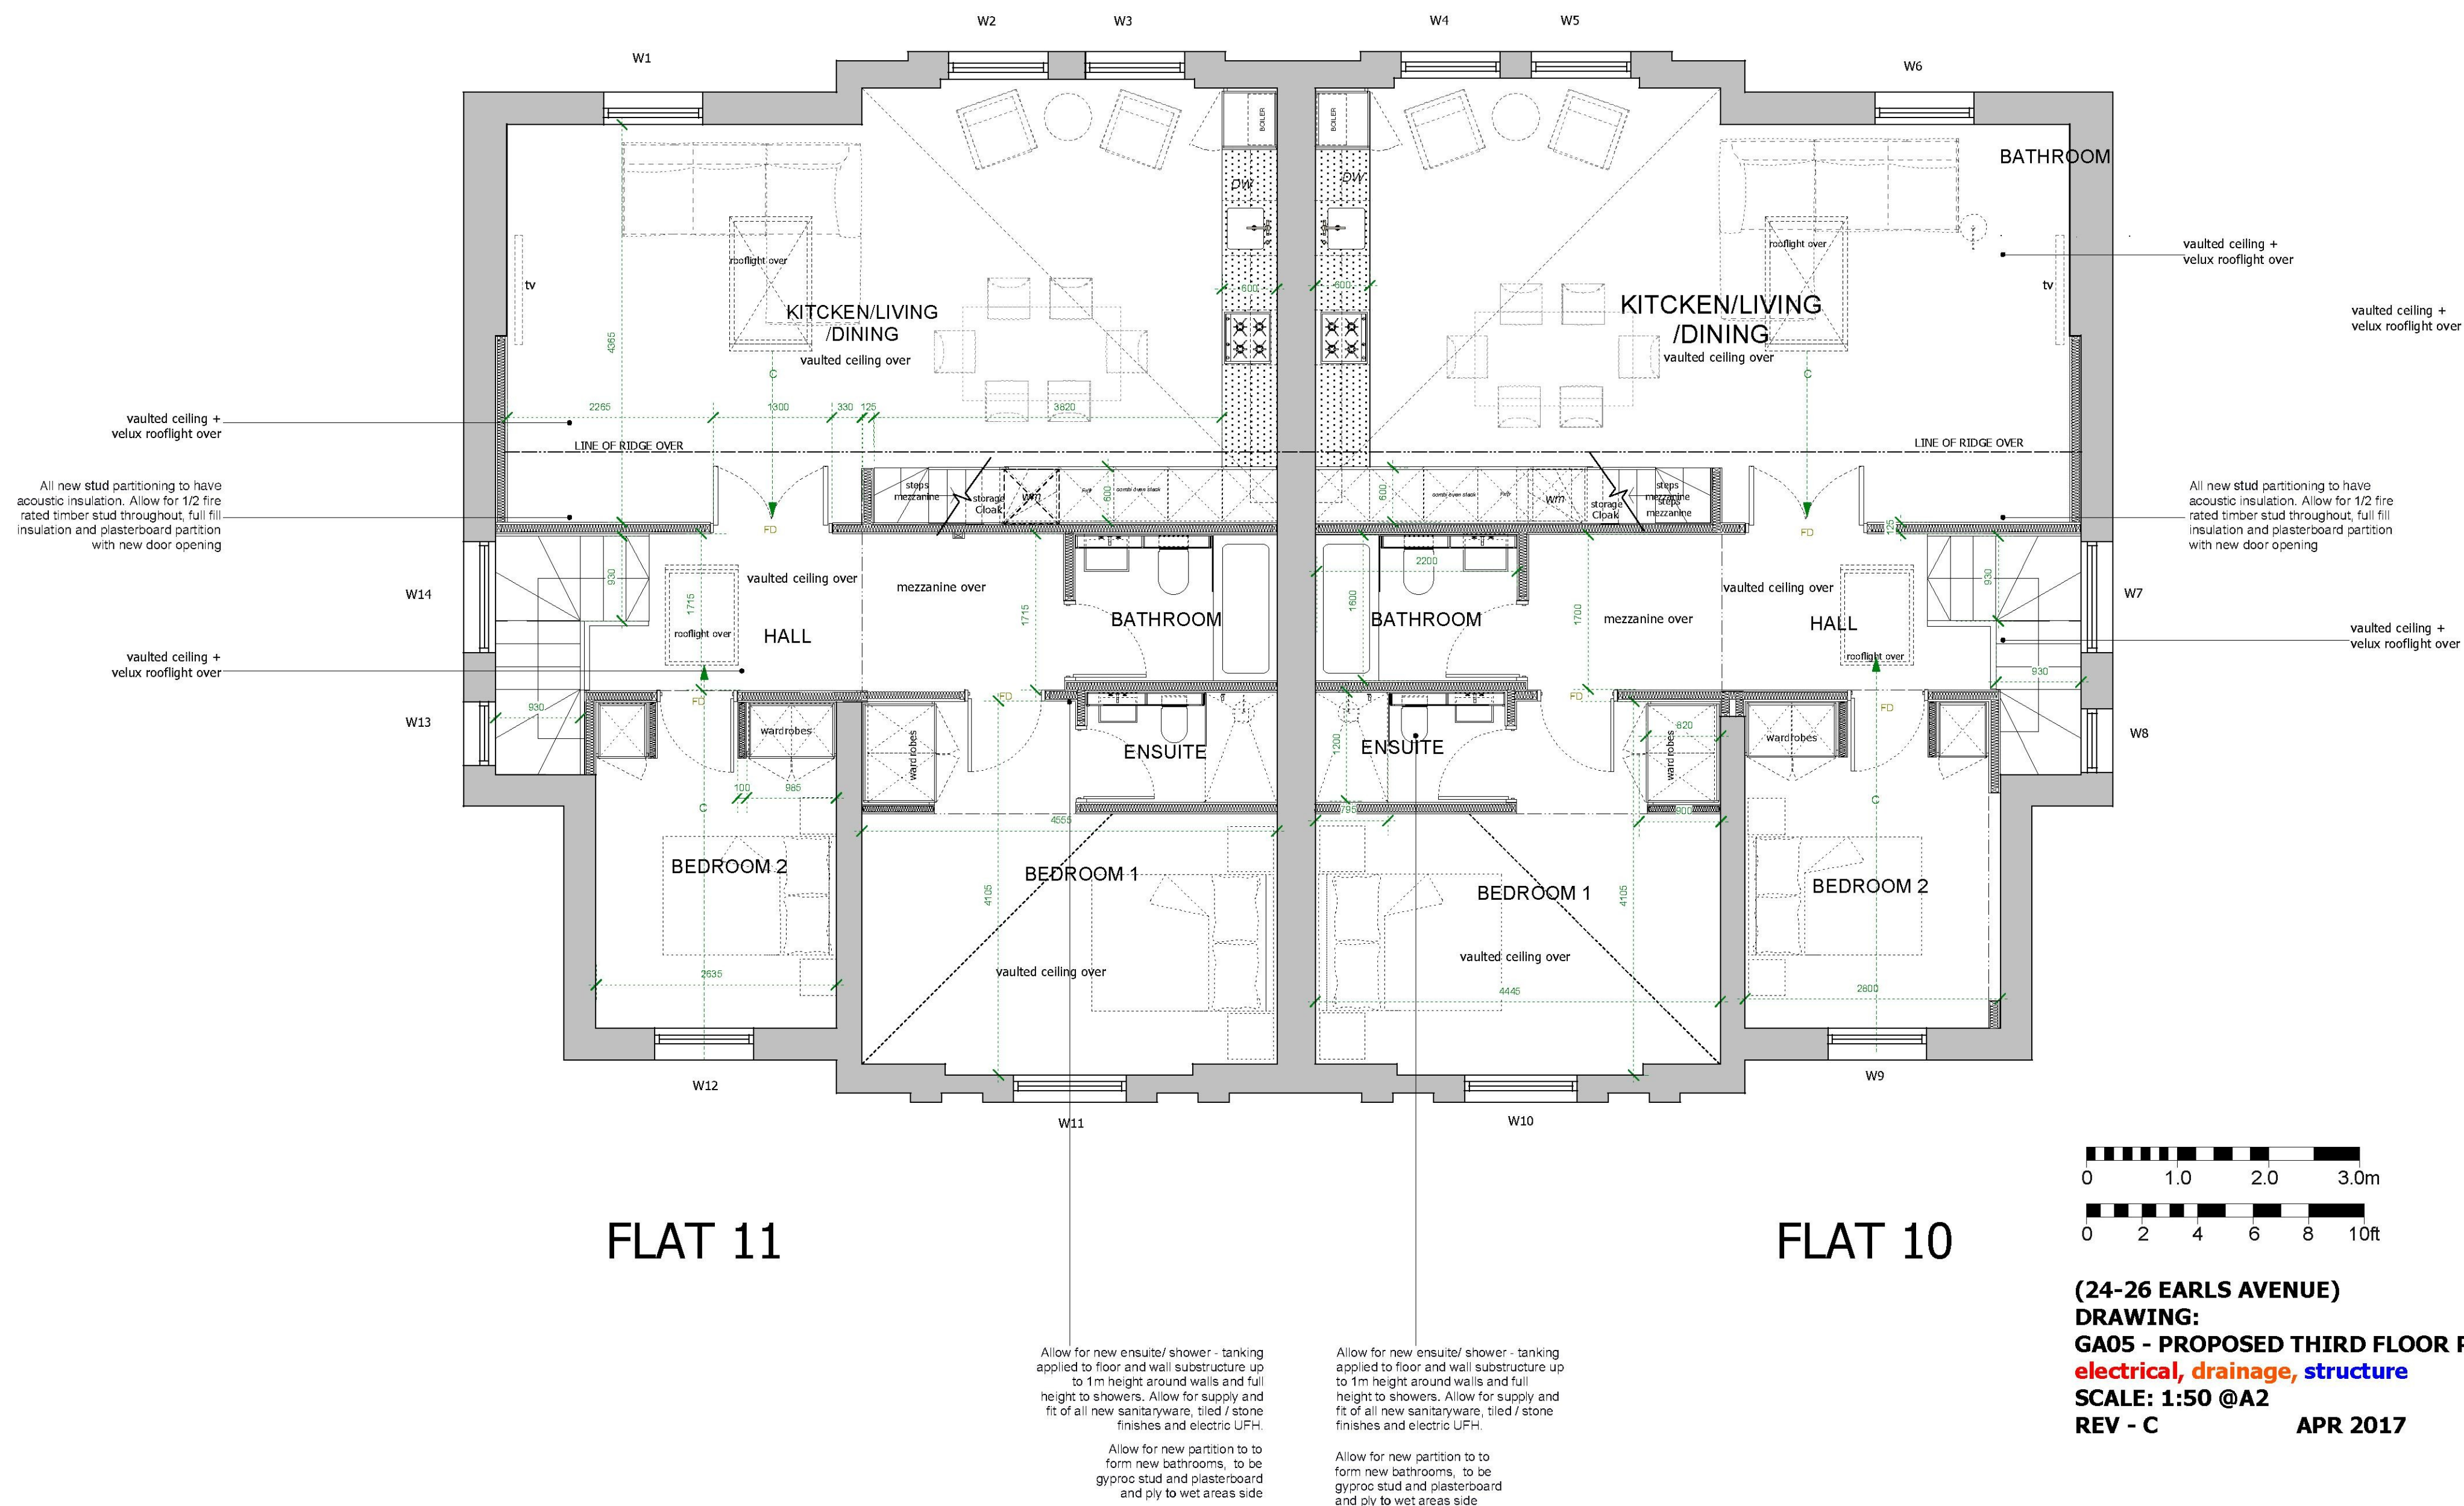



THIRD FLOOR

SECOND FLOOR

FIRST FLOOR

GROUND FLOOR

STREET LEVEL

LOWER GROUND FLOOR

REAR GARDEN

TERRACE


TERRACE

TERRACE

TERRACE

STREET LEVEL

REAR GARDEN

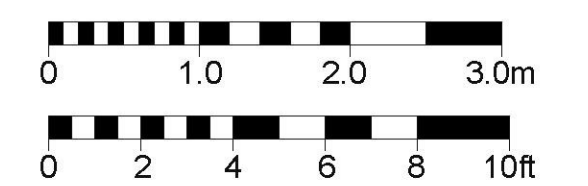

(24-26 EARLS AVENUE)
DRAWING:
GA08 - PROPOSED REAR ELEVATION

SCALE: 1:50 @A2
REV - Jan 2017