
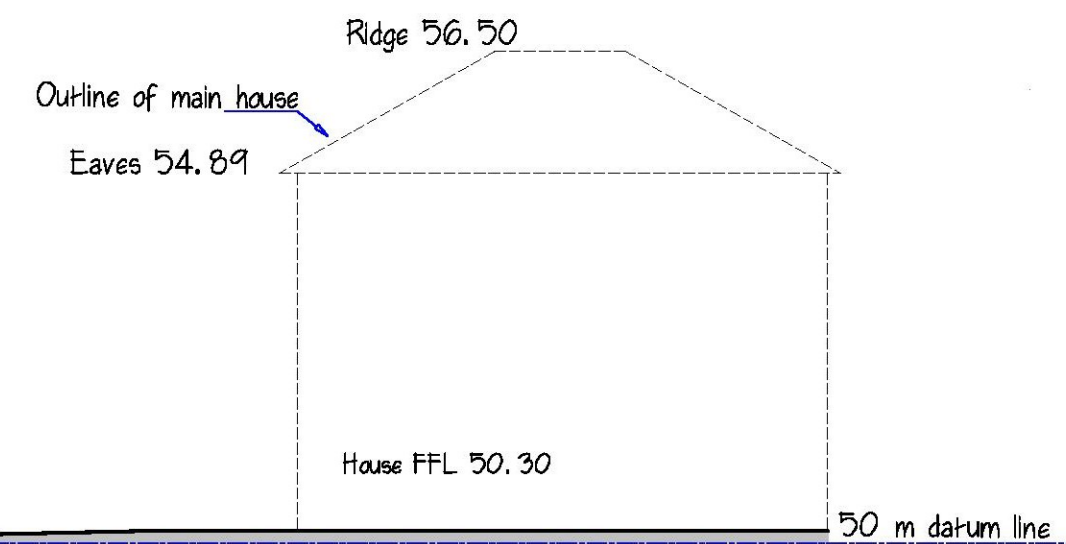
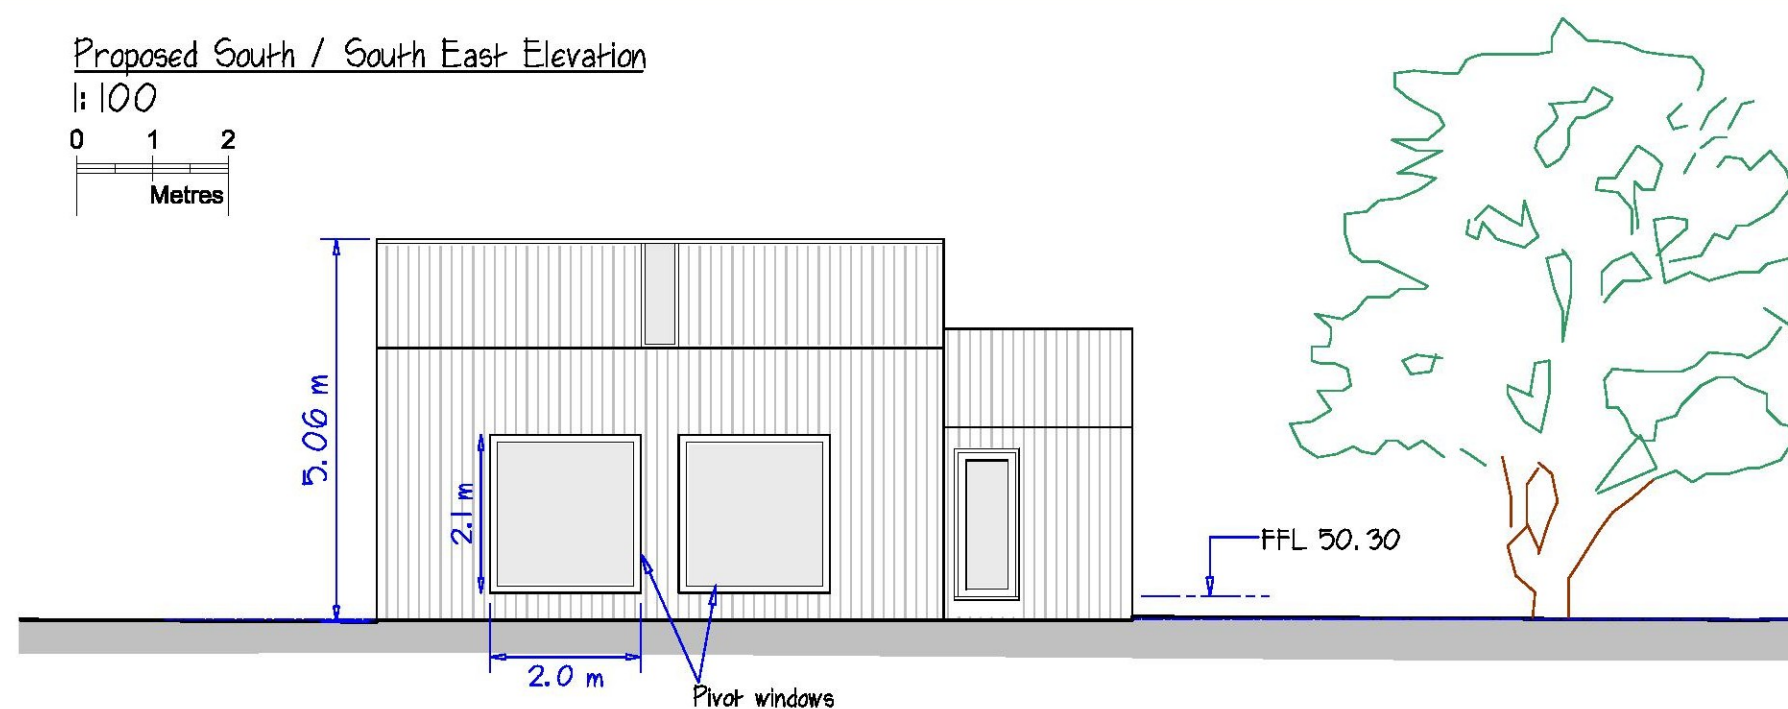



Proposed South / South East Elevation

1:100

 


Proposed South / South West Elevation

1:100

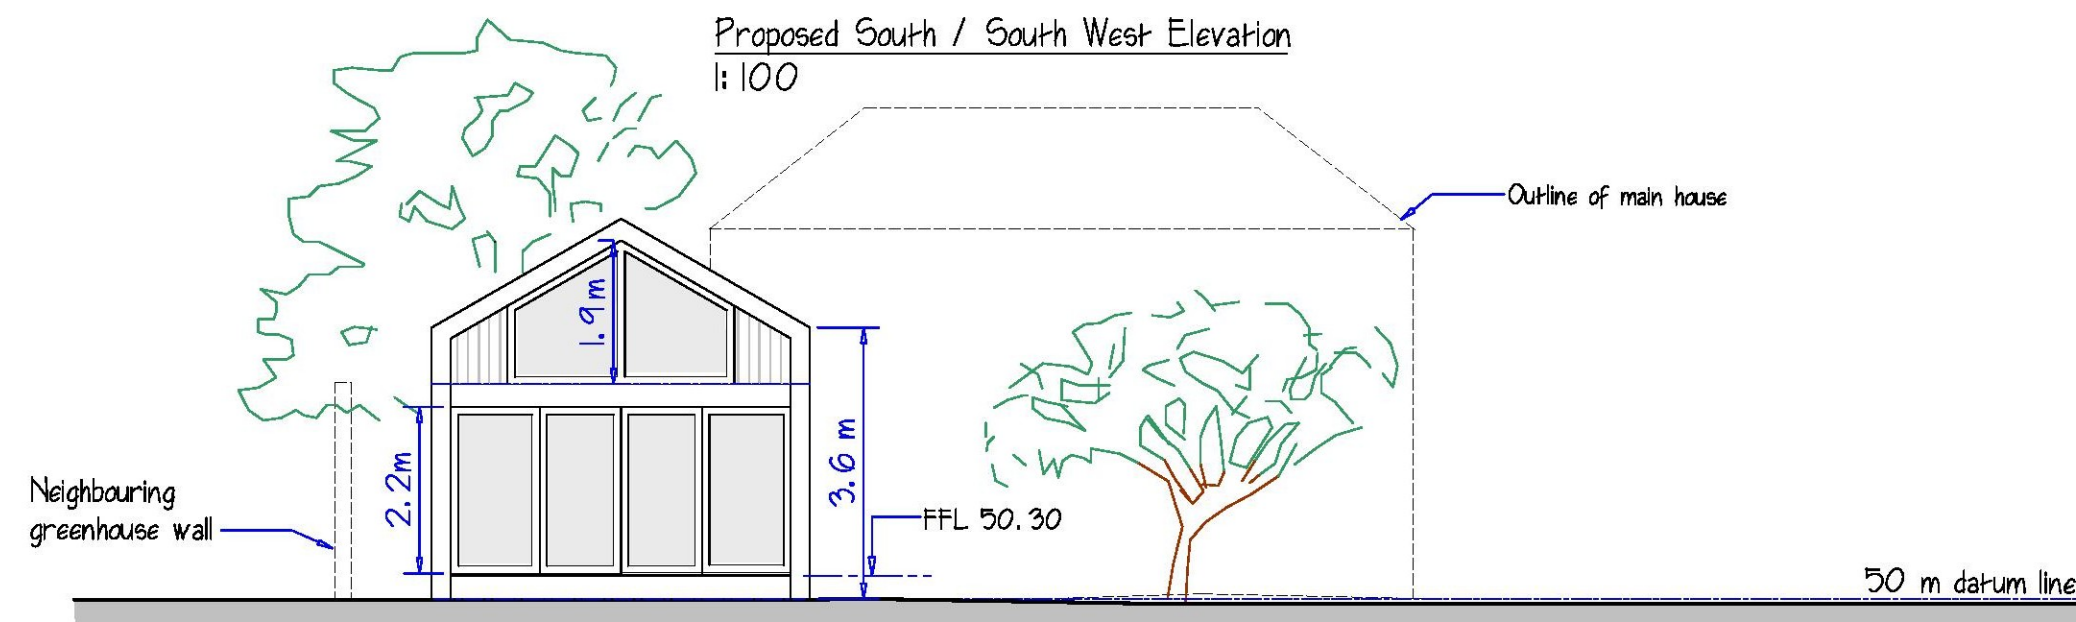


Proposed North / North West Elevation

1:100

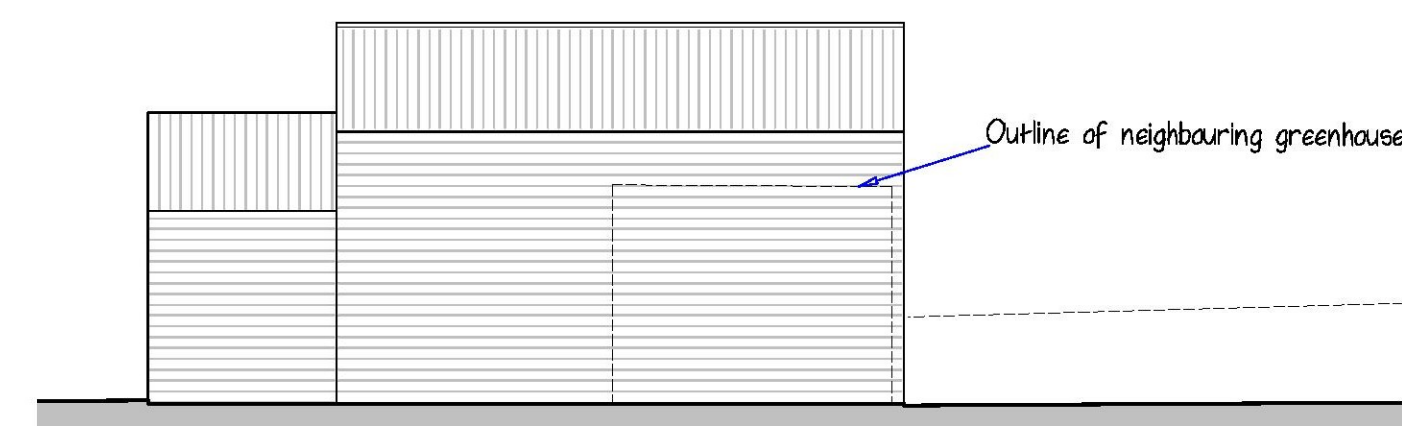


Proposed Site Plan

1:100

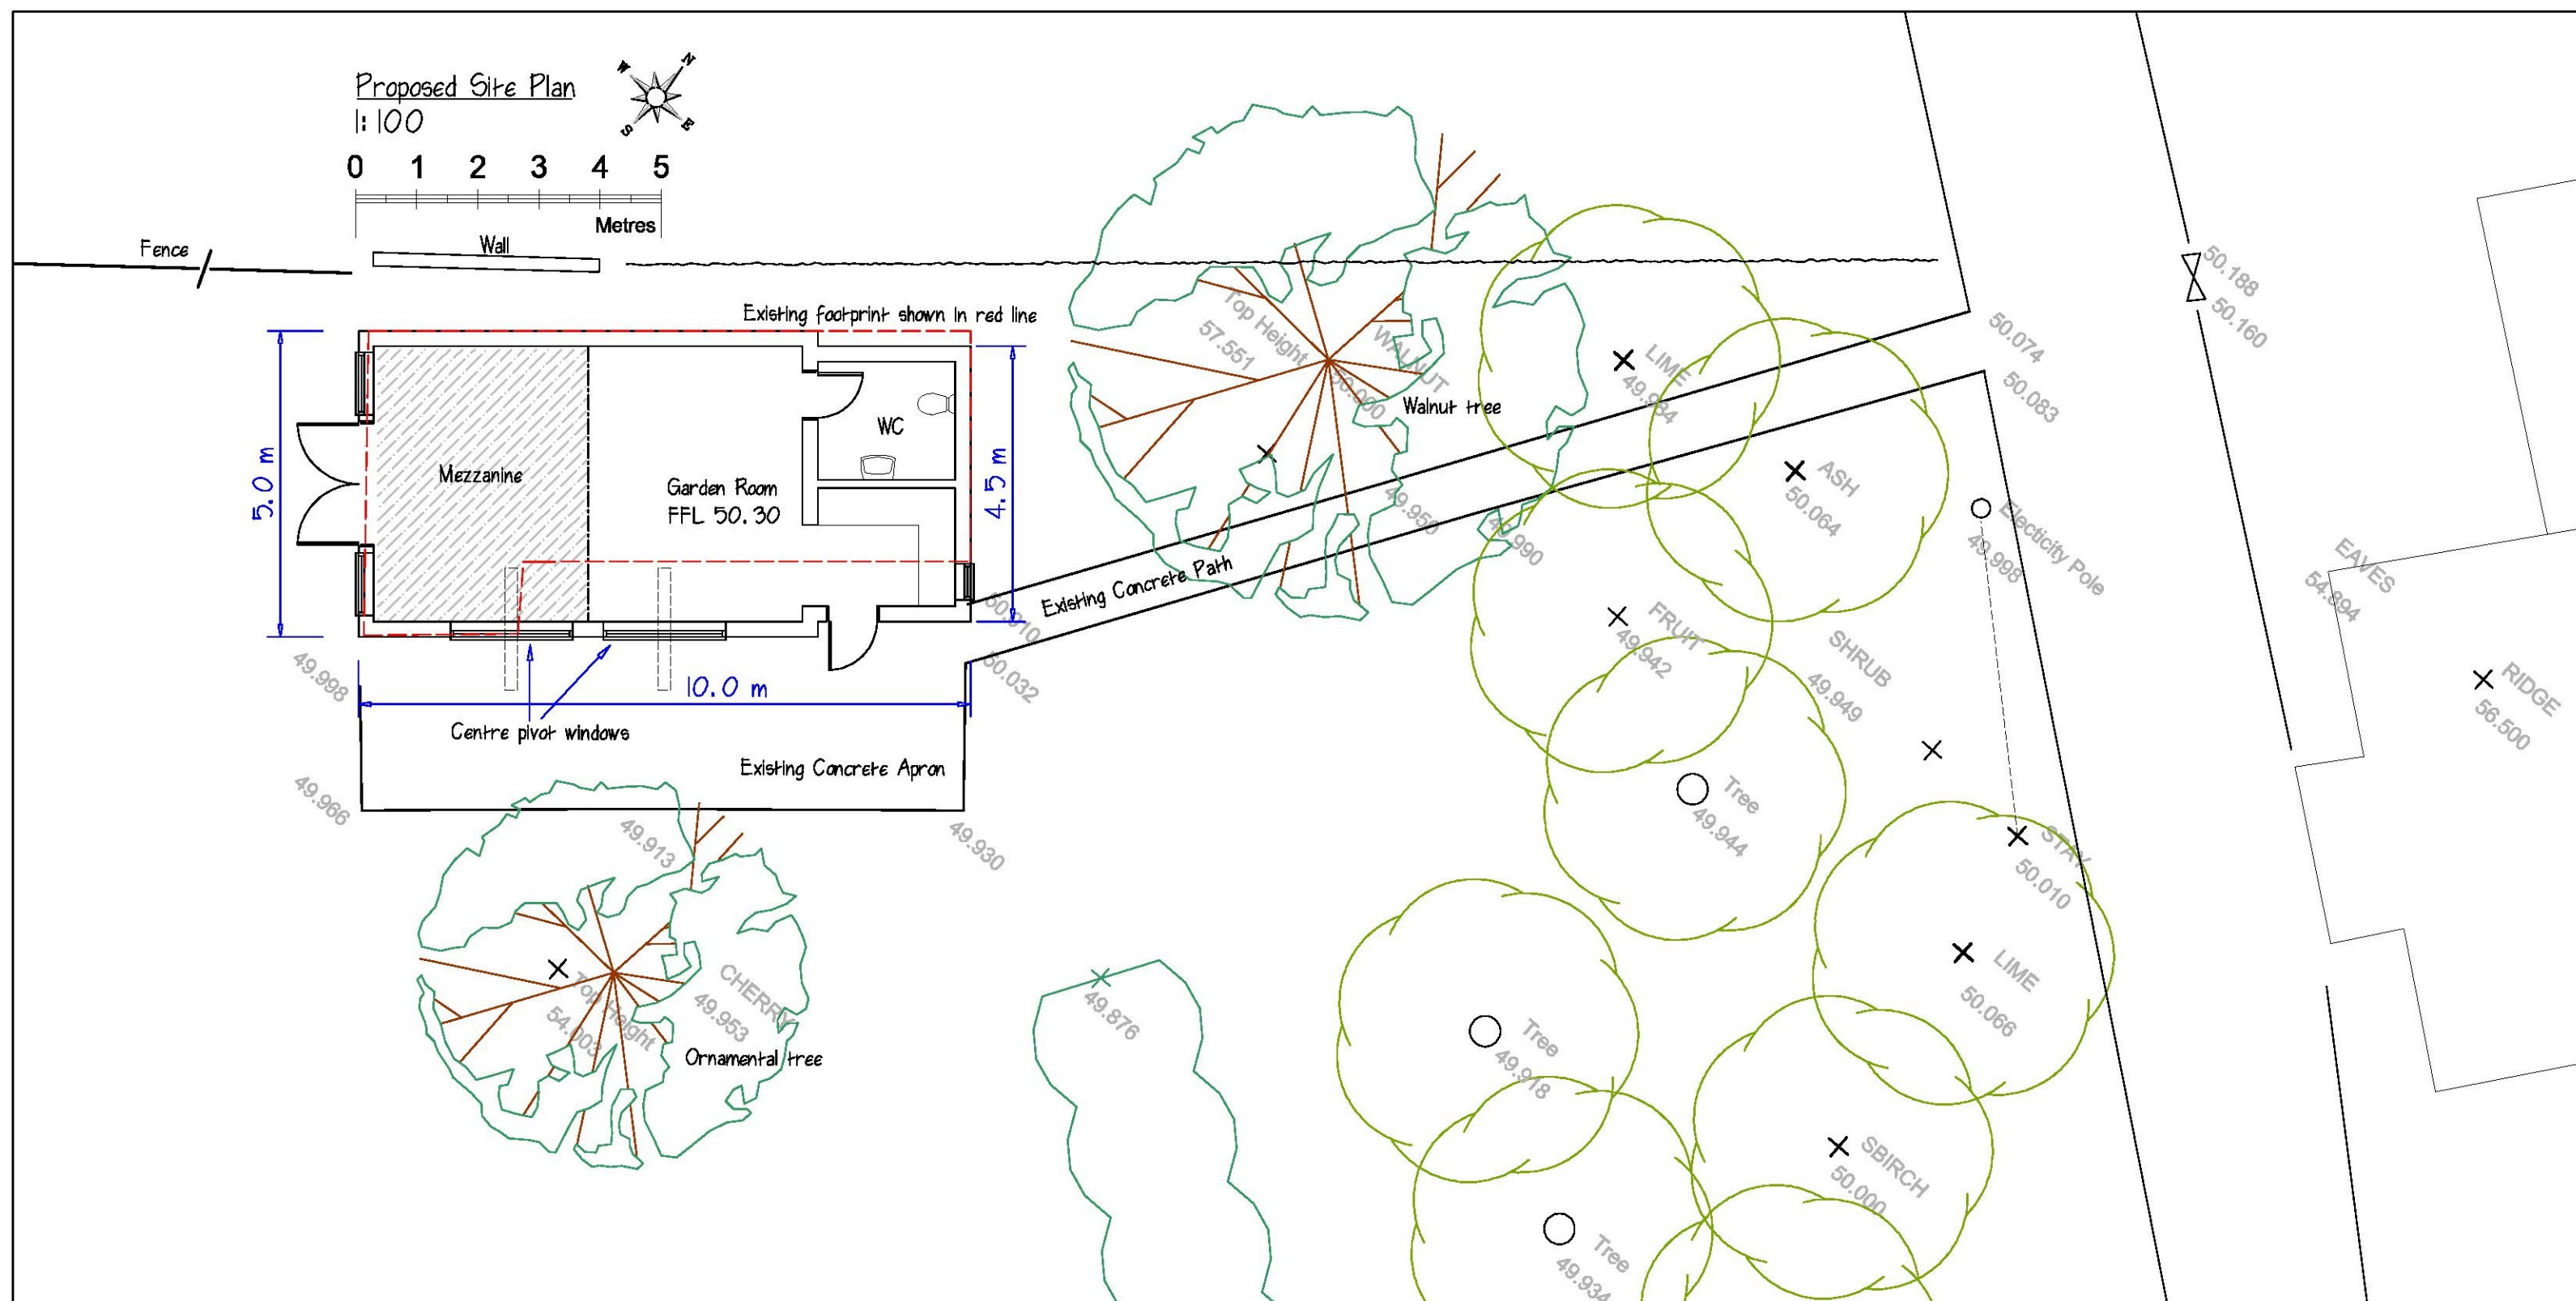

Proposed North / North East Elevation

1:100

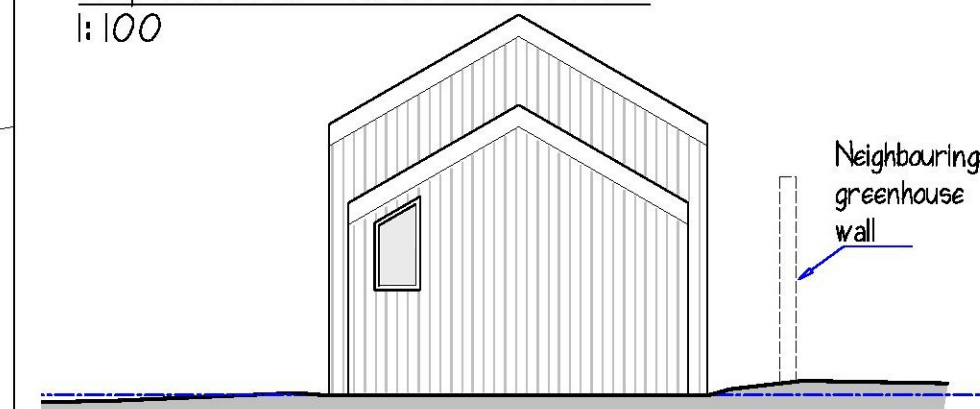

Rev 4 09/05/17: Height increased by 200mm to provide FFL level with house.
Rev 3 16/03/17: Rear North/North West elevation added
Rev 2 21/02/17: Notation and details updated.
Rev 1 14/02/17: Orientation modified. Access door added to kitchen area. Pivot windows notated

Revisions:

Client: Mr & Mrs Traup

Address: Mill House, Mill Lane, Newchurch,
Romney Marsh, Kent, TN29 0EB

Job: New garden room/studio in replacement of
former stable building in ancillary residential use.

Title: Proposed Elevations, Site and Floor Plan

Scale: 1:100

Date: February 2017

Issue: Planning

Drawing Number: T1133 DO3 Rev 4
(Original size: A2)

These drawings and all structural sizes and design are produced for
planning/building regulation purposes only.
Do not use site layout drawings for conveyancing. Contractors must verify all
dimensions on site prior to setting out any work or drawings.
Any discrepancies to be reported immediately.

All rights are retained



Price Whitehead

Forstal Farm

Tenterden

Kent

TN30 7DF

info@pricewhitehead.co.uk

Tel: 01580 765111