


Scale Bar (Metres) - Sc. 1:200

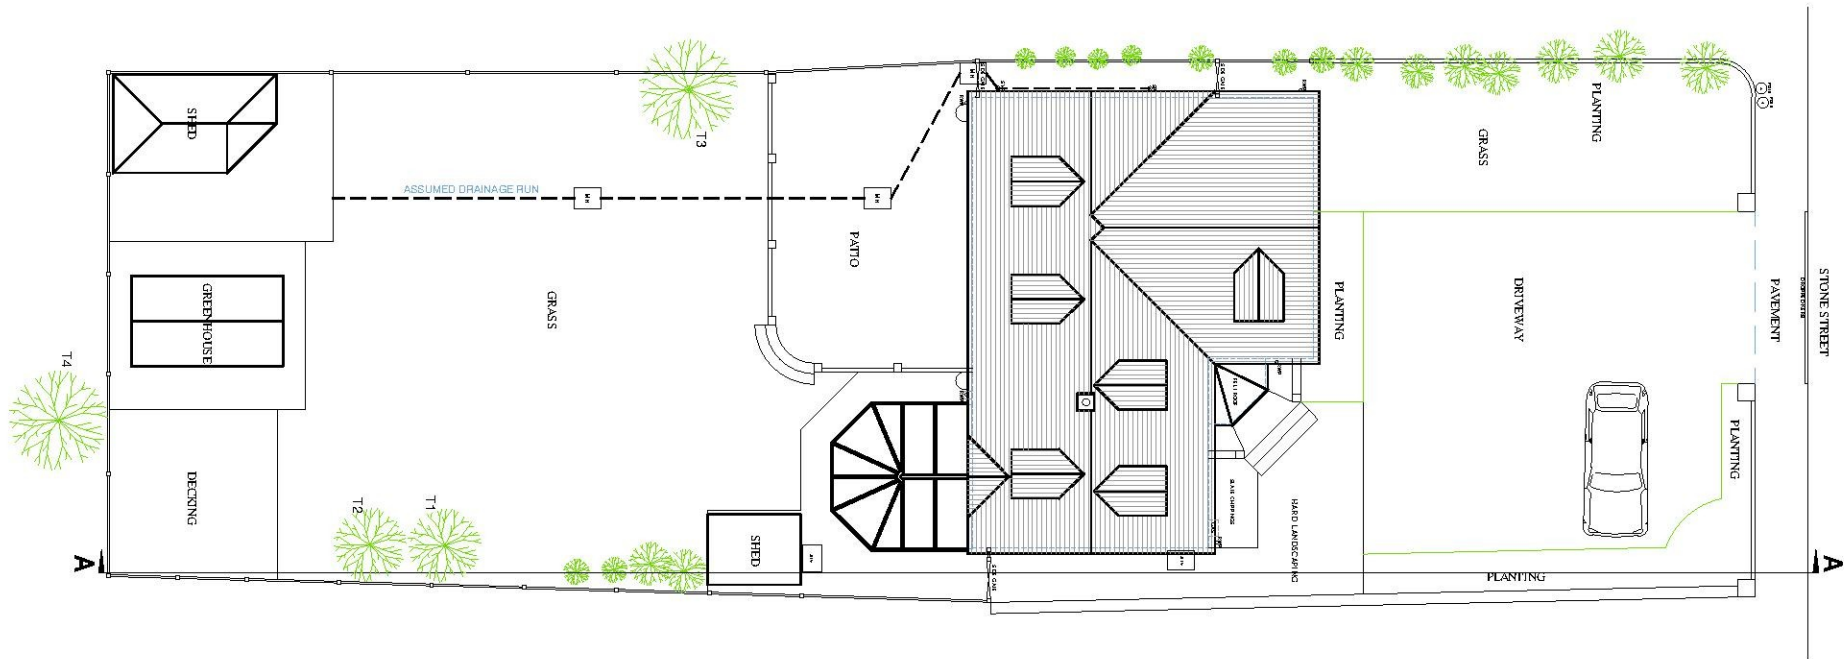

EXISTING SITE PLAN

Scale 1:200



EXISTING SITE SECTION A-A

Scale 1:200


NOTES:

This drawing is the copyright of John Verkaik and should not be copied without consent.

All work must be carried out in accordance with the requirements of the current British Standards and Building Regulations.

The contractor must verify all levels and dimensions on site before commencing any work or preparing shop drawings. Any discrepancies should be notified to the architect immediately.

Use written dimensions only. Do not scale off this drawing. If in doubt please ask.

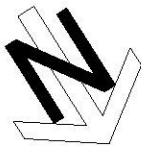

No	Revision	Description	Date	Checked
----	----------	-------------	------	---------



6a Broadfield Road
Folkestone
Kent
CT20 2JT
Telephone: (01303) 252182
Mob: 0787 635 3484

PROJECT NO.
1707

CLIENT/PROJECT
MRS BEALES AND MR SCRIVENER
STIRRUPS, STONE STREET, LYPNE,
KENT, CT21 4JZ

DRAWING TITLE
EXISTING SITE PLAN
EXISTING SITE SECTION A-A

SCALE
1:200

STATUS PLANNING	AREA
--------------------	------

DRAWN BY DM	CHECKED JV	DATE MAY 2017
----------------	---------------	------------------

DRAWING No. 1707-02	REV No.
------------------------	---------