



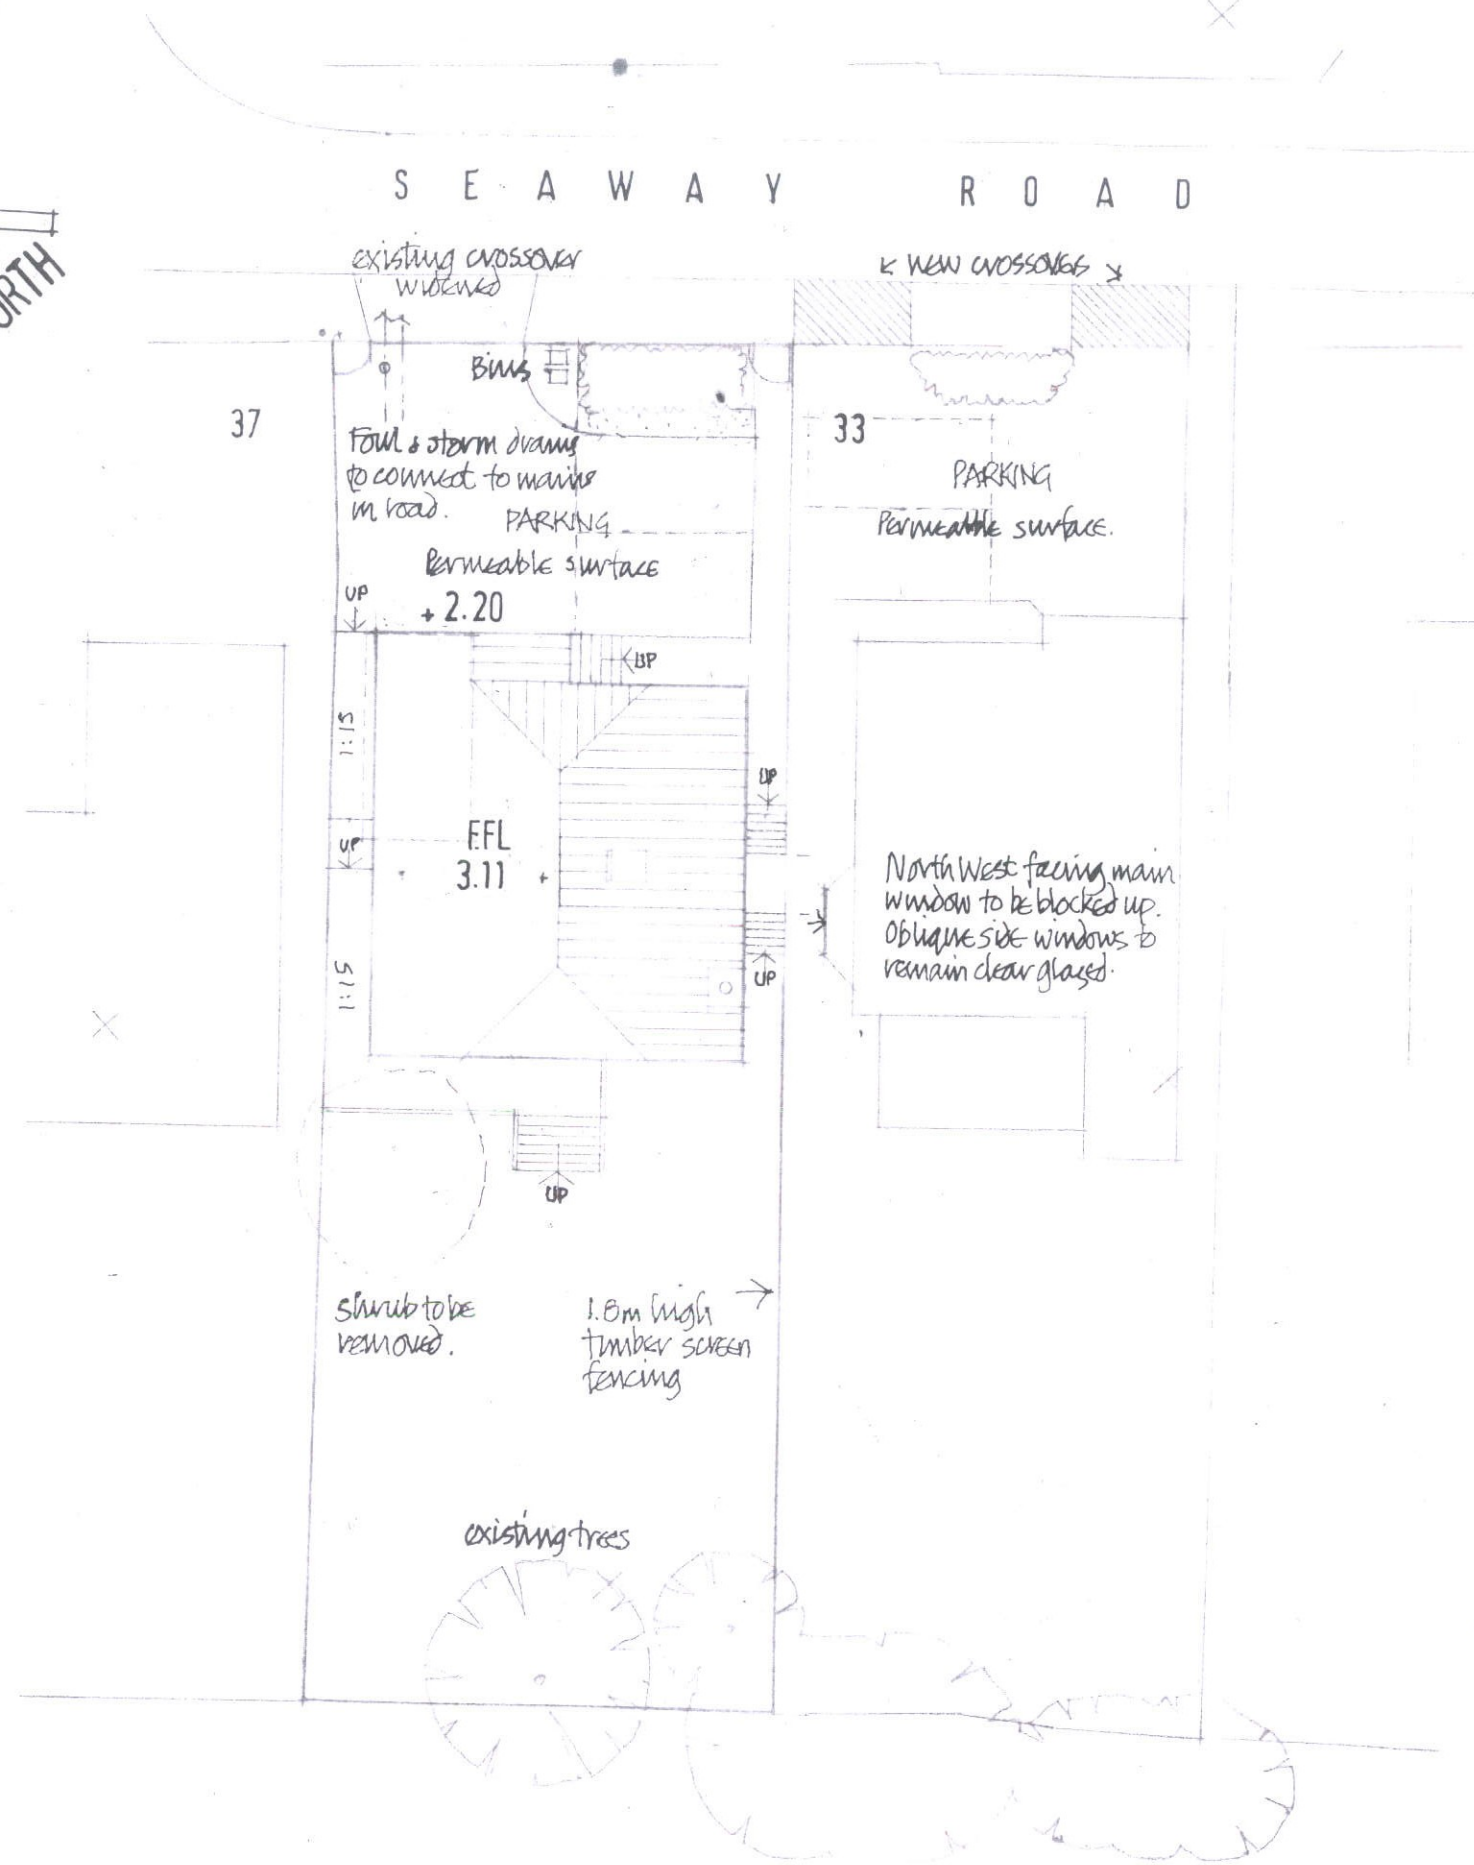

SITE PLAN - 1:200

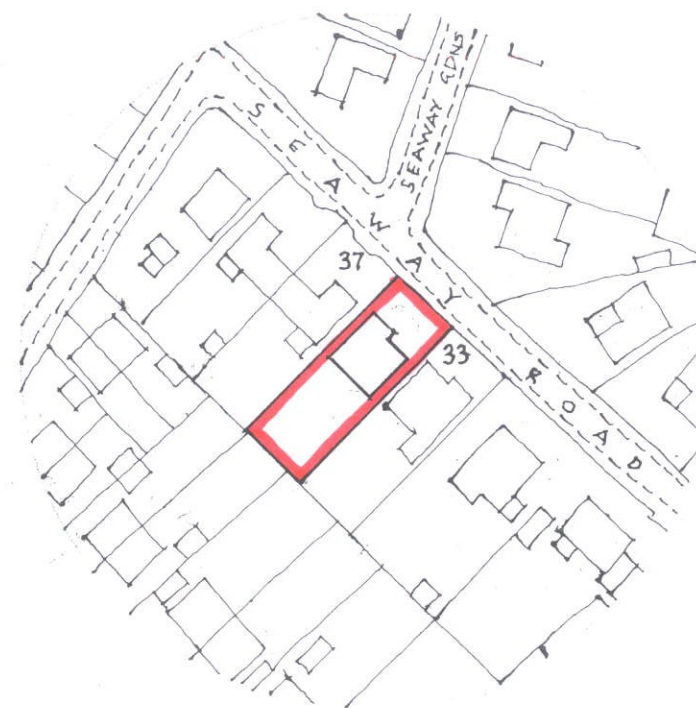

LOCATION PLAN

1:1250



- F - JUN'17 - FFL raised to comply with FRA proposed levels.
- E - JUNE'17 - FFL Ground Floor amended. Access ramp re-routed.
- D - NOV'16 - Note relating to bins amended.
- C - NOV'16 - FOUL & STORM WATER DRAINAGE ADDED @ 1.8(max) TIMBER SCREEN FACING @ SITE ADDRESS AMENDED TO 33.
- B - OCT'16 - Car parking spaces and bin enclosure added. Window notes added.
- A - SEPT'16 - Access ramp added.

33 SEAWAY ROAD  
ST MARY'S BAY, TN29 0RX

JOB: New Chalet Bungalow  
FOR: R. Roberts Esq  
TITLE: Location & Block Plans  
SCALE: 1:200 and 1:1250  
DATE: JUNE 2016

DRG. N° CB/RR/01 F