




SIDE ELEVATION




FRONT ELEVATION



SIDE ELEVATION

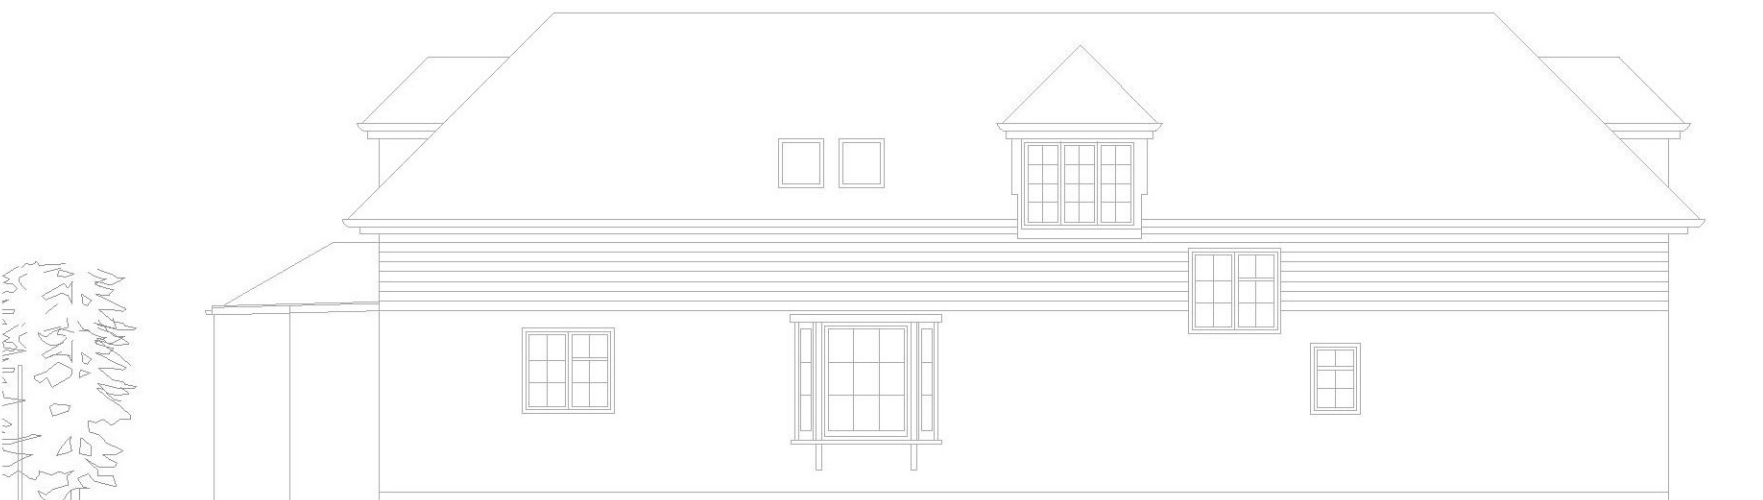

REAR ELEVATION

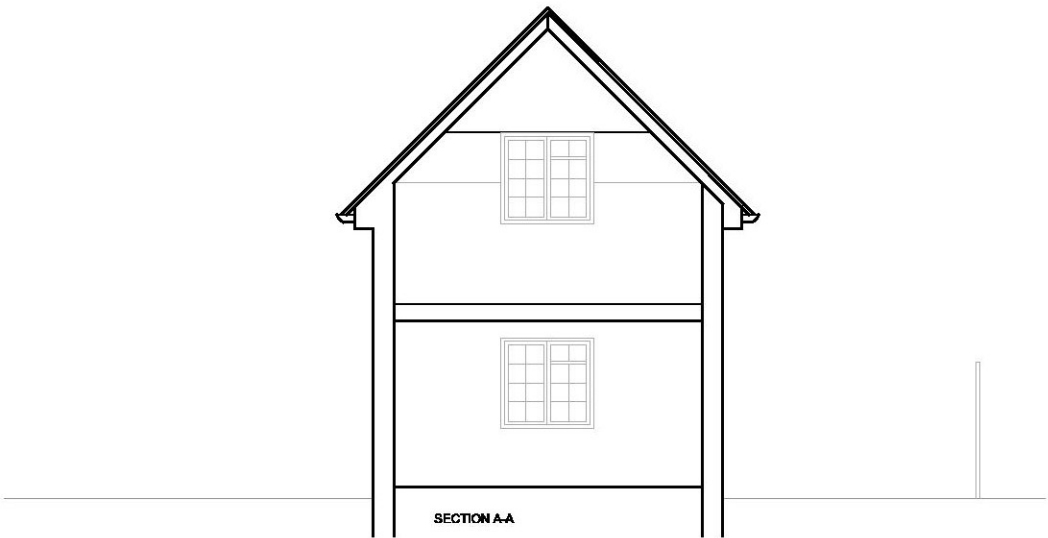

SECTION A-A

Project title : RECTORY COTTAGE, ACRISE			
Drawing title : EXISTING ELEVATIONS			
Scales :	Date	Drawing Number	Rev
1:100	MAY 17	002	.