




REAR ELEVATION

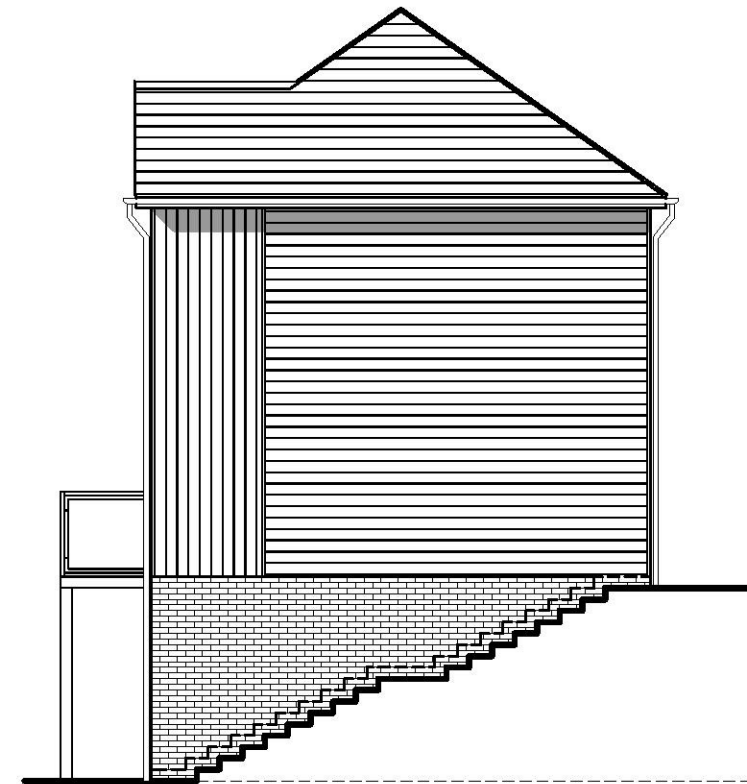

SIDE ELEVATION

Plot No :
23 (OPP) & 28 (AS)

Plot Description :
3 Bed (6 Person)
Split level Townhouse
2/3 Storey
1247 SqFt

Drawn by : SLT Checked by : BB

Scale @ A3:
0 1 2 3 4 5m

Scale 1:100

 NORTH

Date: JUNE 2017

Rev	Date	Drawn	Checked

Drg No: CB_80_026_500_SLC_E08 Rev:

Project:
NORTHERN TRAINING AREA, PHASE 1D,
SHORNCIFFE GARRISON, FOLKESTONE

Title:
TYPE SLC
ELEVATIONS

Client:

Taylor Wimpey

