



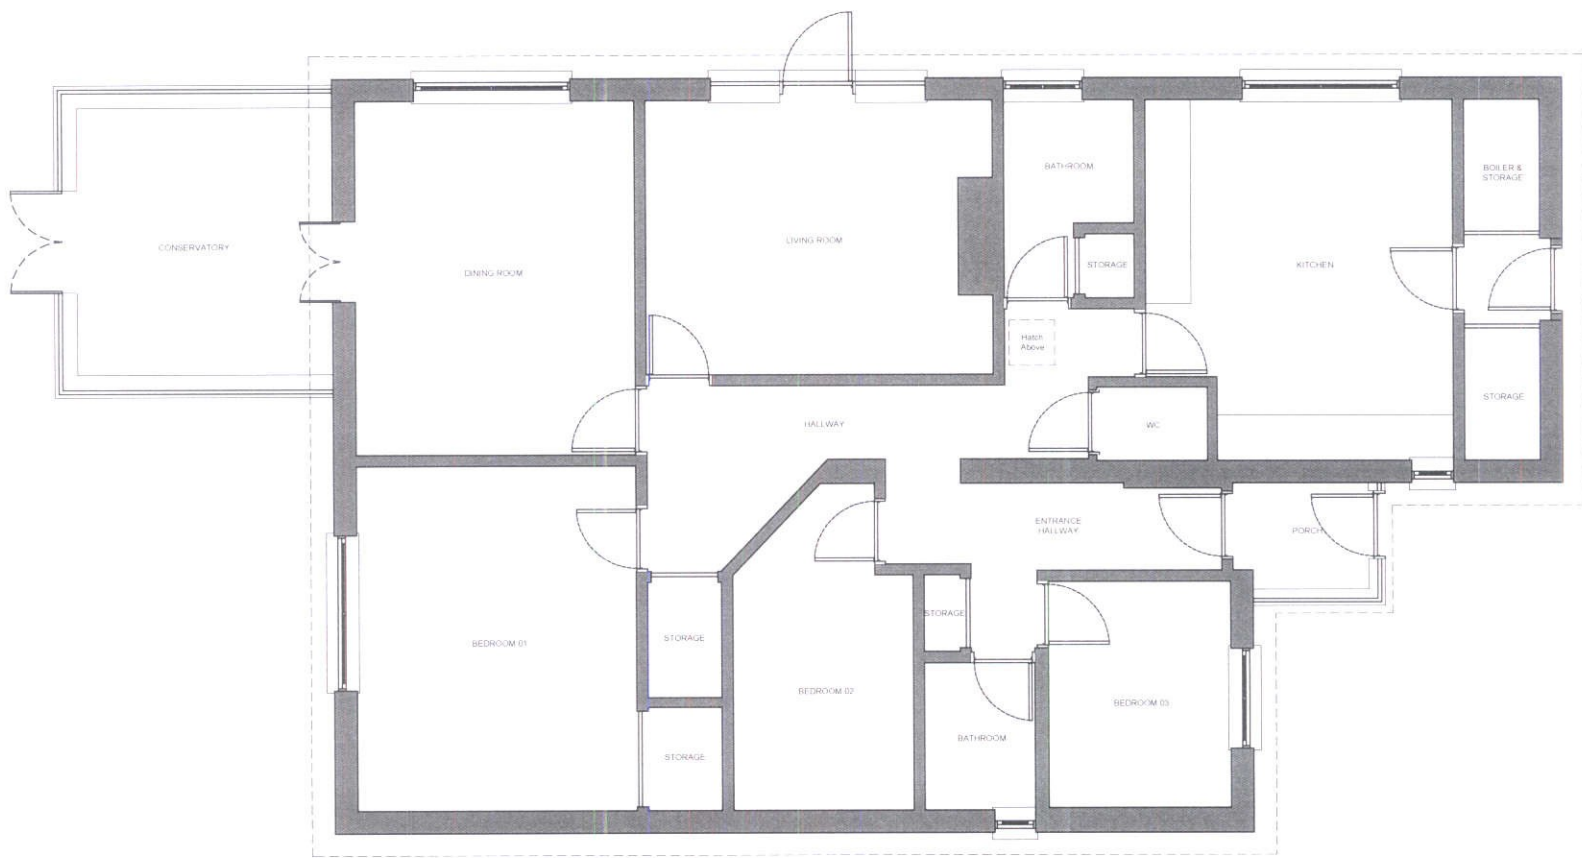

EXISTING GROUND FLOOR PLAN
SCALE: 1:100 @ A3

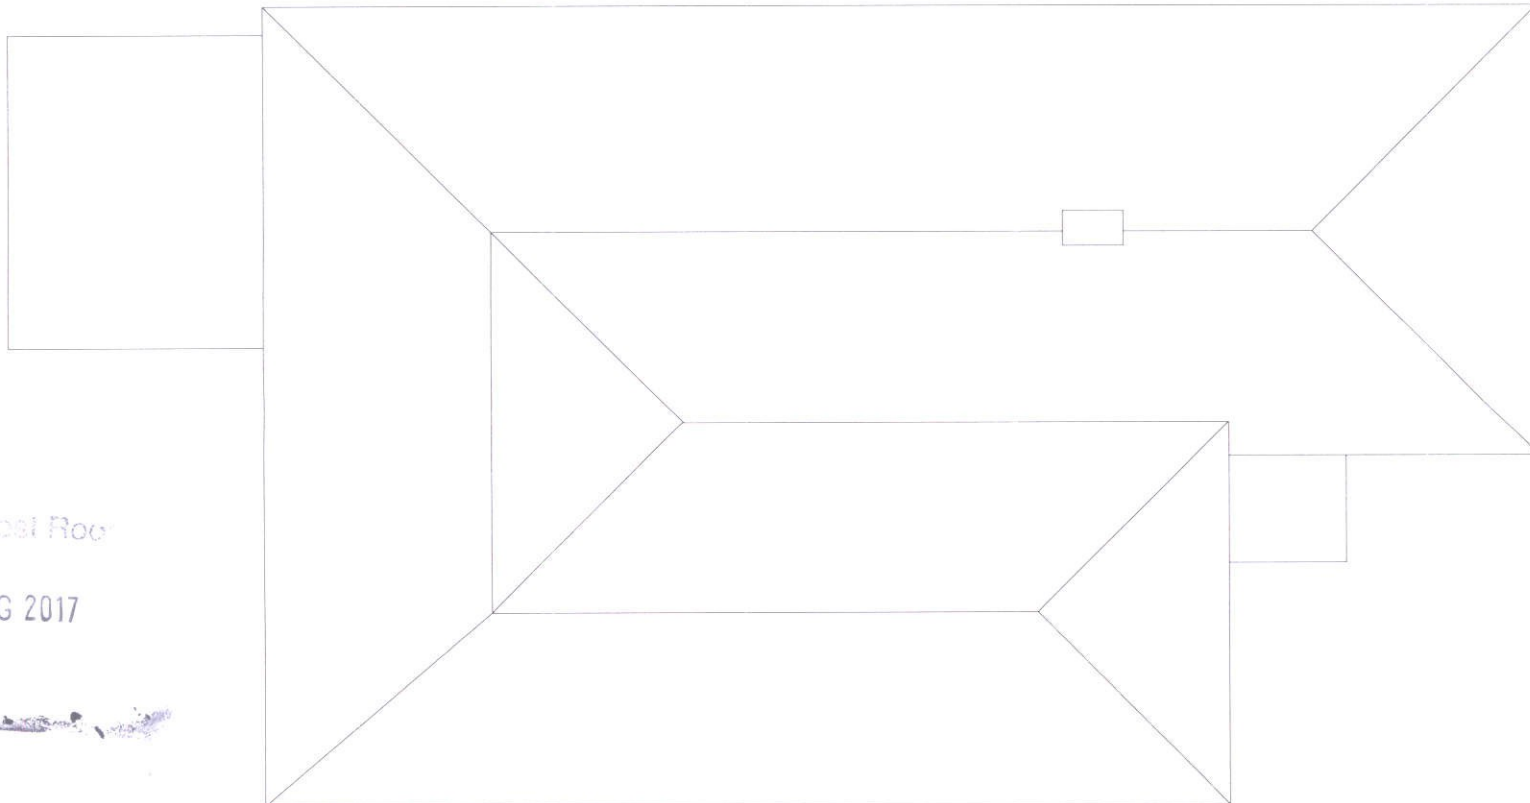


EXISTING ROOF PLAN
SCALE: 1:100 @ A3



EXISTING BLOCK PLAN
SCALE: 1:500 @ A3

SITE LOCATION PLAN
SCALE: 1:1250 @ A3

 

-	-	-		JULY 2017	PROJECT: RESIDENTIAL RENOVATION & EXTENSION
					ADDRESS: LITTLE NETTERS, BARRACK HILL, HYTHE
					DRAWING NO. 0175-PL-200
REVISION	DATE	DETAILS			DRAWING DESCRIPTION: EXISTING PLANS, SITE & BLOCK PLANS