




SIDE ELEVATION


SIDE ELEVATION




FRONT ELEVATION

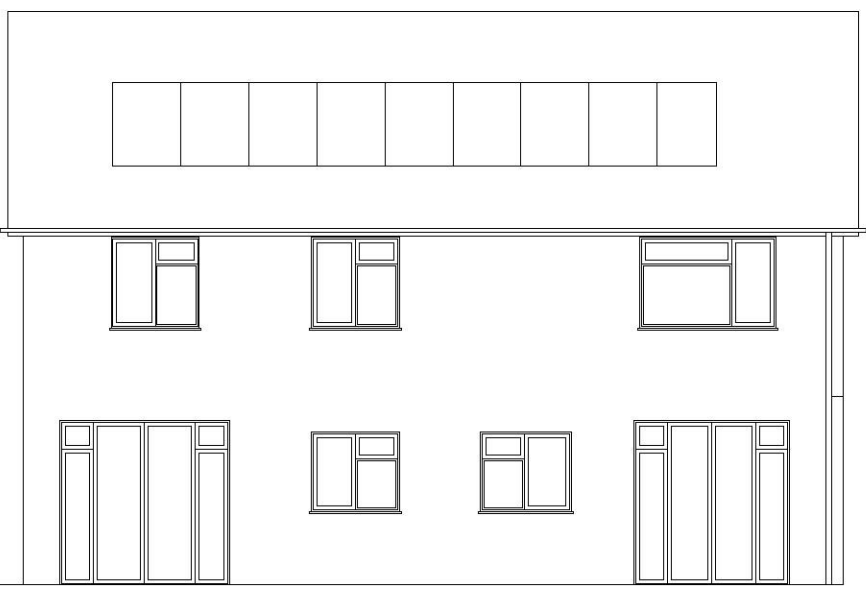

REAR ELEVATION

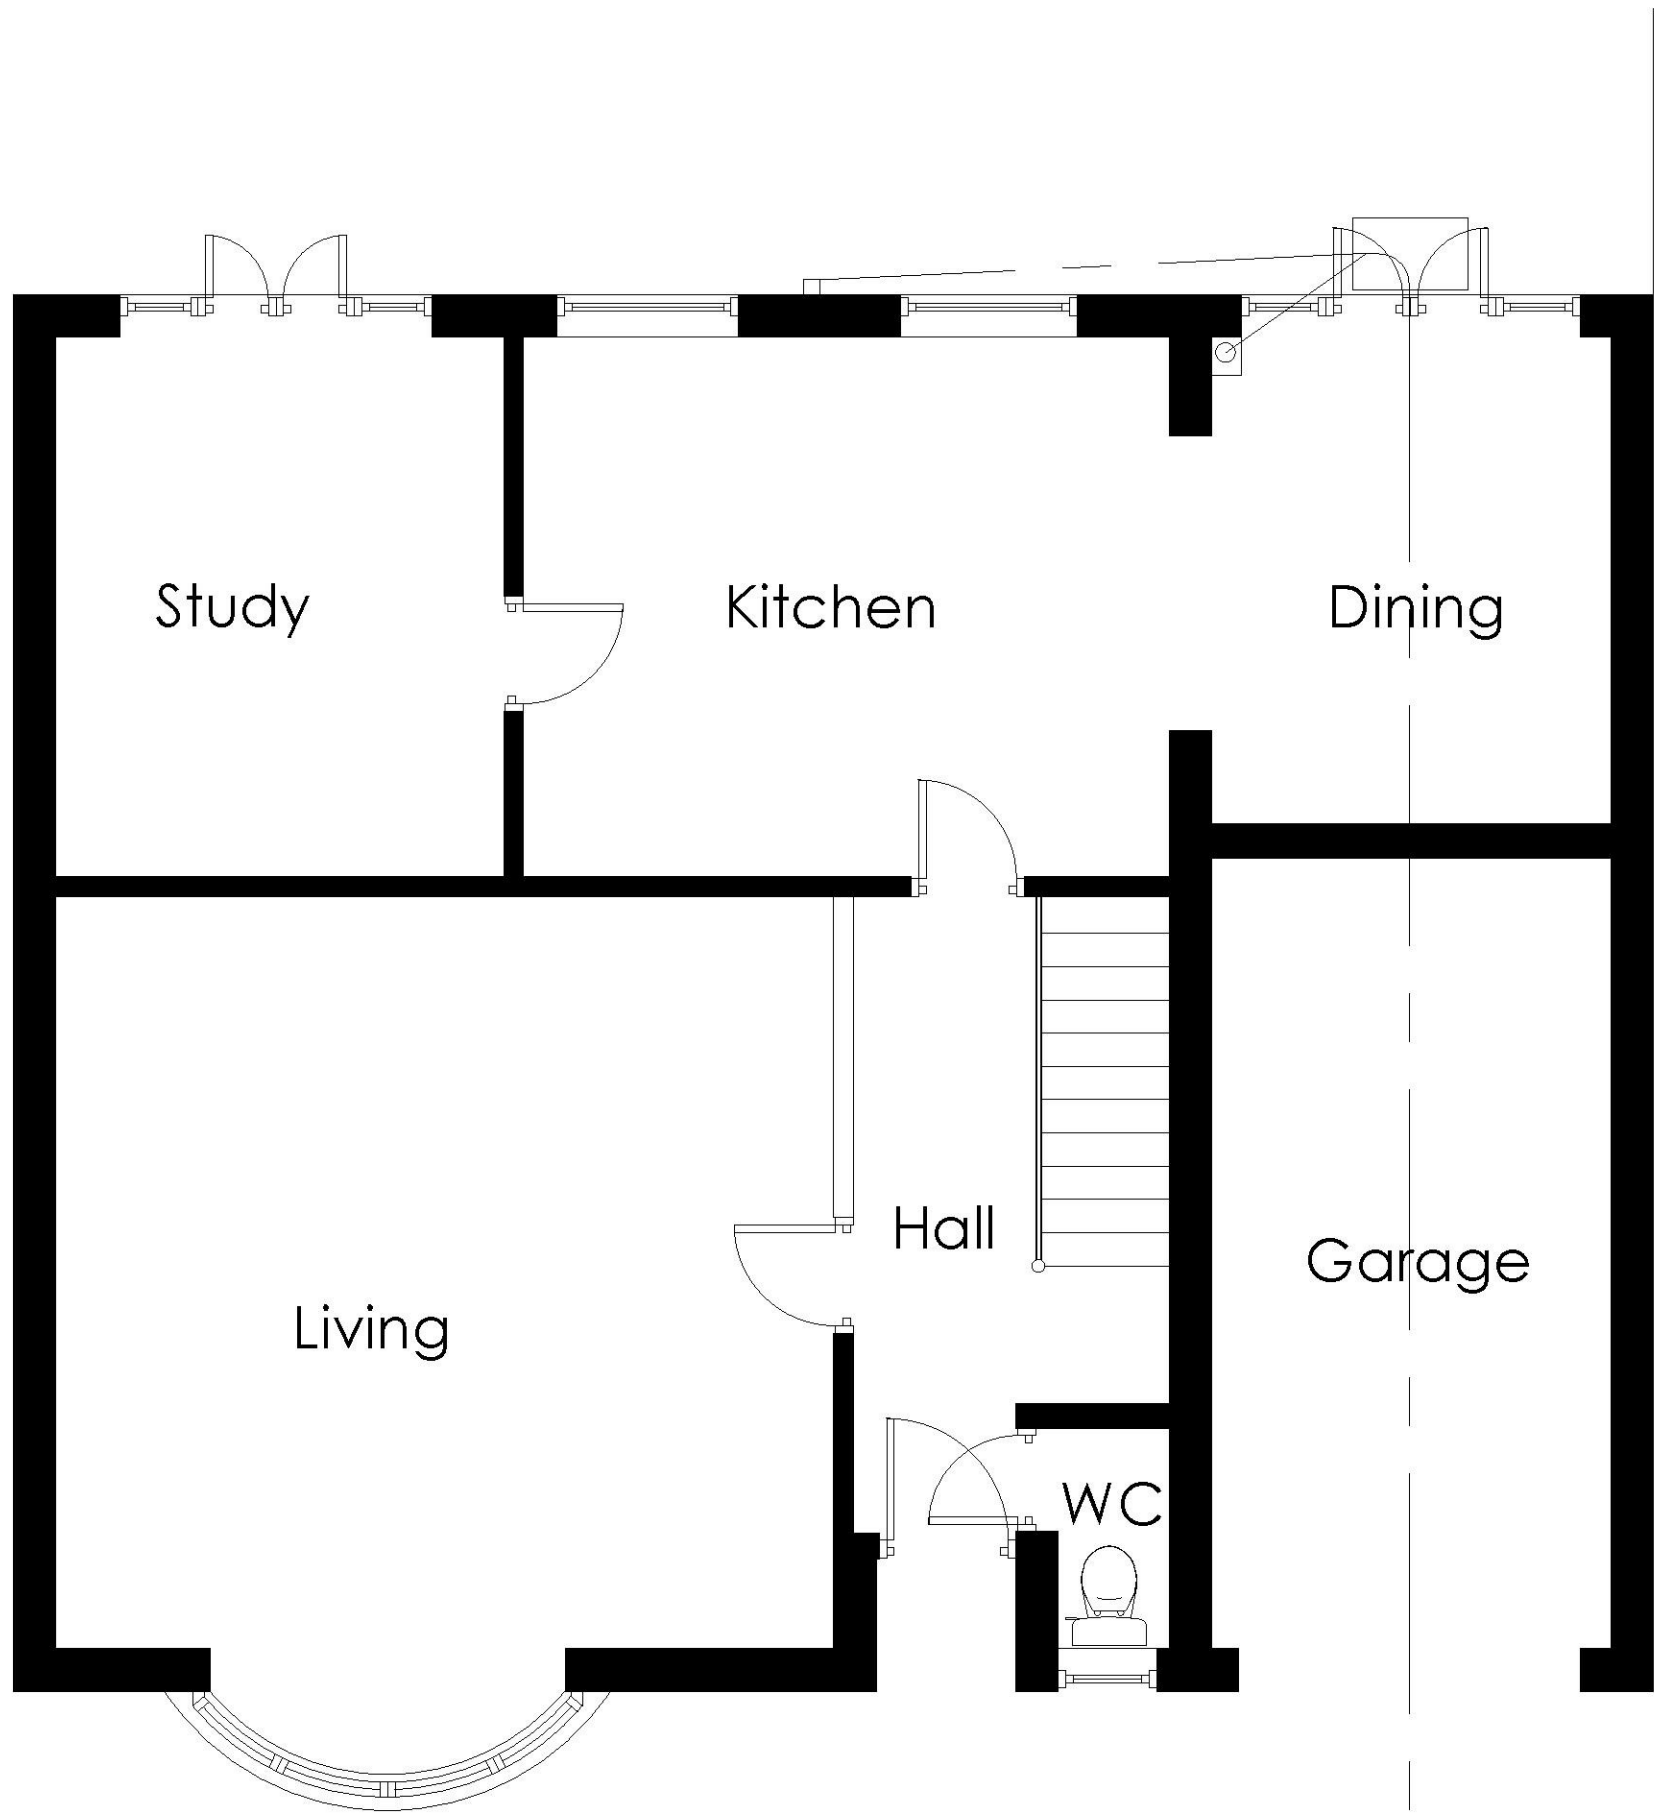

GROUND FLOOR PLAN

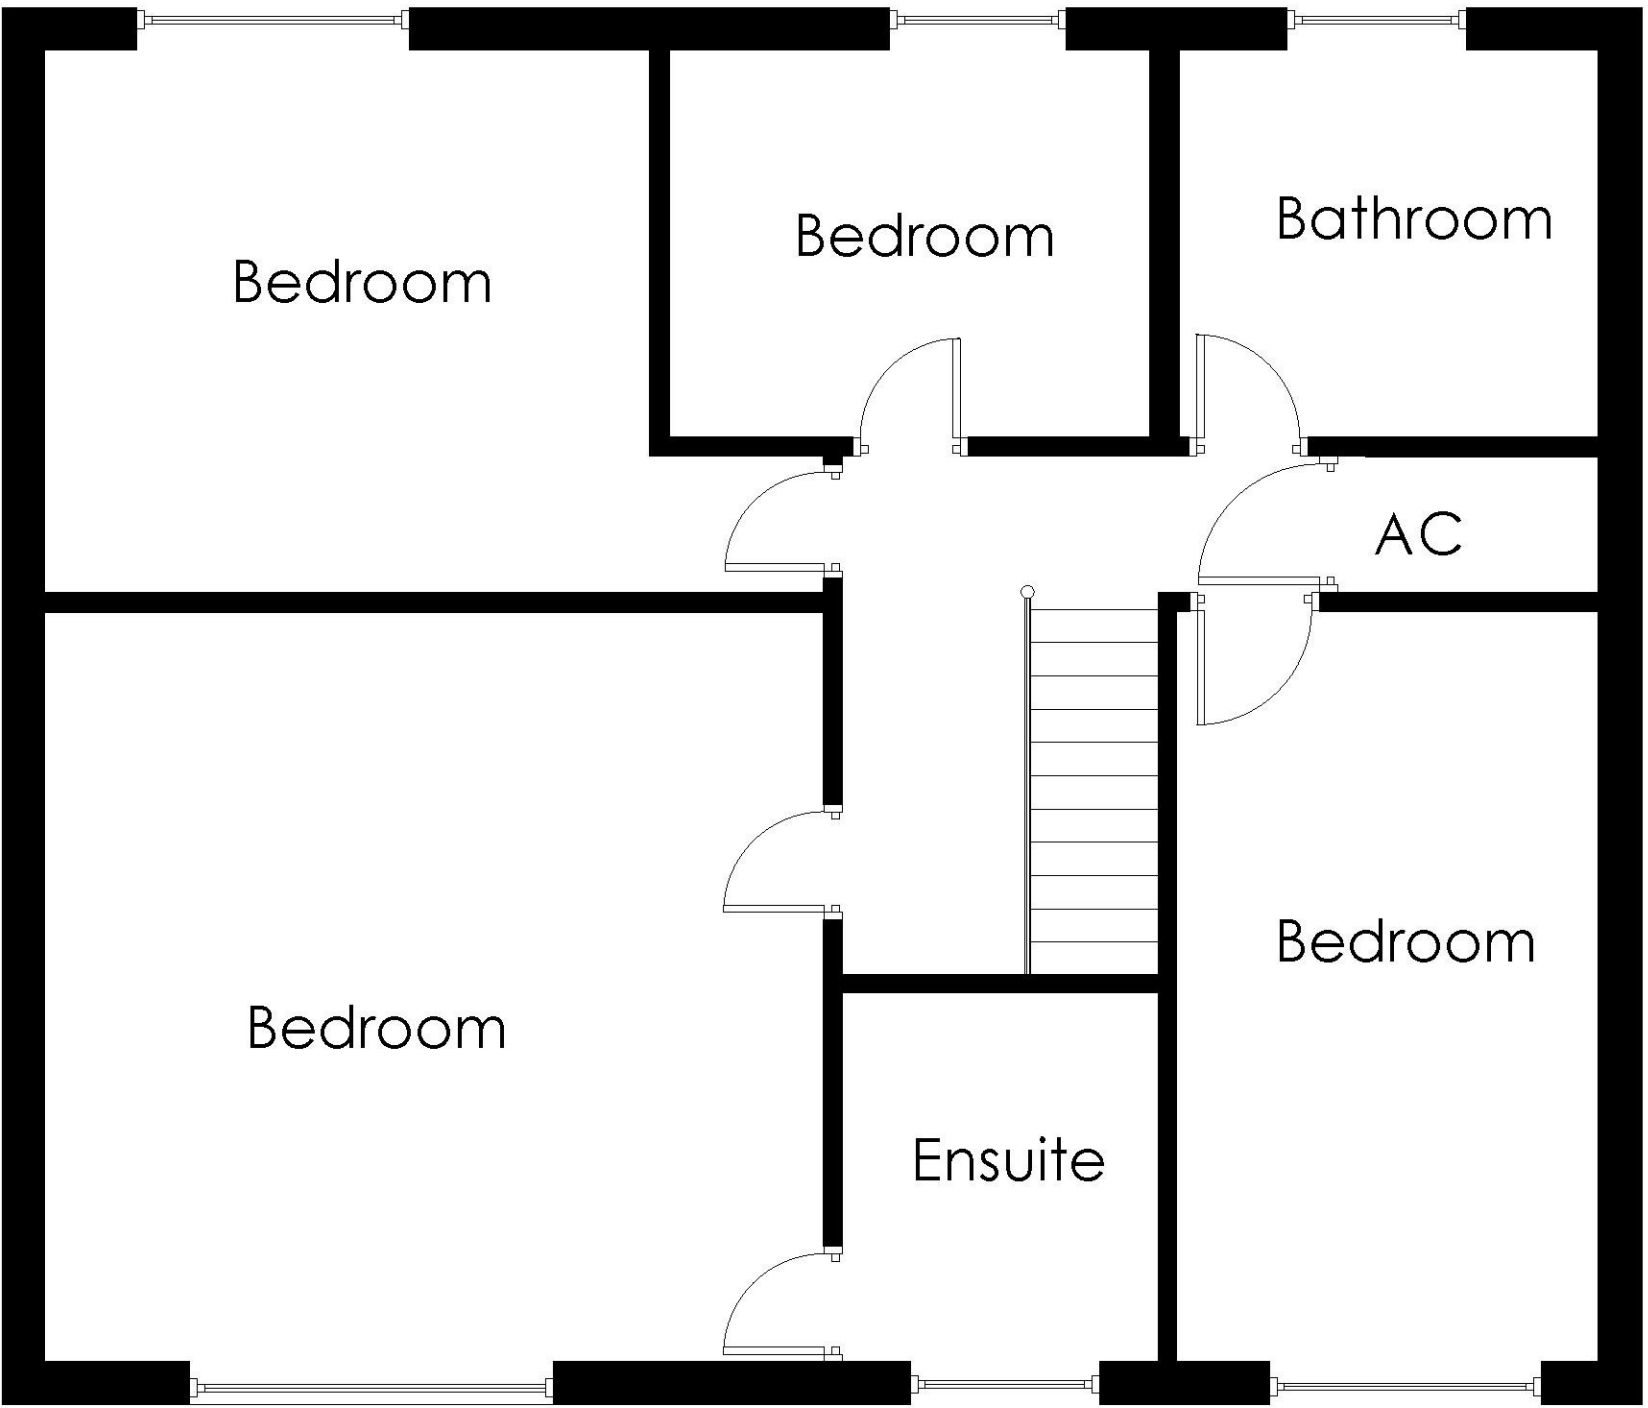

FIRST FLOOR PLAN

This drawing is the copyright of Rubicon Building Consultancy Ltd and should not be copied or reproduced without written consent. All dimensions are to be checked on site prior to fabrication and the RBC Ltd notified of any discrepancy. Do not scale from this drawing.

revisions	00.00.00						project West Row St Leonards Road, Hythe, Kent				RUBICON Building Consultancy					
							client Mr and Mrs D Hall				One Step Beyond Westfield Lane, Echinghill Kent CT18 6BT Tel 01303863320					
							title Existing Plans				drawing no 1746.E5					
							scale @A1 1:100 1:50				date May 2017		drawn TSP		ch'kd	