



Scale Bar (in metres)

Notes:
The contractor is responsible for checking dimensions, tolerances and references. Report all discrepancies to Stoker Architectural Services before proceeding with the works.
Where an item is covered by drawings to different scales the larger scale drawing is to be worked to.

Copyright: Stoker Architectural Services own the copyright to this drawing. Their written consent must be obtained before this drawing is copied or used for any purpose other than the one for which it was supplied.

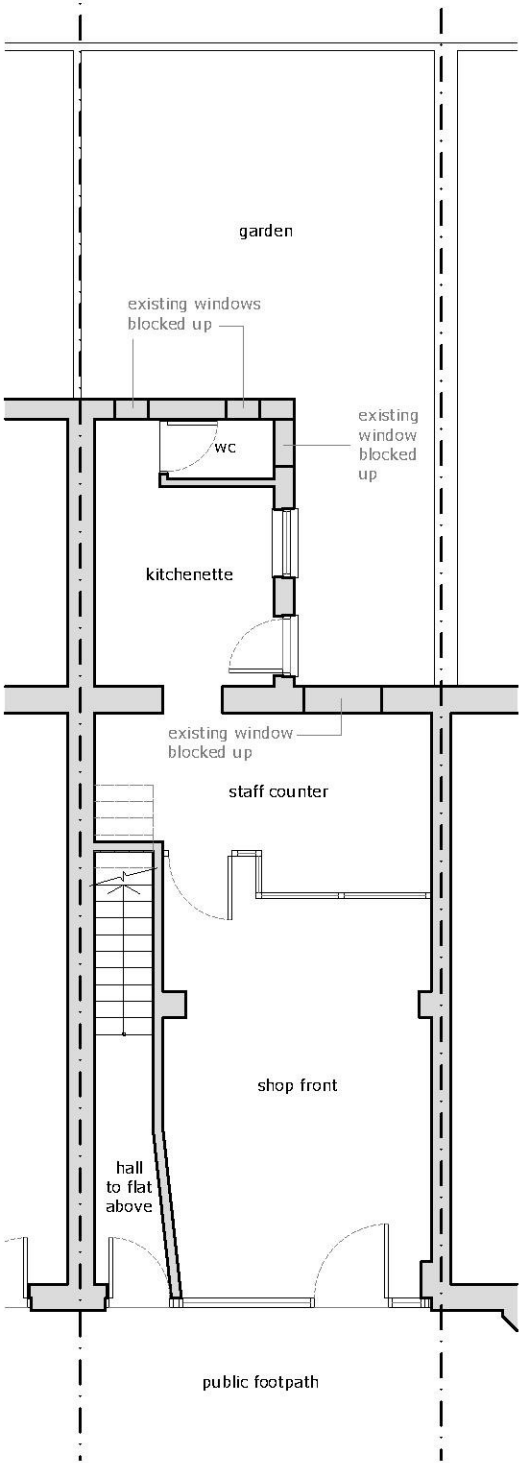

Existing Ground Floor Plan
1:100@A3

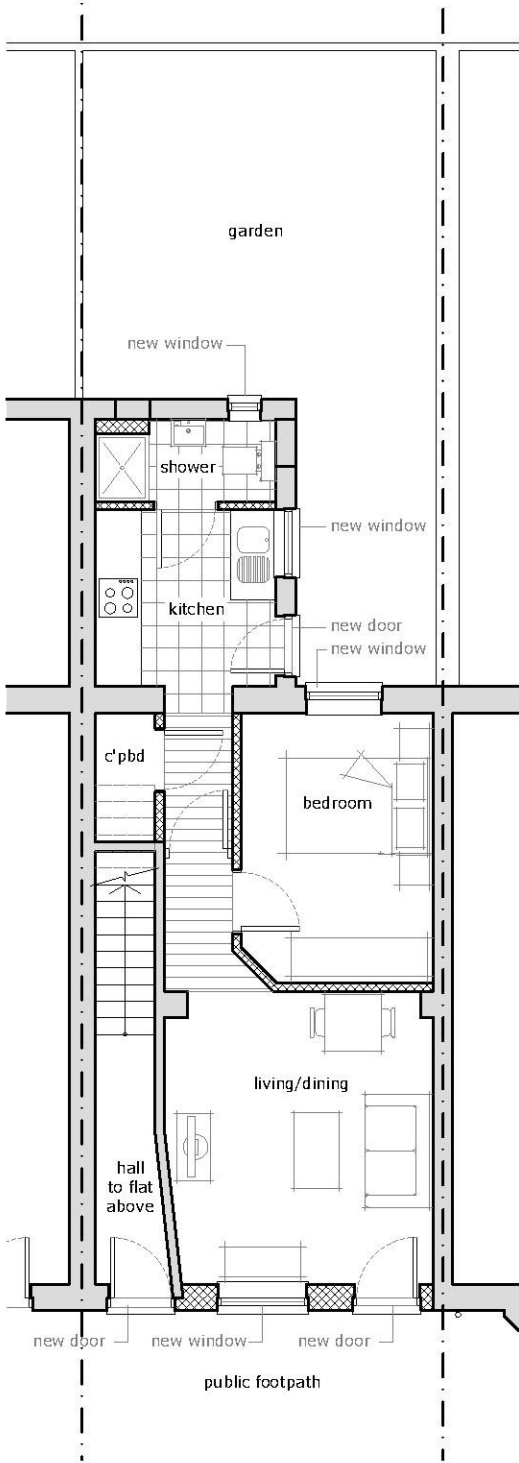

Proposed Ground Floor Plan
1:100@A3

Project Title:
Proposed Flat Conversion
The Post Office
94 Blackbull Road
Folkestone
Kent
CT19 5QX

Drawing Description:
Existing & Proposed Ground Floor Plans

Status:
PLANNING

Scale:
1:100 @ A3

Drawn By:
CS

Drawing Number:
17/1116 - 03

Date:
23.08.17

Checked By:
CS

Revision:

28 Linden Crescent, Folkestone,
Kent, CT19 5RP.
07824 997036
carl@stokerarchitecture.co.uk

Stoker
Architectural
Services