

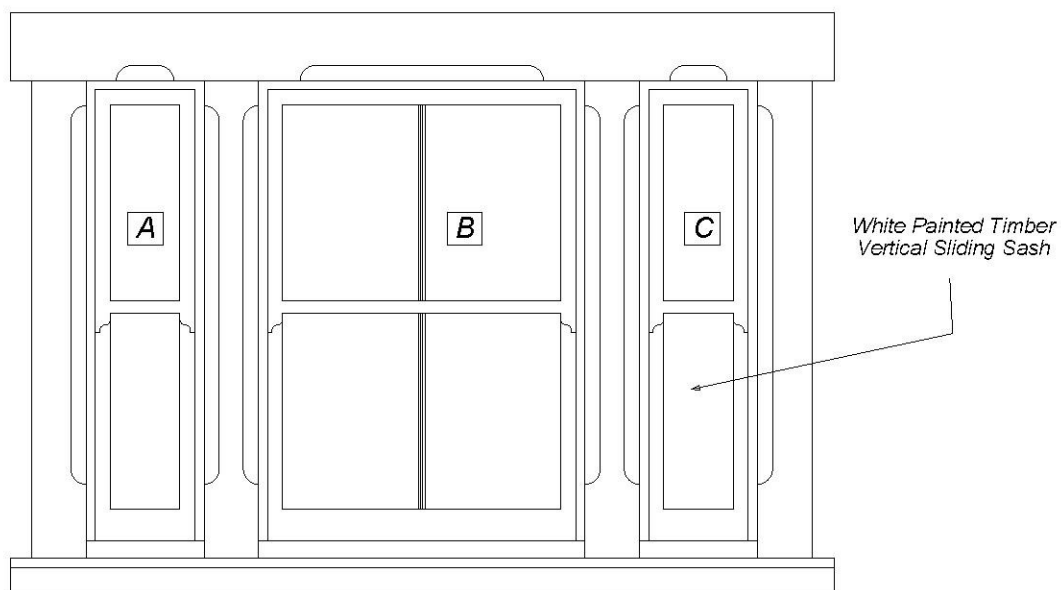


Existing Windows

 

Proposed Windows

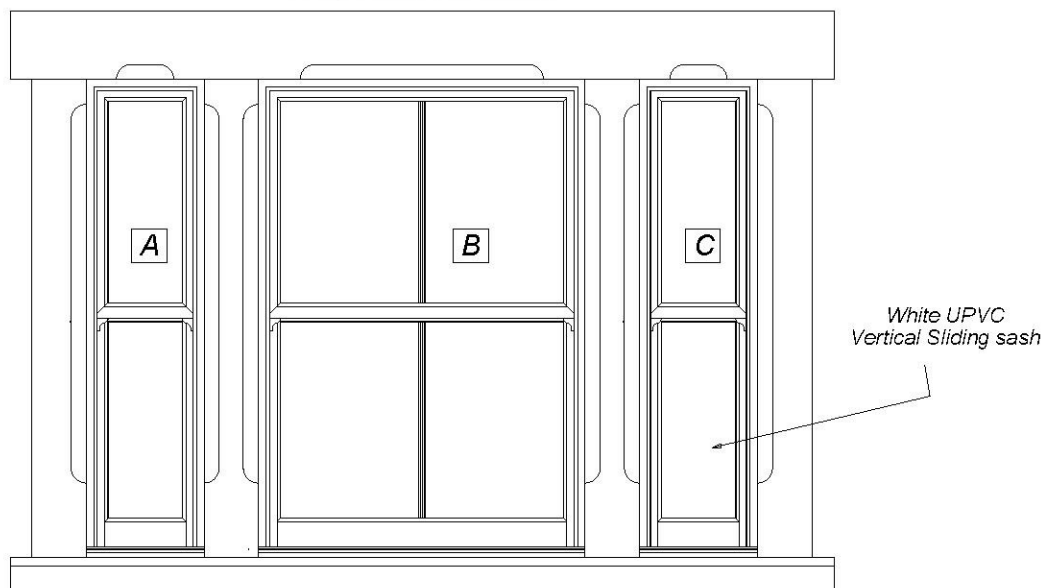

65B Middle Flat Wear Bay Crescent
Folkestone CT19 6BA

Replace Timber Vertical sliding Windows
With White UPVC Vertical Sliding Windows
to the Front Elevation
Drg No 4

Existing & Proposed
Window Elevations
August 2017

Drawn By Phil Palmer
Scale 1:25 A4

Miss Harrison

Totalglaze Windows Ltd
Unit M Westwood Ind Est
Margate

