



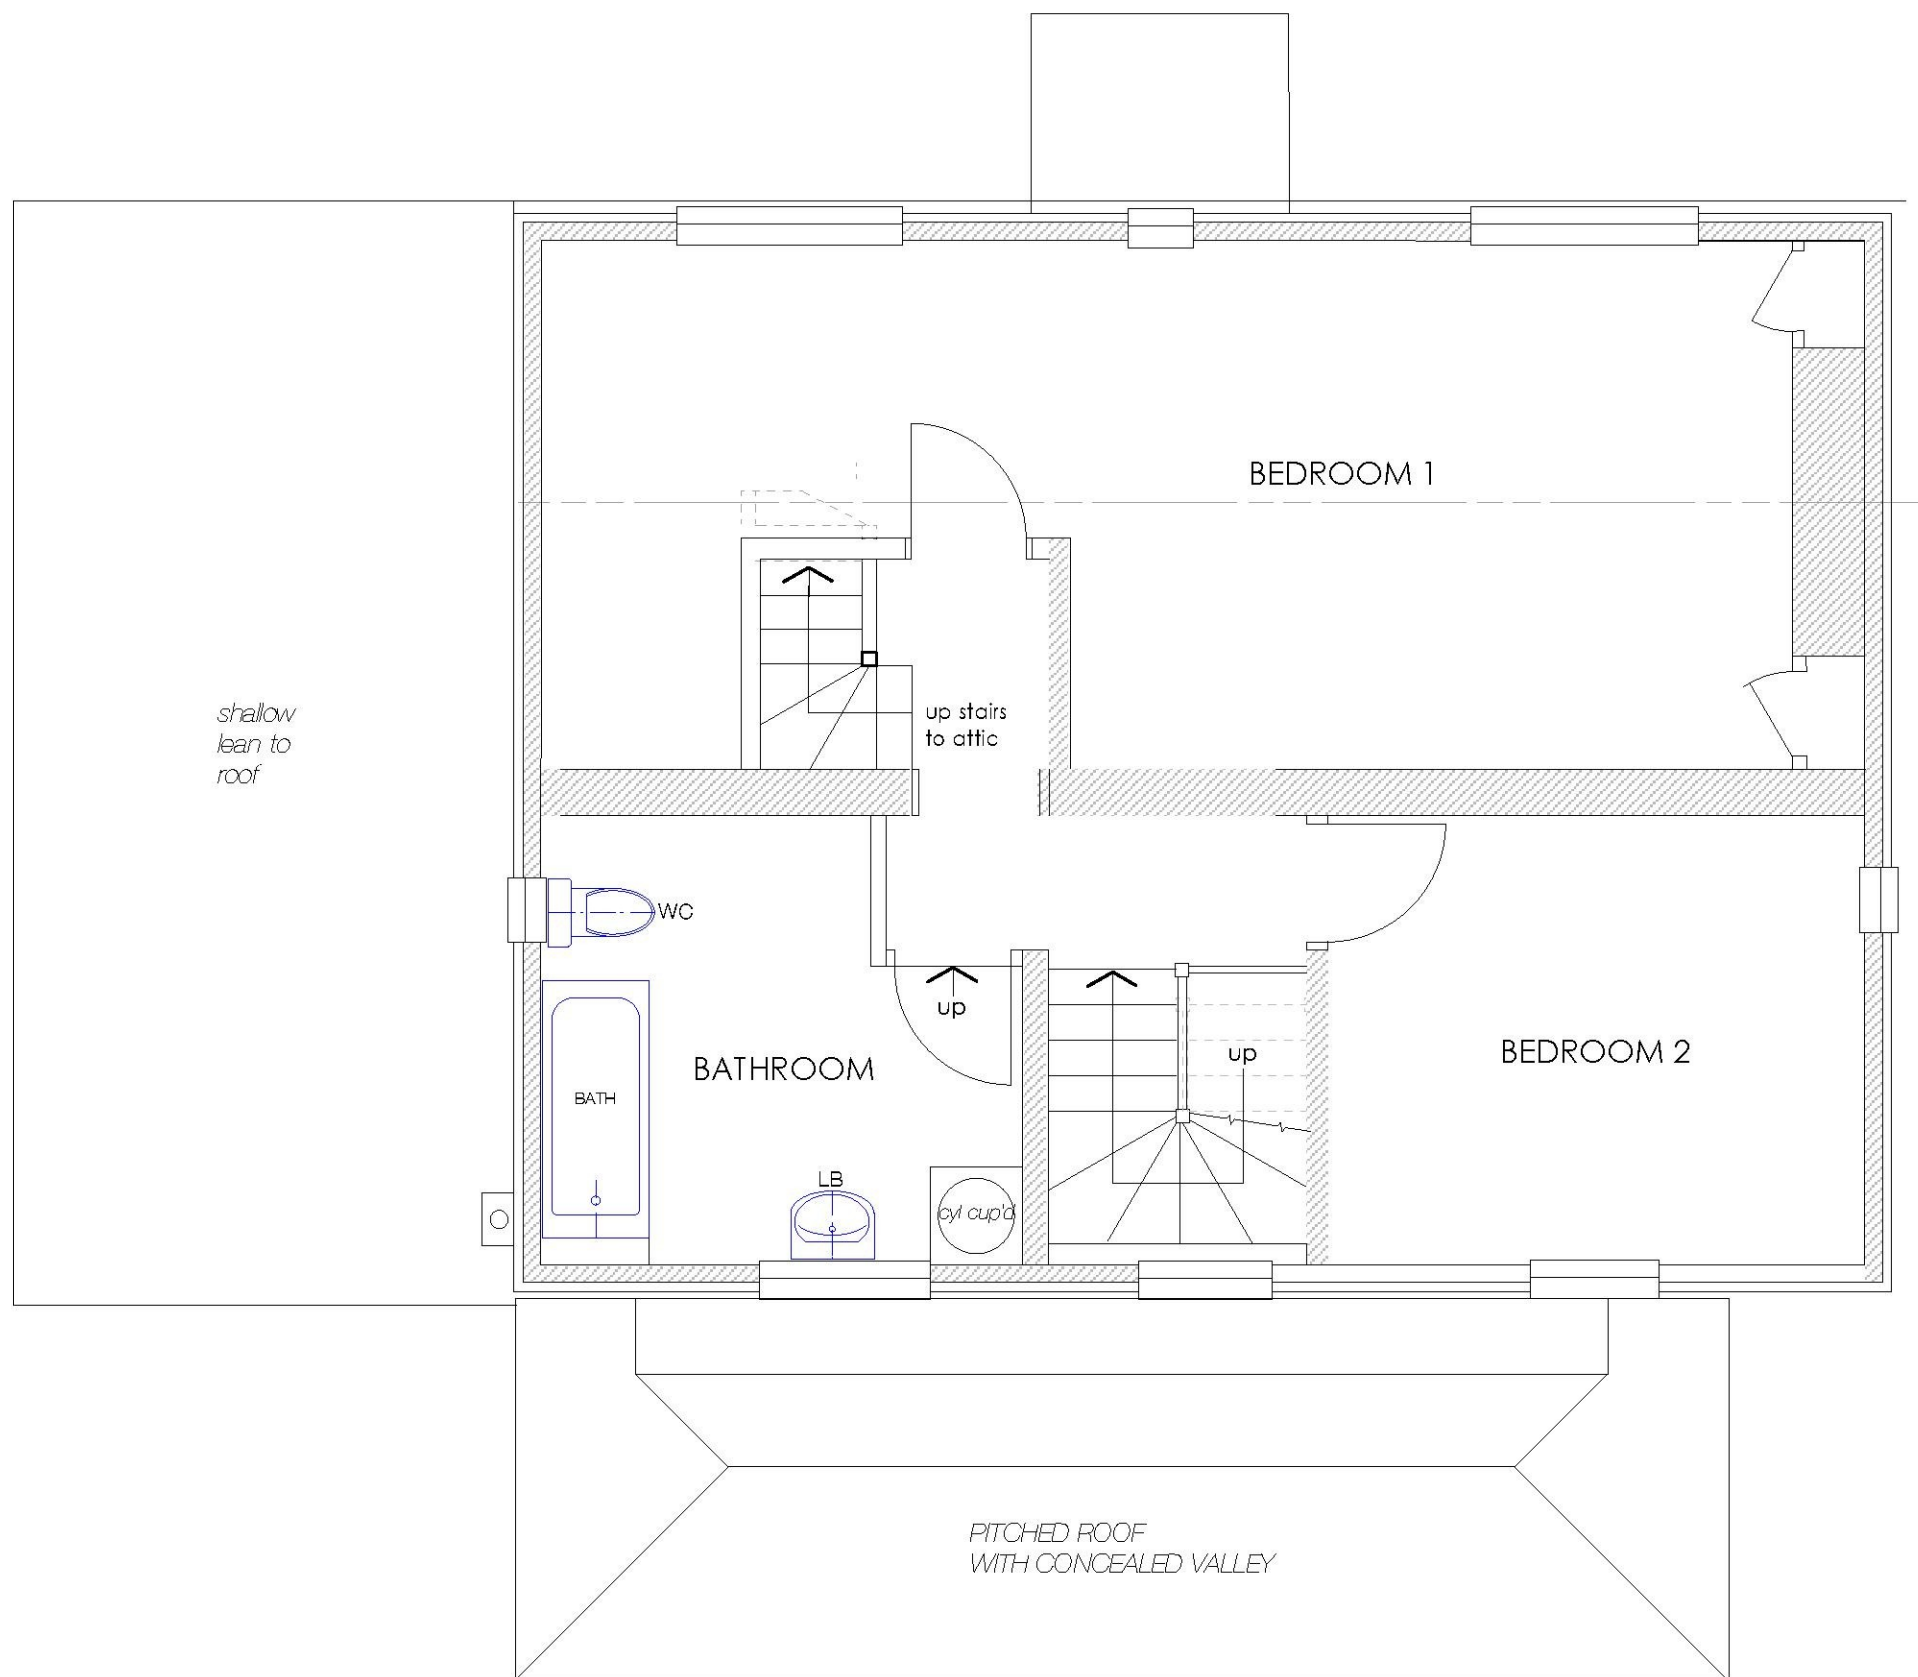

DRAWING SIZE A3

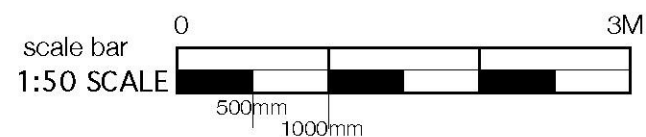

LITTLE OX ROAD FARM ELHAM CT4 6NN
PROPOSED FIRST FLOOR EXTENSION AND PORCH
TO KITCHEN
FIRST FLOOR PLAN AS EXISTING

scale 1:50 18.07.2017

dwg

17335_51

exffpln

djb **architectural services**

Little Tiffenden Ox Lane St Michaels Tenterden Kent TN30 6PE
tel/fax **01580 763902** E-mail daewoo002@btinternet.com