


0 1 2 3 4 5M
scale 1:50 @ A3

THIS PROPOSAL IS AN AMENDMENT TO THE ORIGINAL PROPOSAL FOR THE ERECTION OF SINGLE STOREY REAR EXTENSION FOLLOWING DEMOLITION OF EXISTING CONSERVATORY. STEPWAY PLANNING REFERENCE: Y15/0402/SH, GRANTED PERMISSION ON 07 JULY 2015.

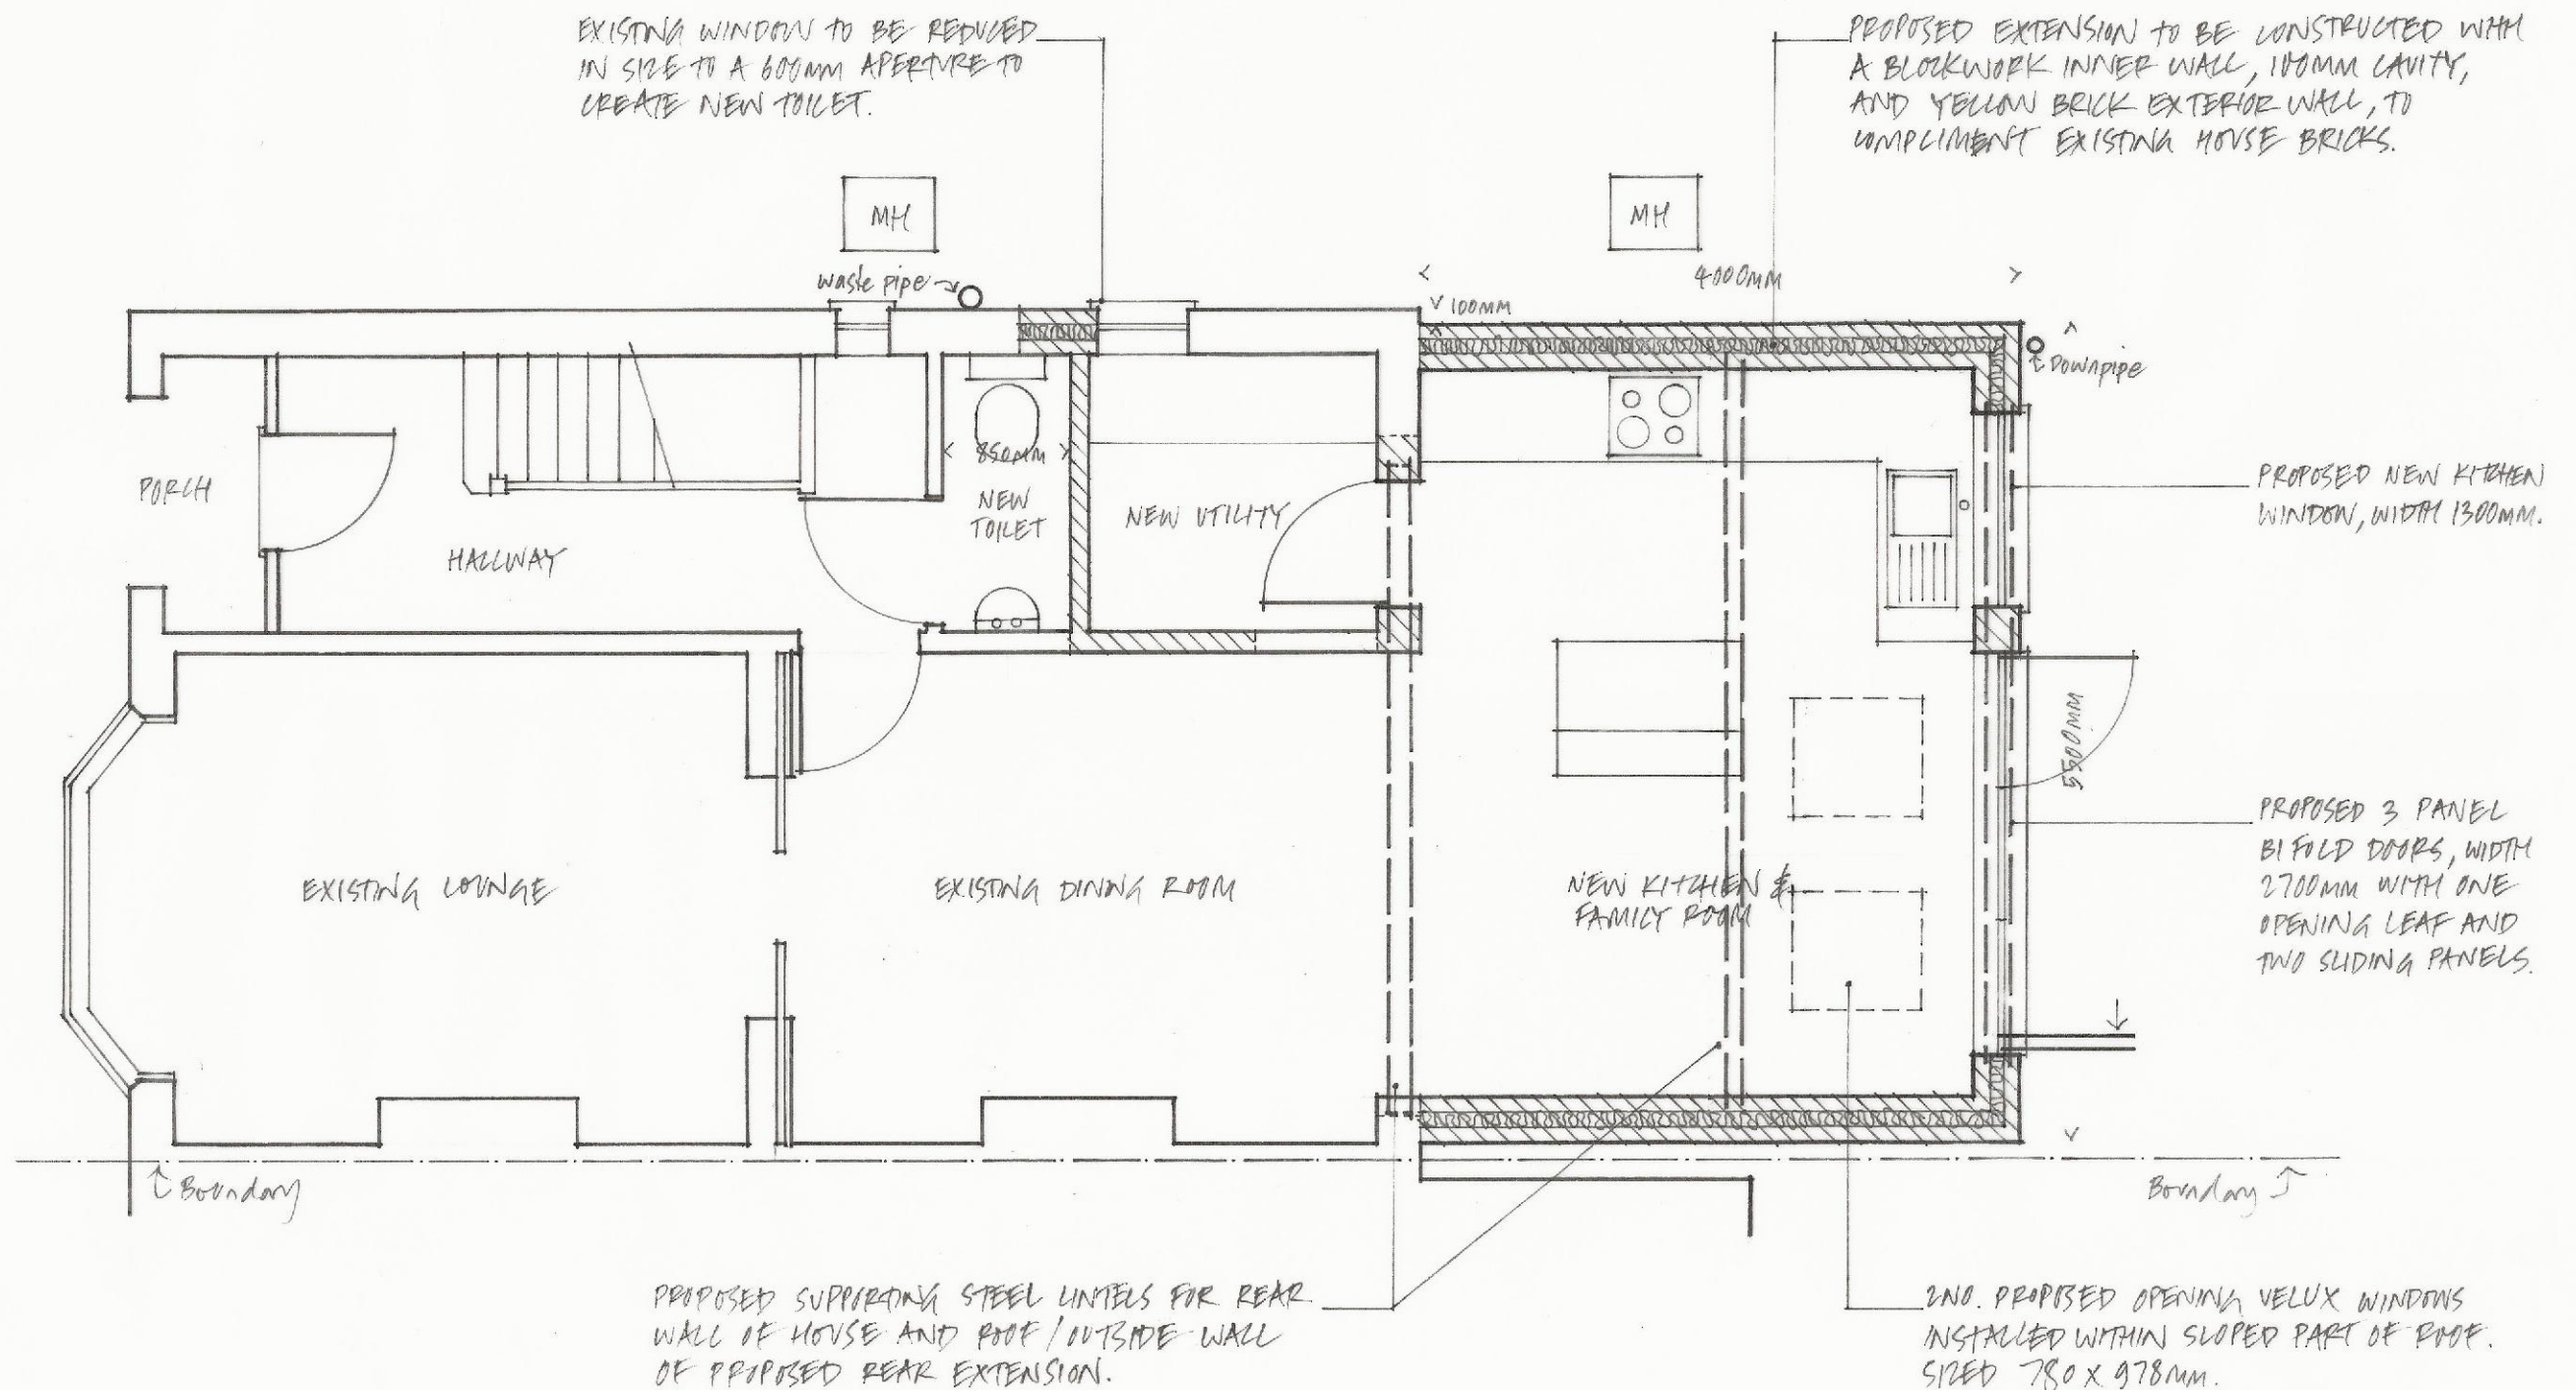

THIS DRAWING TO BE READ IN CONJUNCTION WITH DRAWING; REVISED REAR EXTENSION SIDE ELEVATIONS 02 AND REVISED REAR EXTENSION ROOF & REAR ELEVATION 03.