


existing

This drawing and all information hereon is copyright and remains the property of Paul Roberts & Associates; prosecution could follow any breach of this copyright. The drawing is for guidance purposes only and/or for obtaining Local Authority consent.


No responsibility will be taken by Paul Roberts & Associates where clients and/or builders or persons proceed with the project without the inspection services of Paul Roberts & Associates, or who carry out works being deviations, variations, or who may guess, interpret, instruct without Paul Roberts & Associates authority or who depart from the information as shown upon the said drawing.

Wherever figured dimensions are given they are to be accepted in preference to scaled sizes, the Contractor is responsible for verifying all dimensions shown hereon and for advising Paul Roberts & Associates of any discrepancies before putting affected work in hand.


No claim will be entertained for demolition, alteration or making good of any work which may be required by Paul Roberts & Associates resulting from the contractors failure to advise him of any such discrepancies.

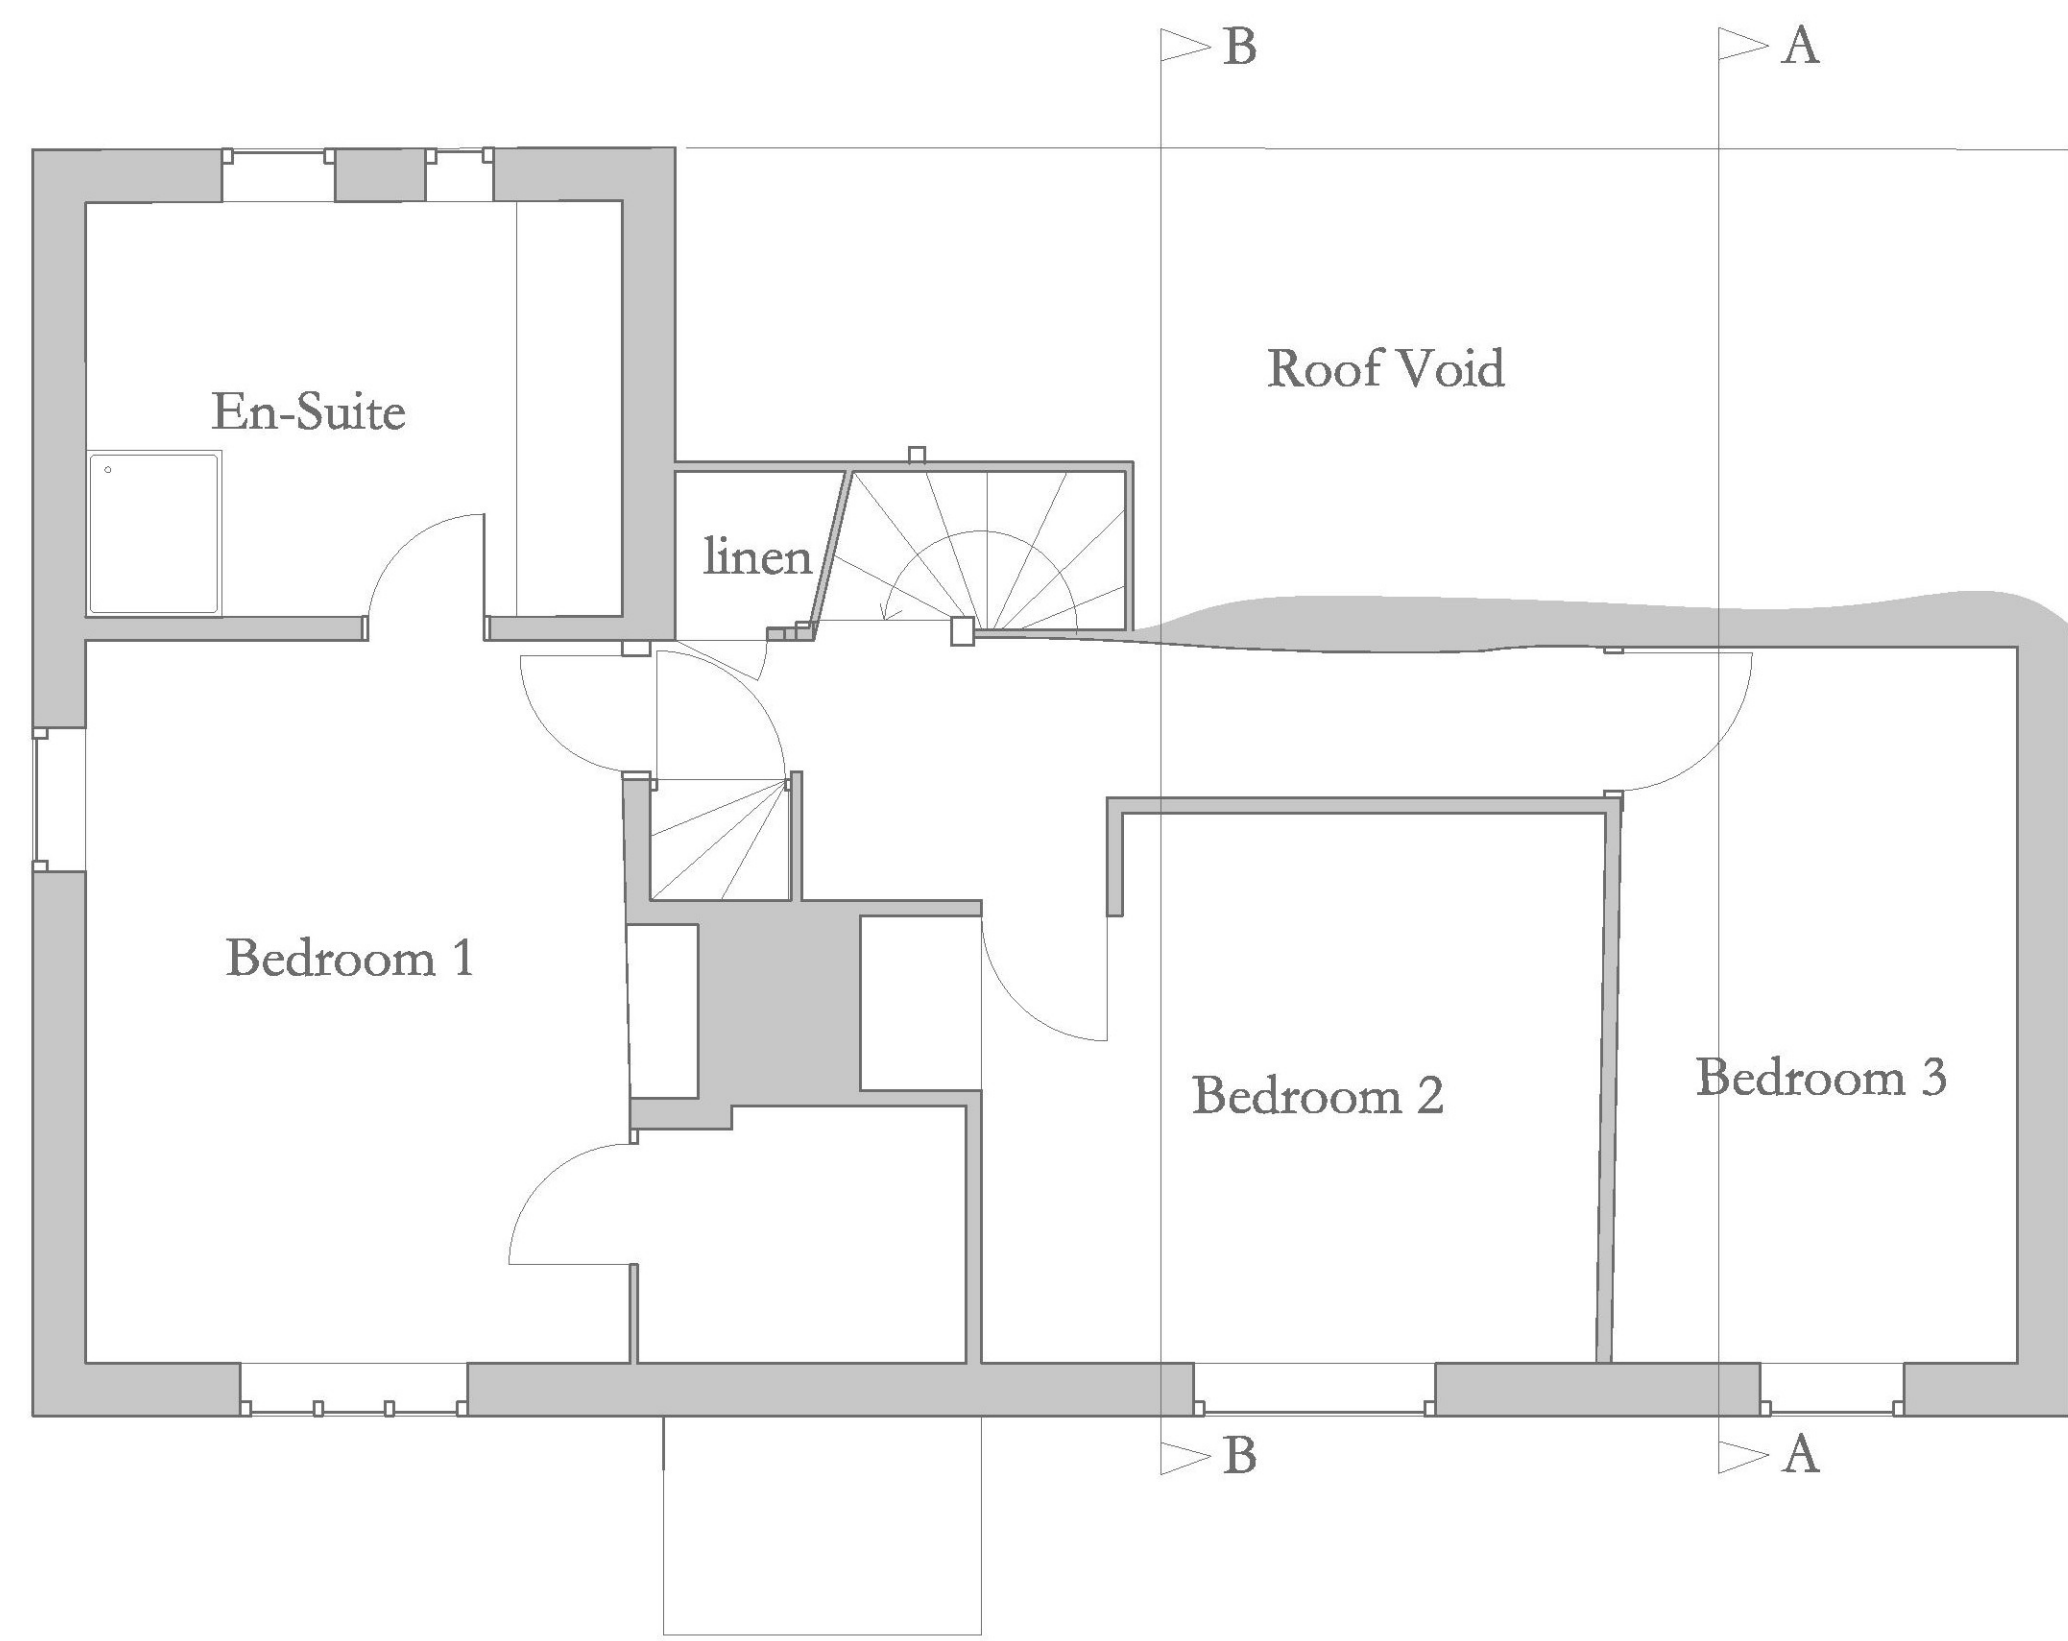


First Floor Plan

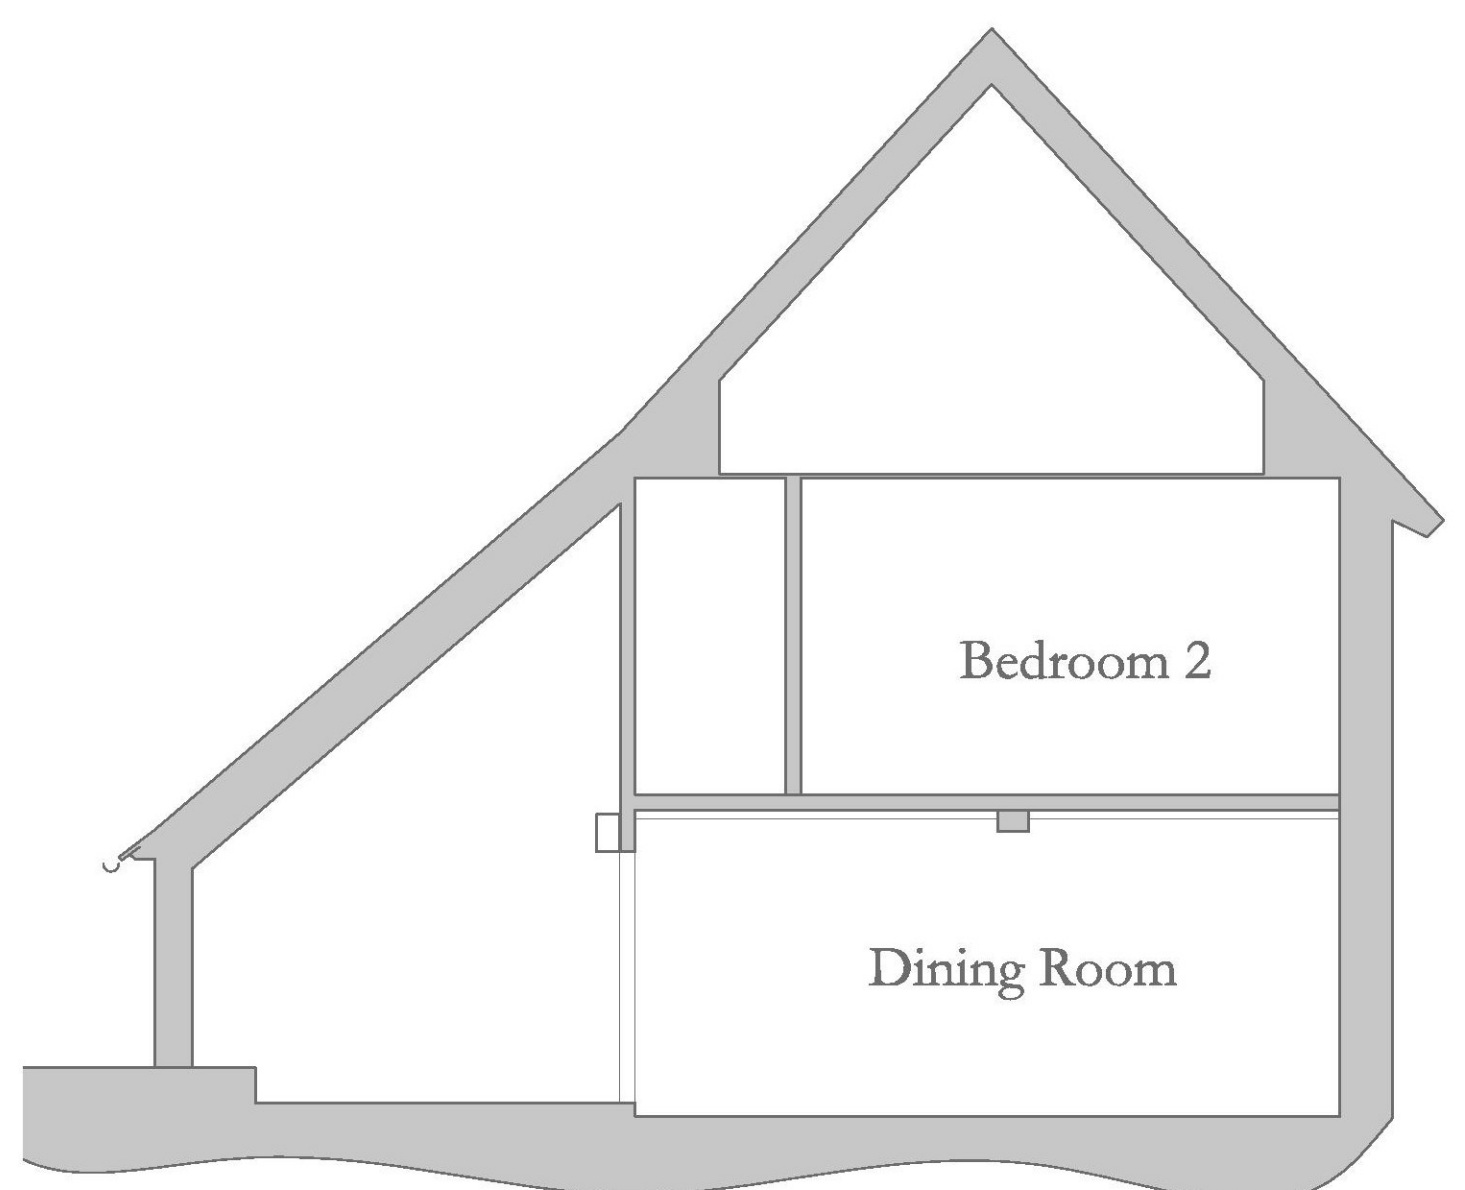


Section BB

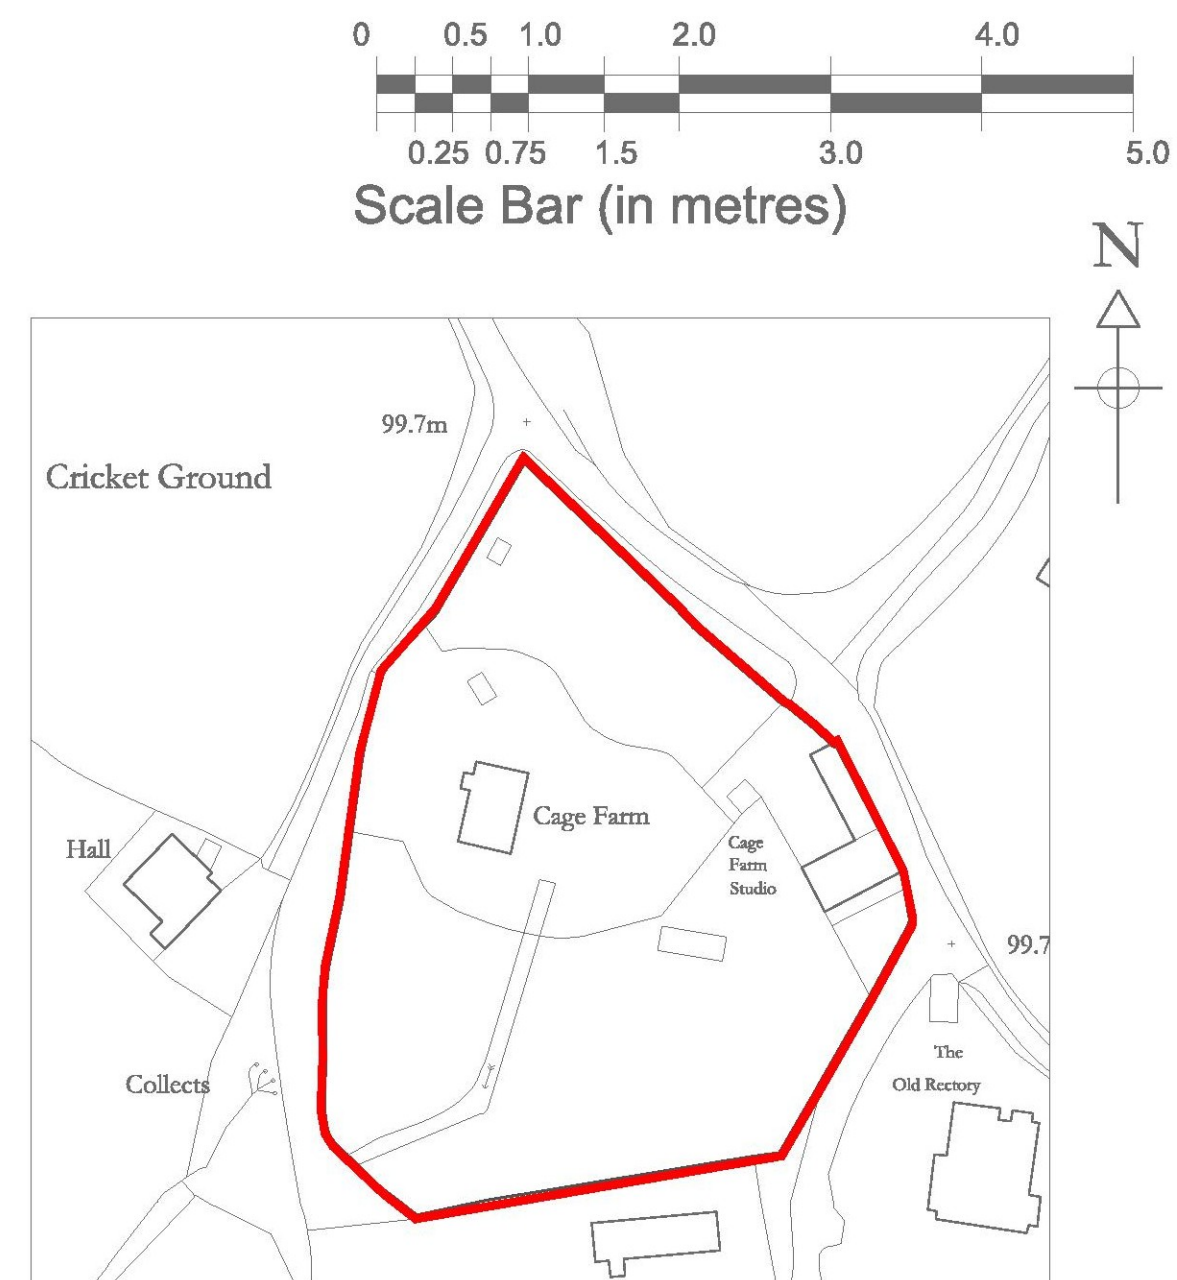

Location Plan - 1:1250

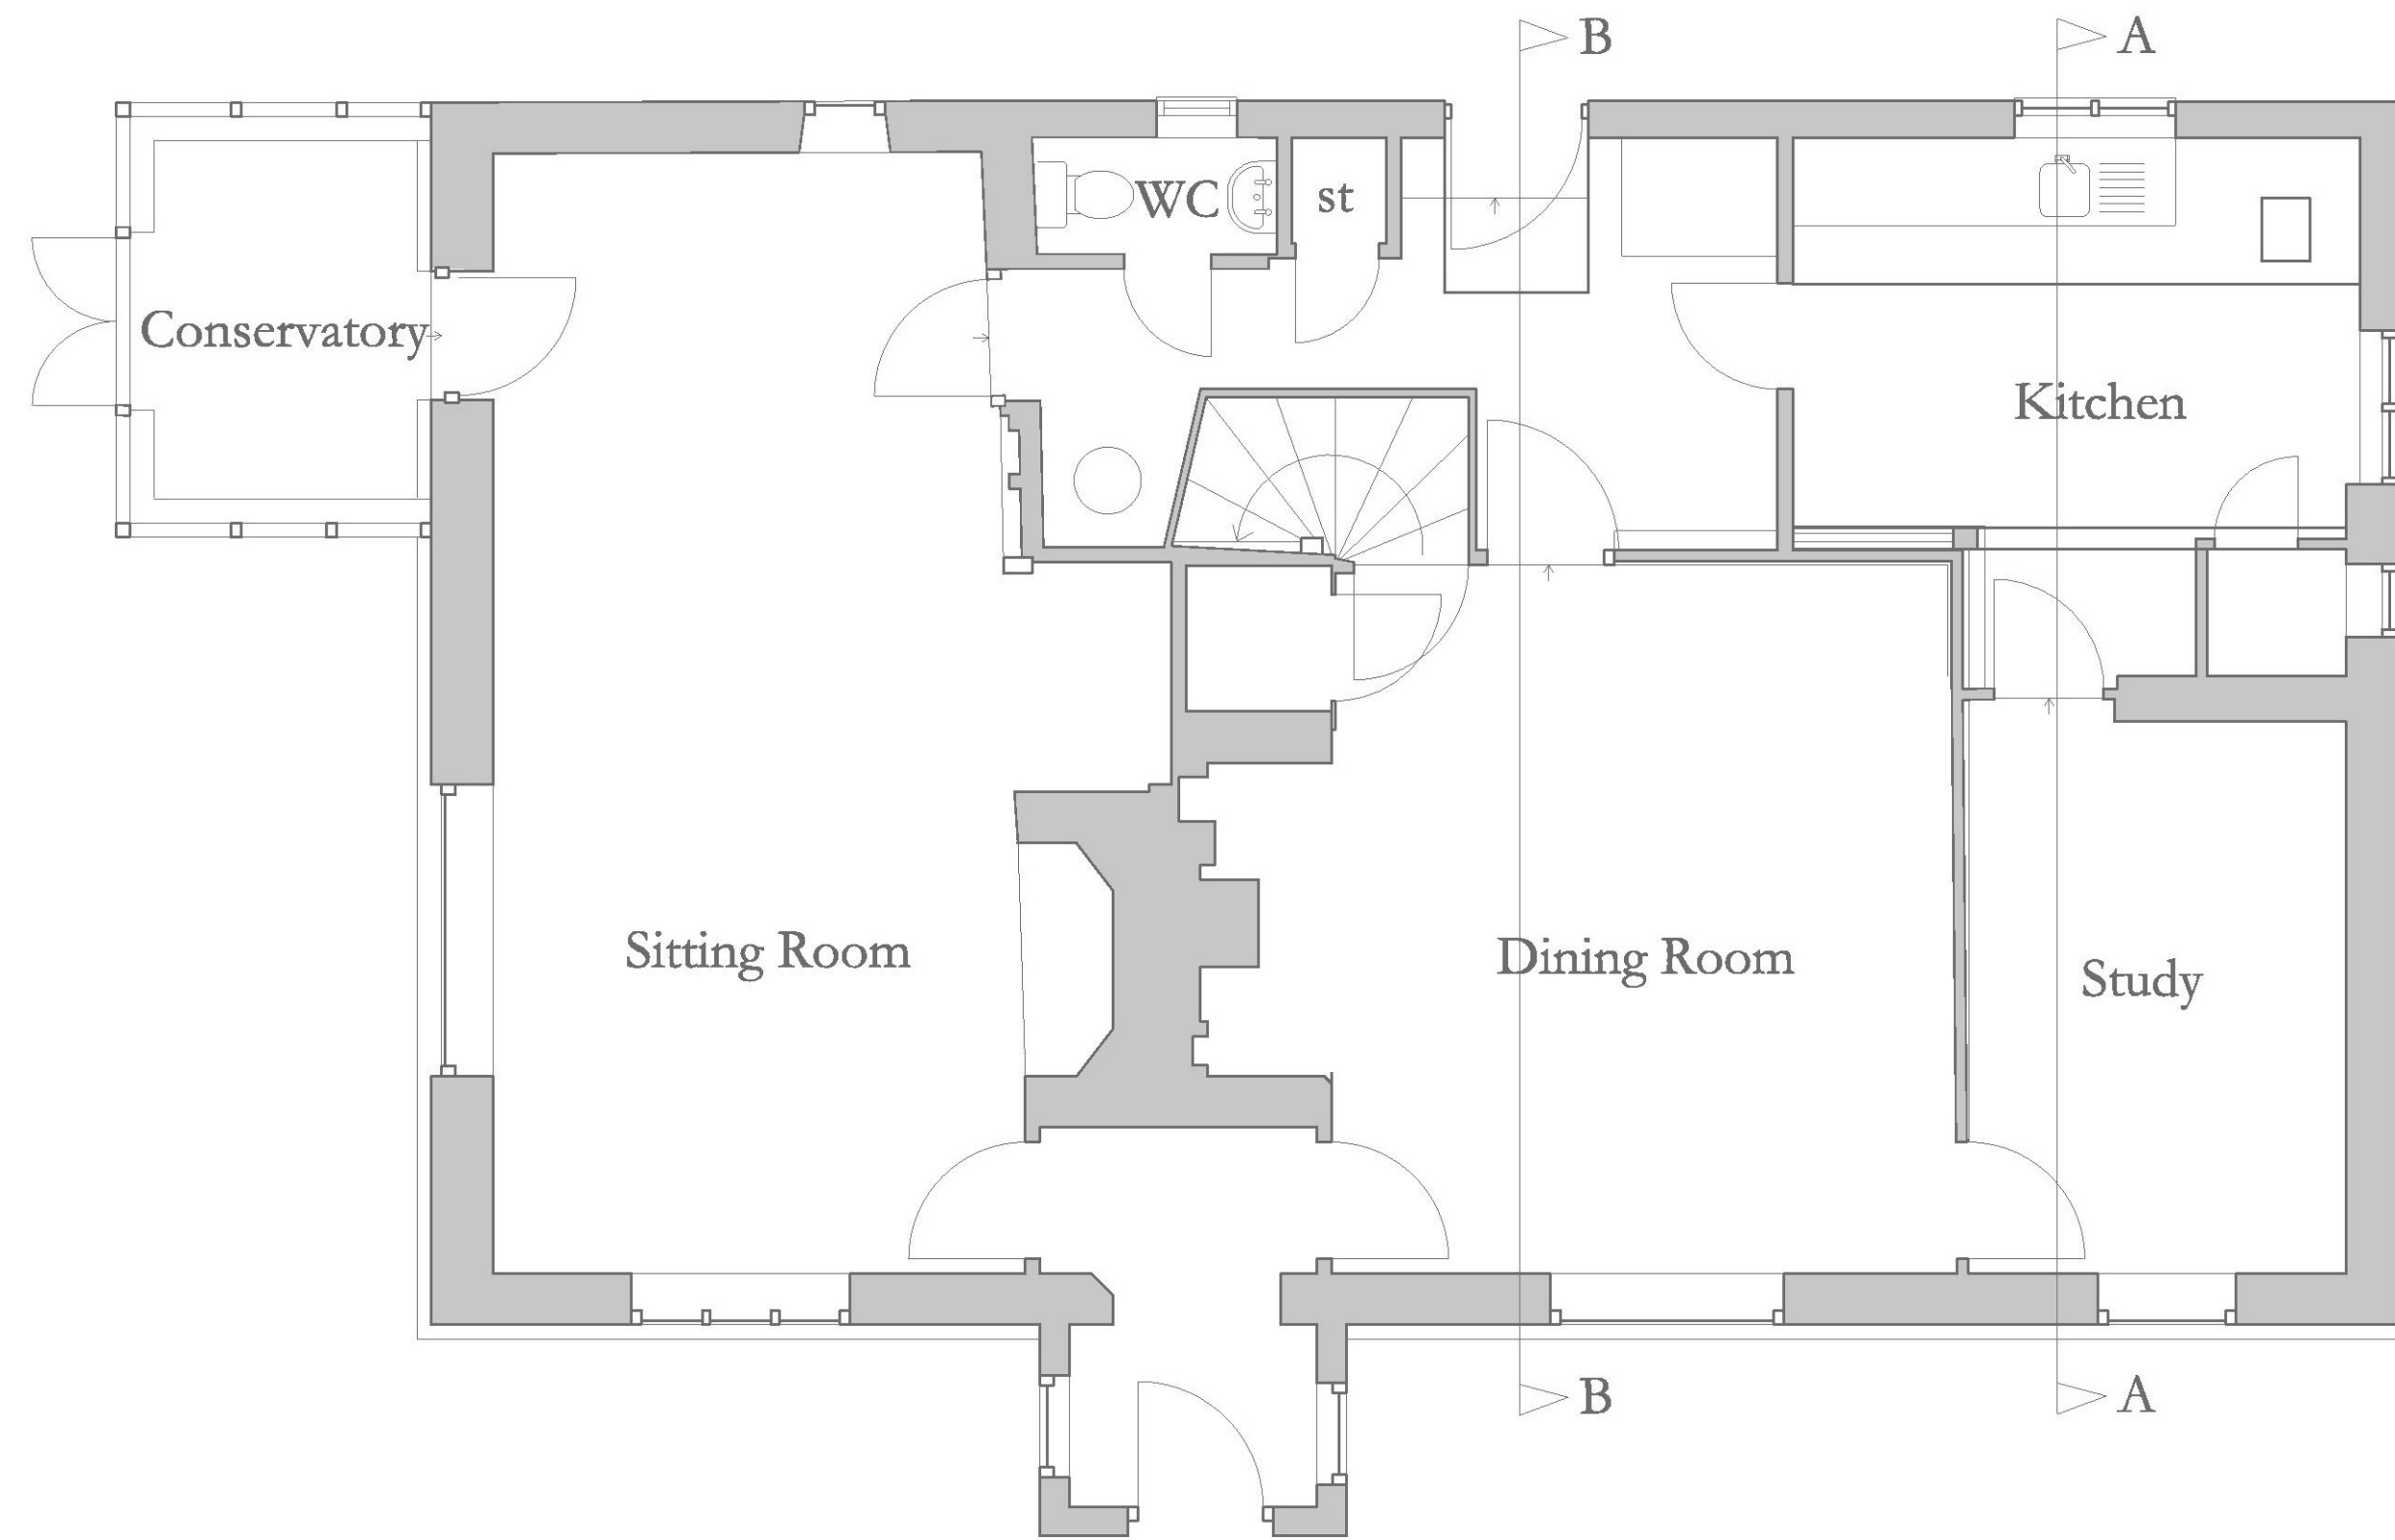

Ground Floor Plan

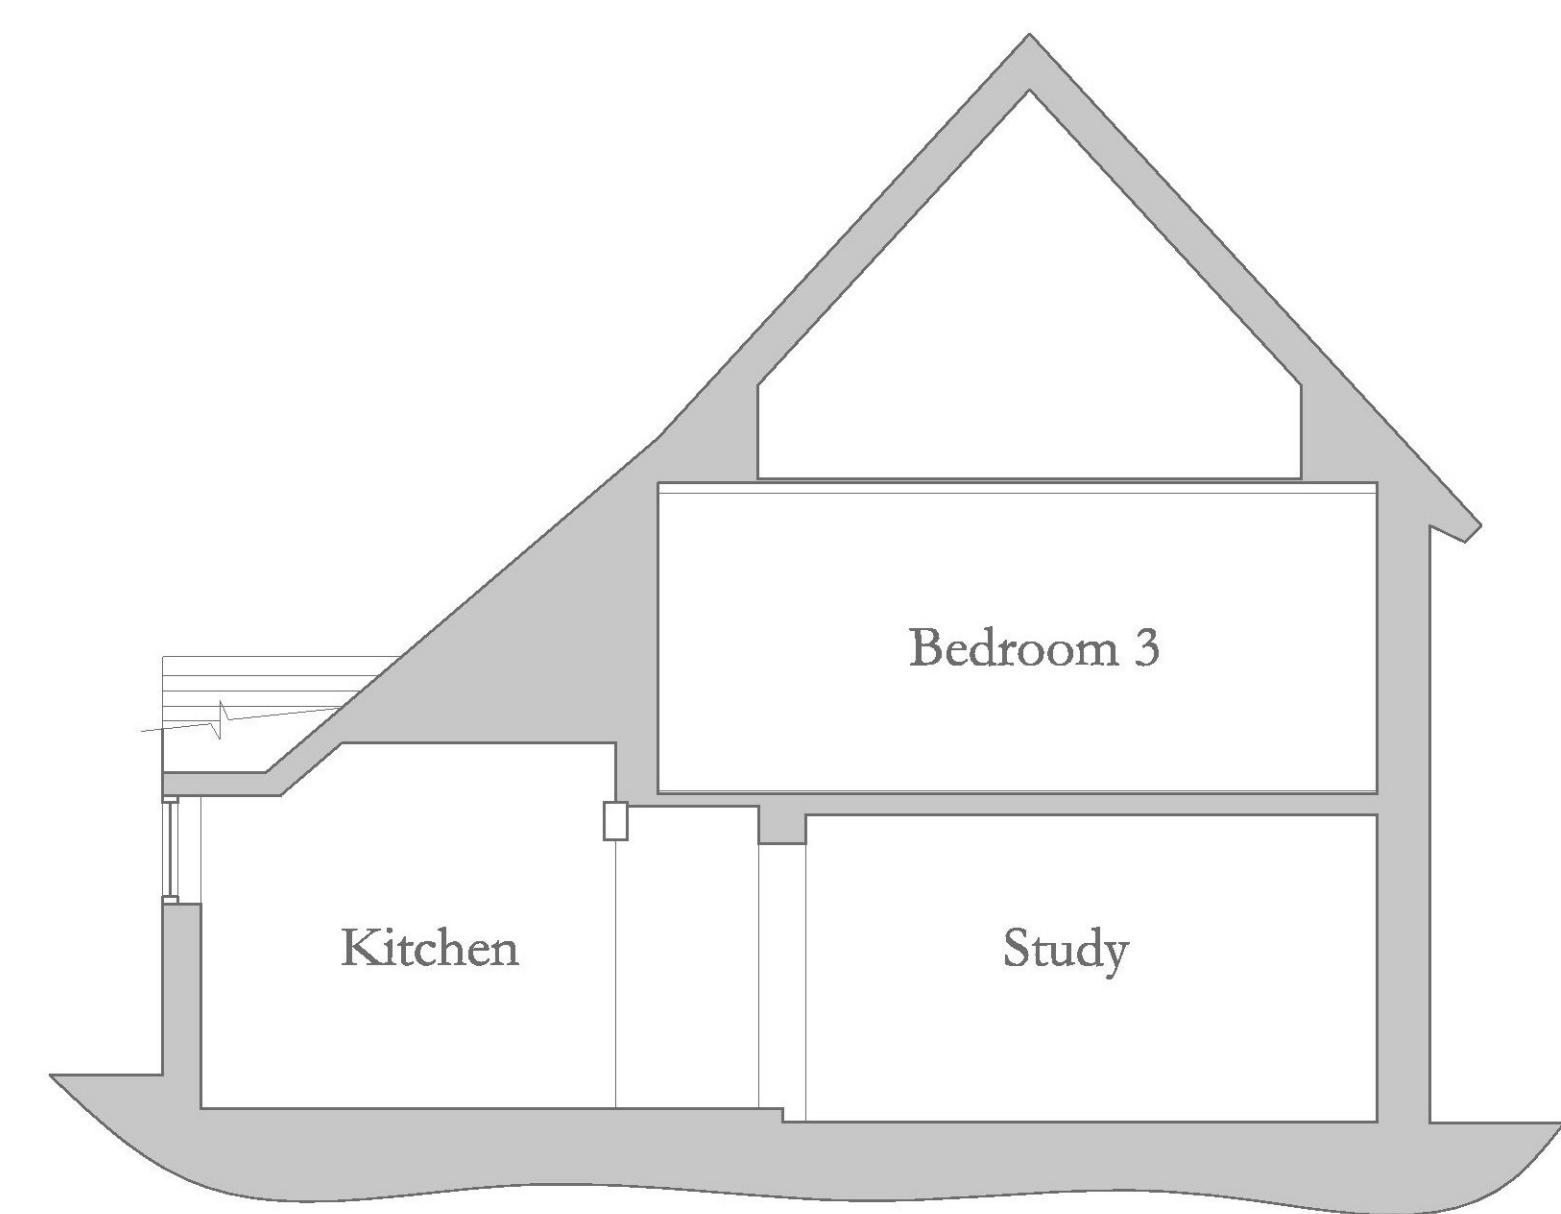

Section AA

REV.	BY	CH'K'D	DATE
Paul Roberts CANTERBURY			
E. enquiries@paulrobertsassociates.co.uk T. (01227) 457337 A. Suite 14, Marlows Business Centre, Orange Street, Canterbury, Kent CT1 2AA			
PROJECT: Proposed Extension to: Cage Farm, Stowting Hill Stowting, Kent			
CLIENT: Mr & Mrs R Watersmith			
DRAWING: Floor Plans, Sections & Site Location as Existing			
SCALE: 1:50	JOB NO.: 16/04/01	REV.:	