



LOWER GROUND FLOOR PLAN
Scale 1:100




GROUND FLOOR PLAN
Scale 1:100



FIRST FLOOR PLAN
Scale 1:100



SECTION A-A
Scale 1:100

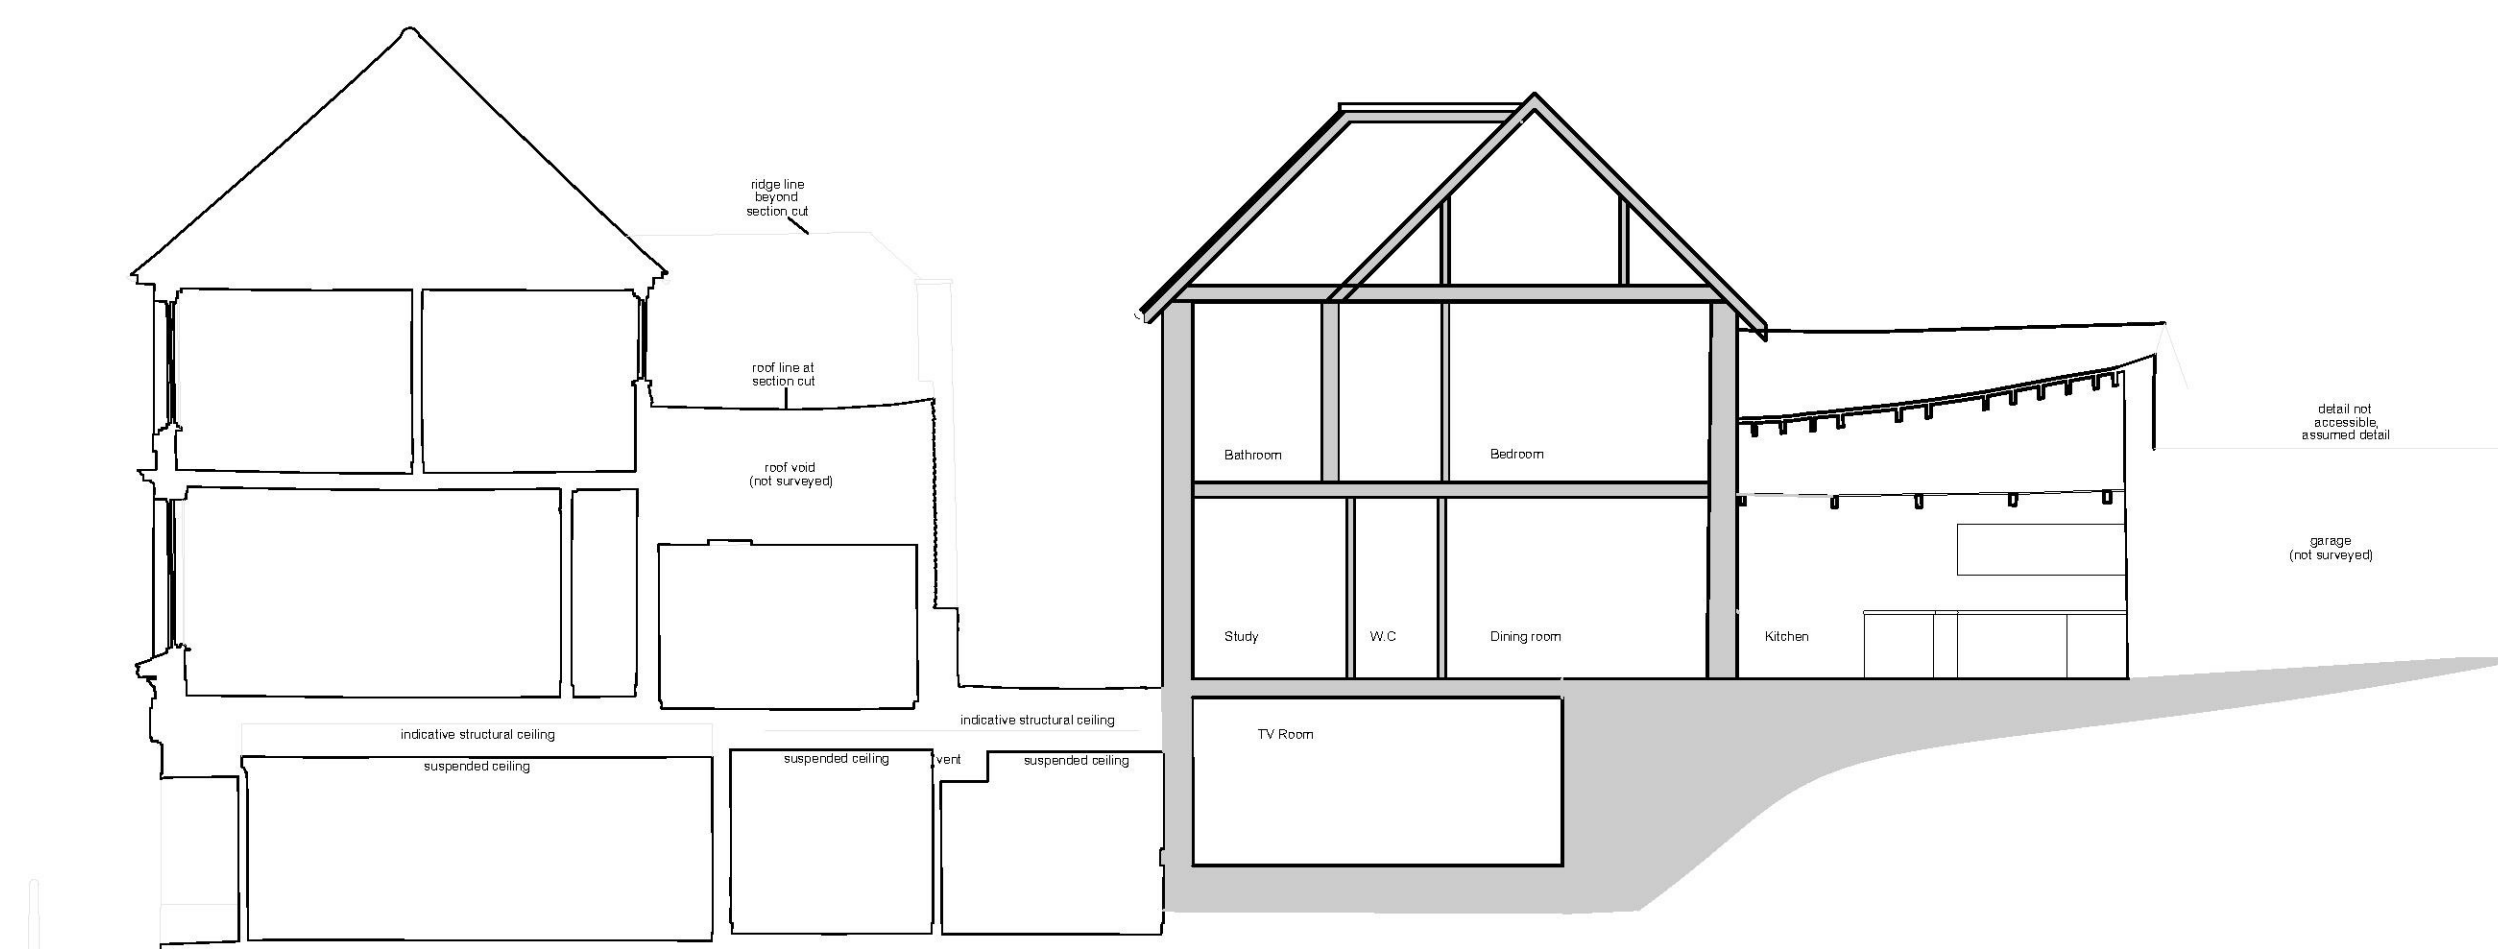

SECTION B-B
Scale 1:100

100mm Scaling Bar		
A	Planning amendment	03/08/17
Rev	Description	Date

Client: EDWARDS DINING ROOMS

Project: 43-47 HIGH STREET
HYTHE

Title: PROPOSED
FLOOR PLANS

RDA ARCHITECTS

RDA Architects - Chartered Architects
Evergate Park Farm, Evergate, Smeeth, Ashford, Kent TN25 6SX Company No. 02963947
Tel. 01303 814455 e-mail projects@rdaarchitects.co.uk Web: www.rdaarchitects.co.uk
© RDA Consulting Architects (Kent) Ltd.

Date	FEB 2017	A1 Scale	1:100
16.138.22	A	PLANNING	
Project	Sheet	Status/Revision	Drawing Status