



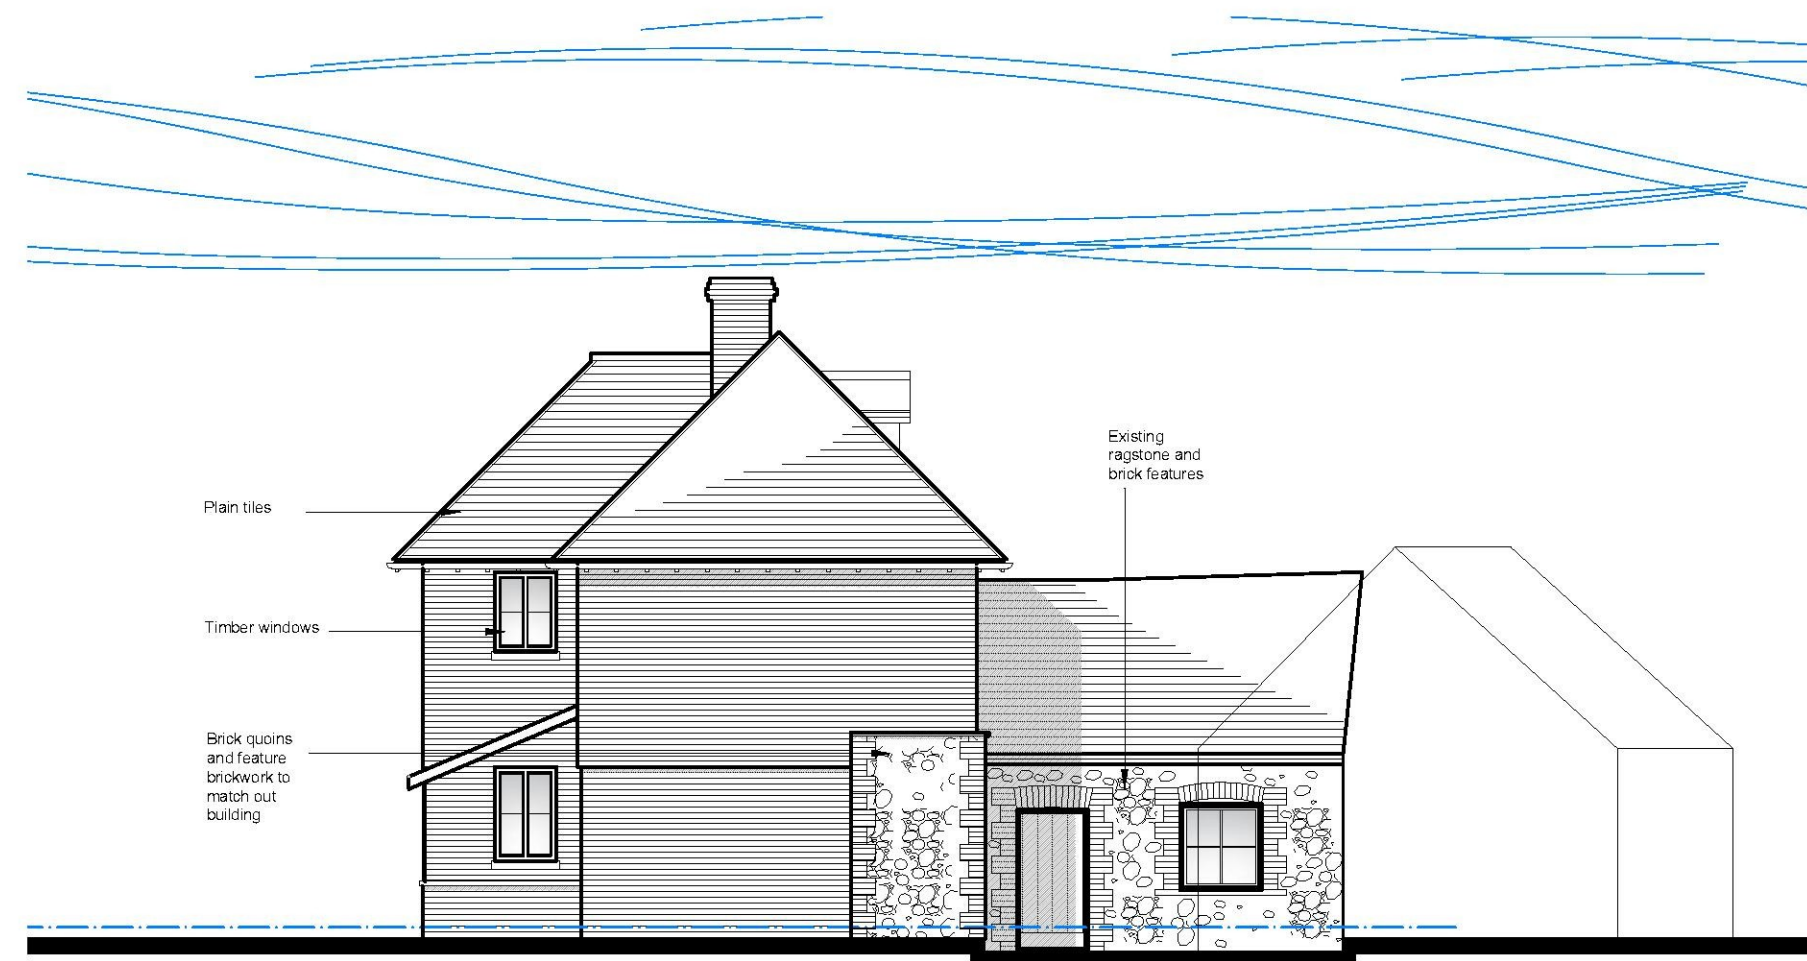

NORTH ELEVATION
Scale 1:100




EAST ELEVATION
Scale 1:100

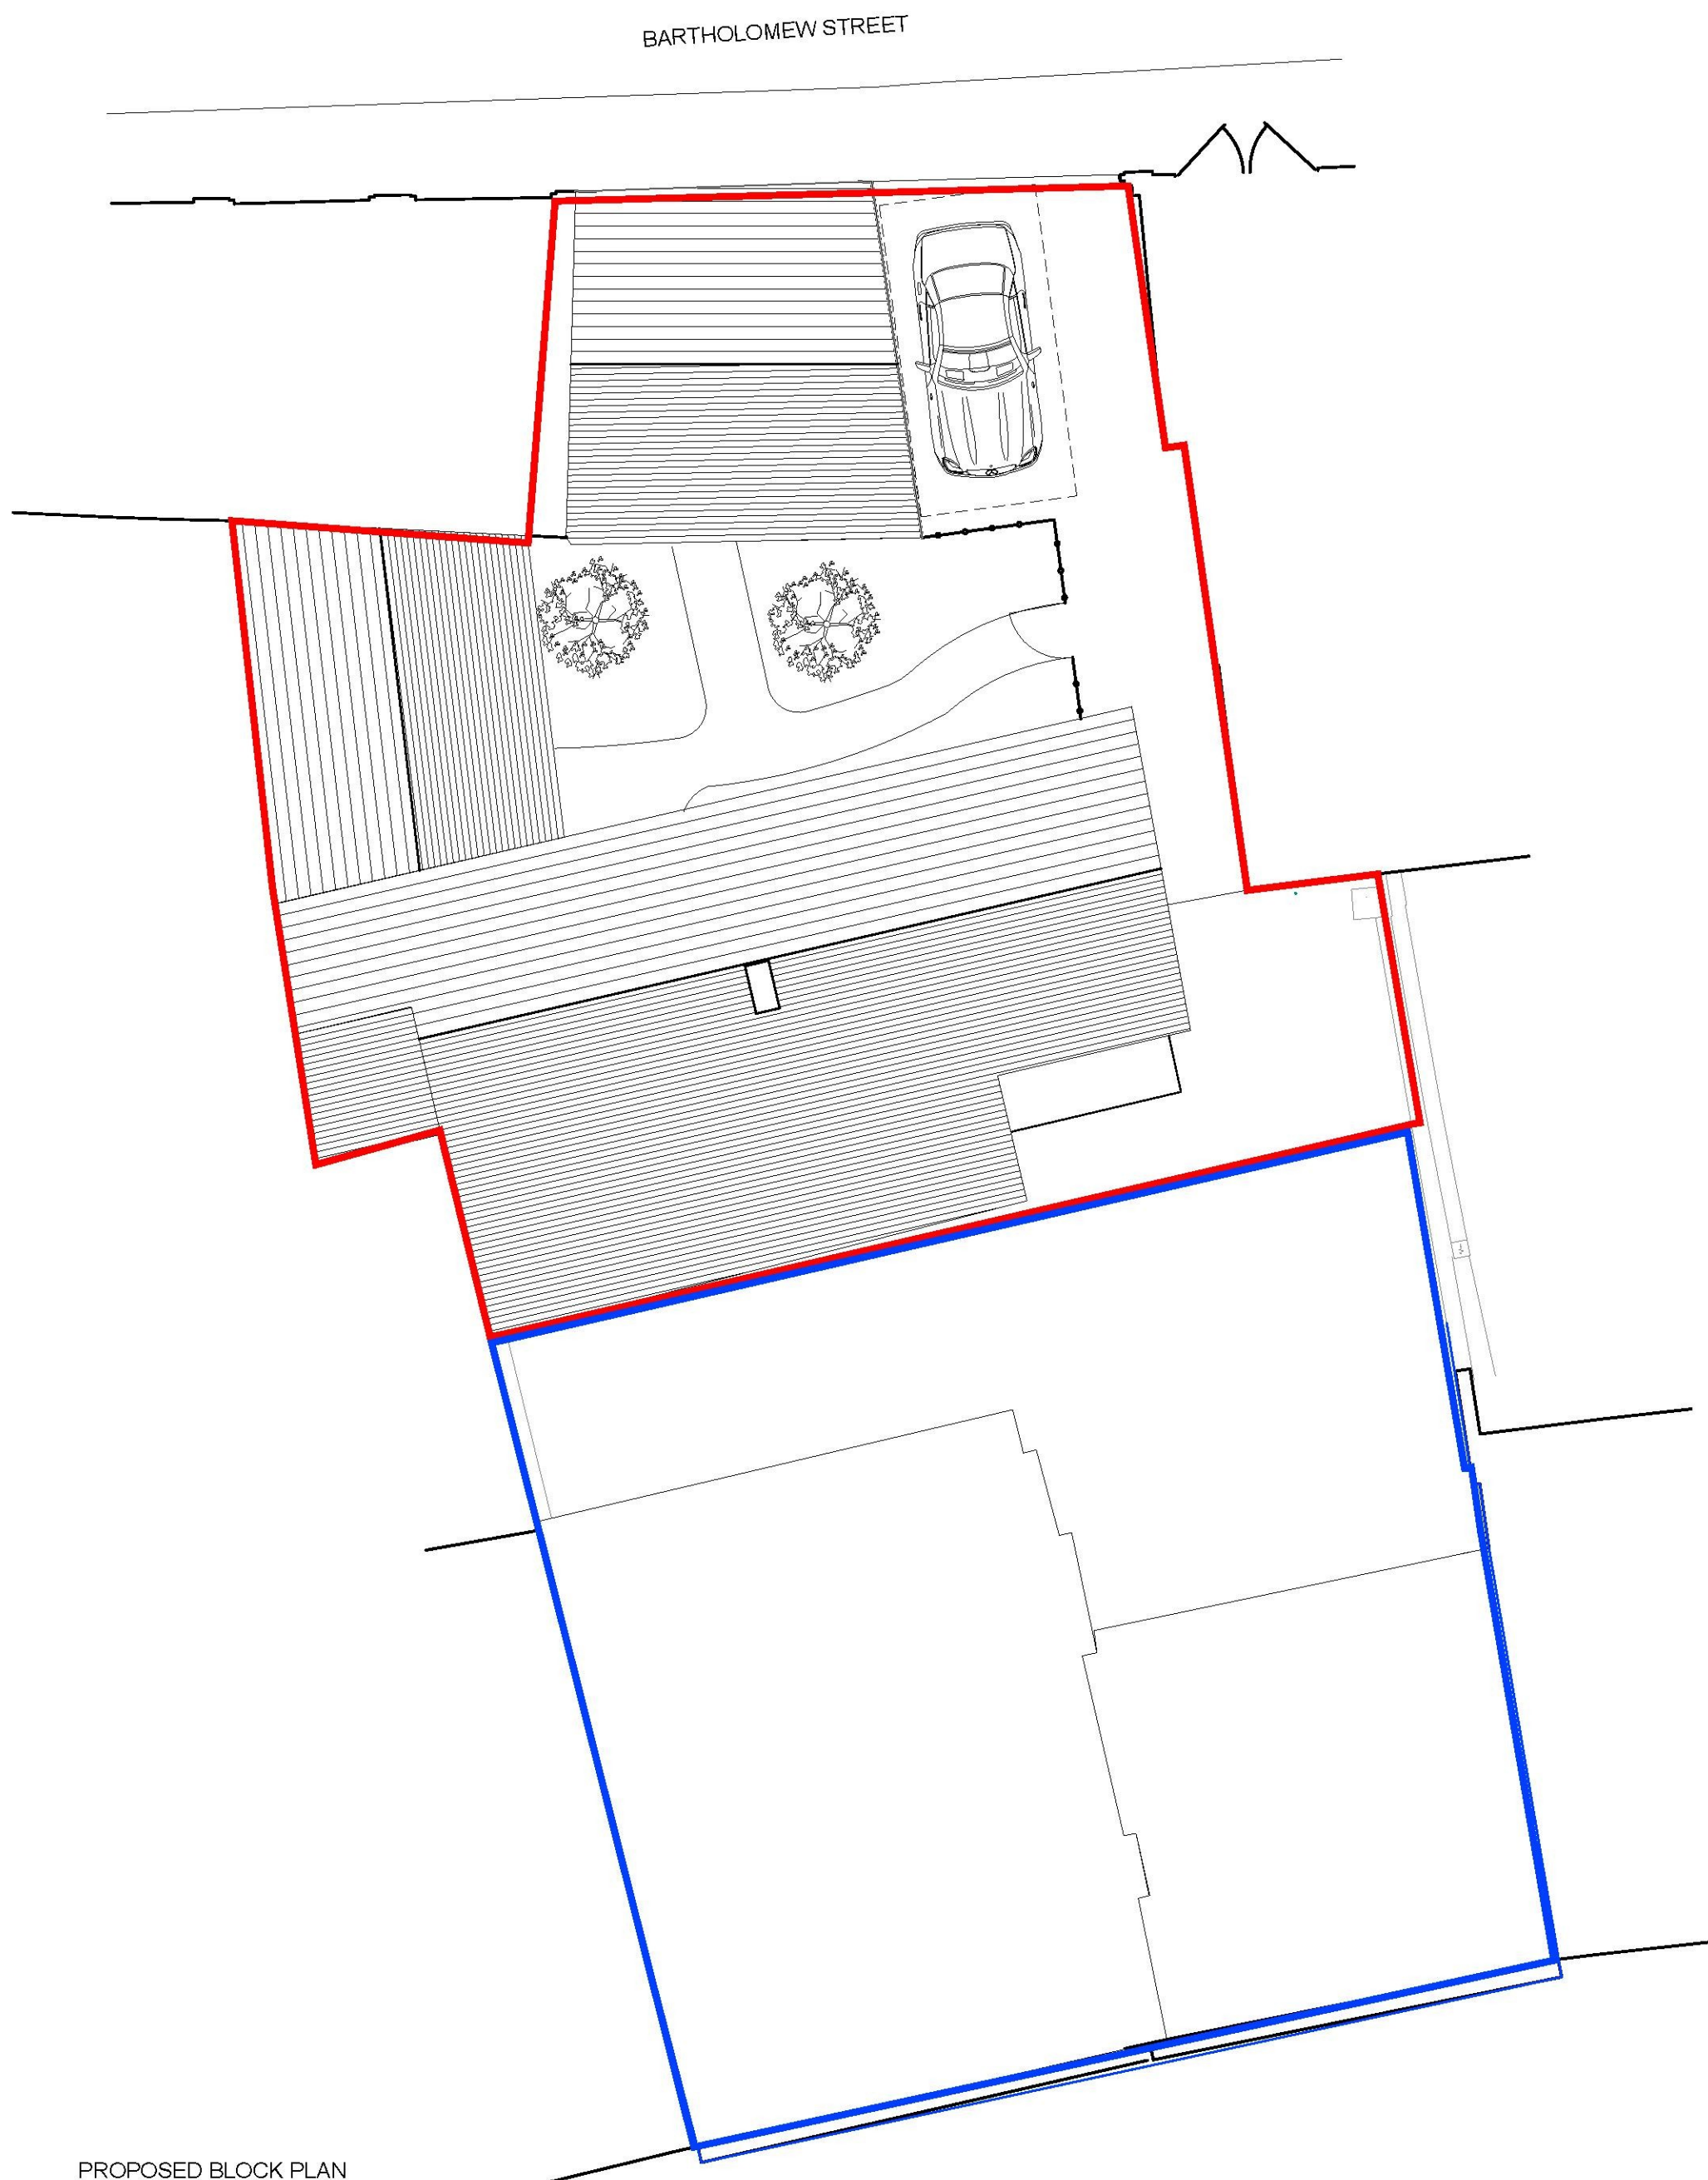

PROPOSED BLOCK PLAN
Scale 1:100



SOUTH ELEVATION
Scale 1:100

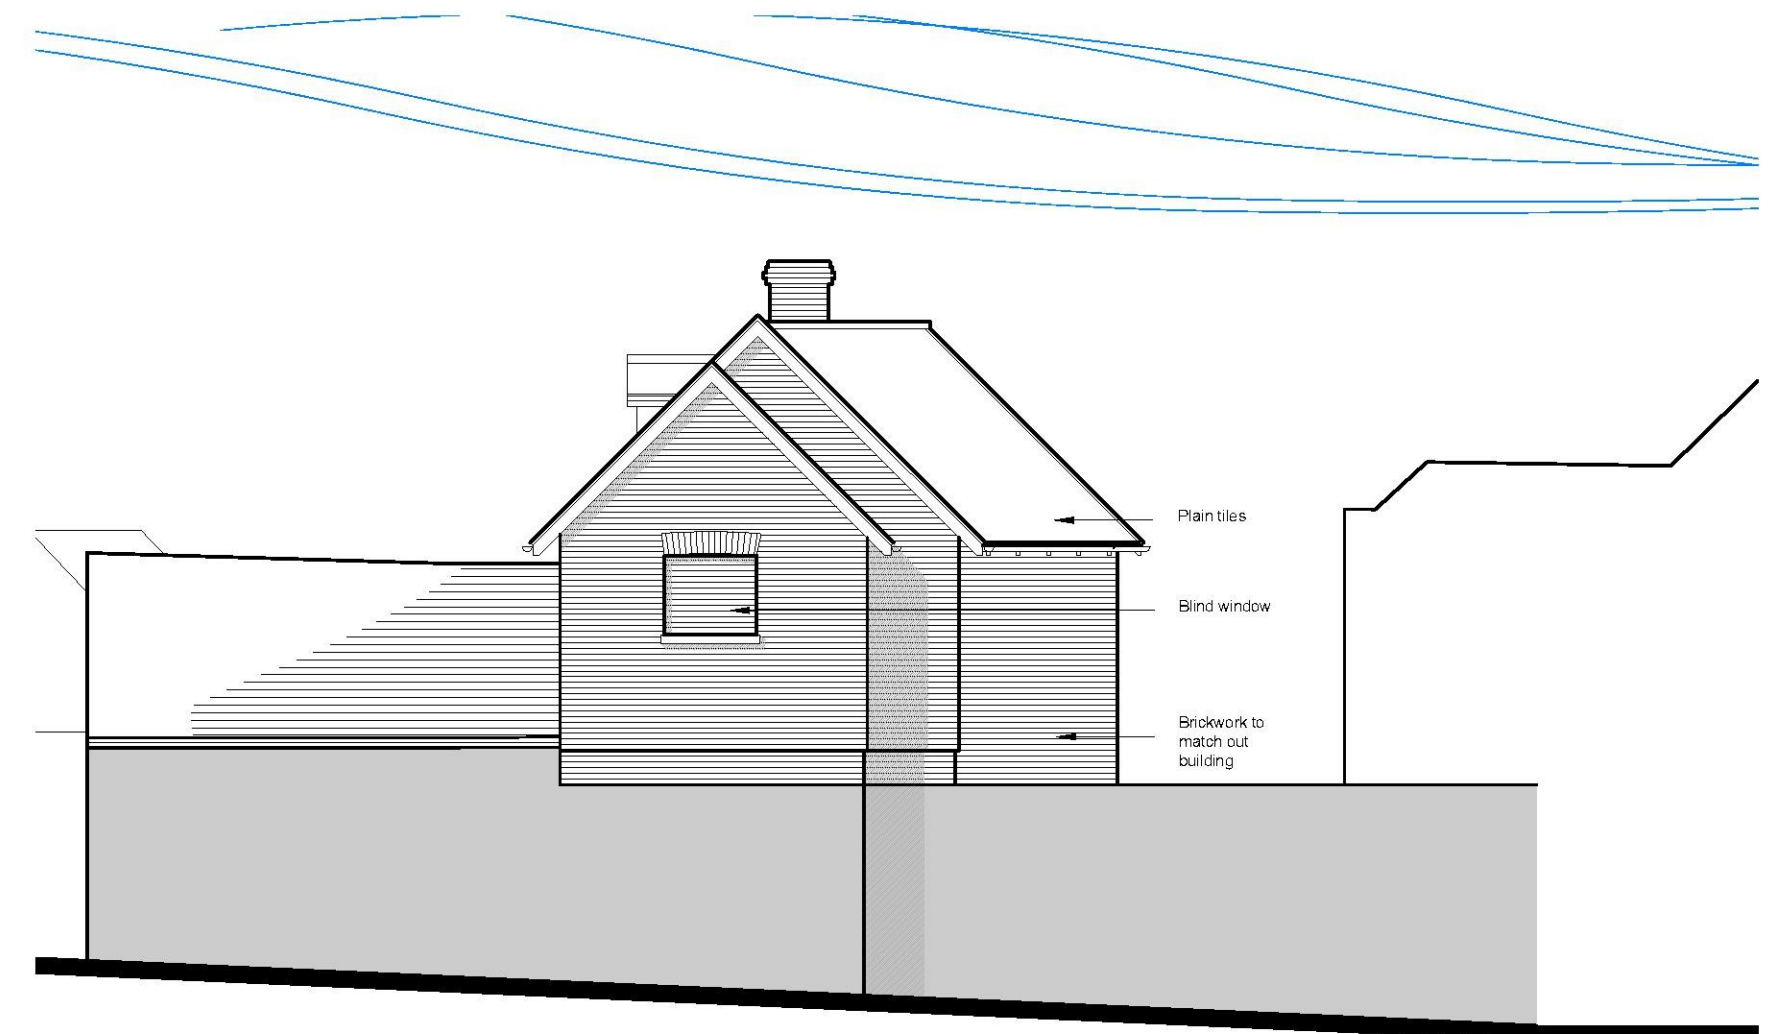

WEST ELEVATION
Scale 1:100



PROPOSED VIEW FROM BARTHOLOMEW STREET
Scale 1:100

100mm Scaling Bar		
Rev	Description	Date
A	Planning amendment	Date

Client: EDWARDS DINING ROOMS

Project: 43-47 HIGH STREET
HYTHE

Title: PROPOSED
ELEVATIONS

RDA Architects | Chartered Architects
Evergate Park Farm, Evergate, Smethley, Leicestershire, LE12 7JN
Tel: 01303 814455 | e-mail: projects@rdaarchitects.co.uk | Web: www.rdaarchitects.co.uk

Date: FEB 2017 A1 Scale: 1:100

16.138.23	-	PLANNING
Project	Sheet	Status/Revision

