


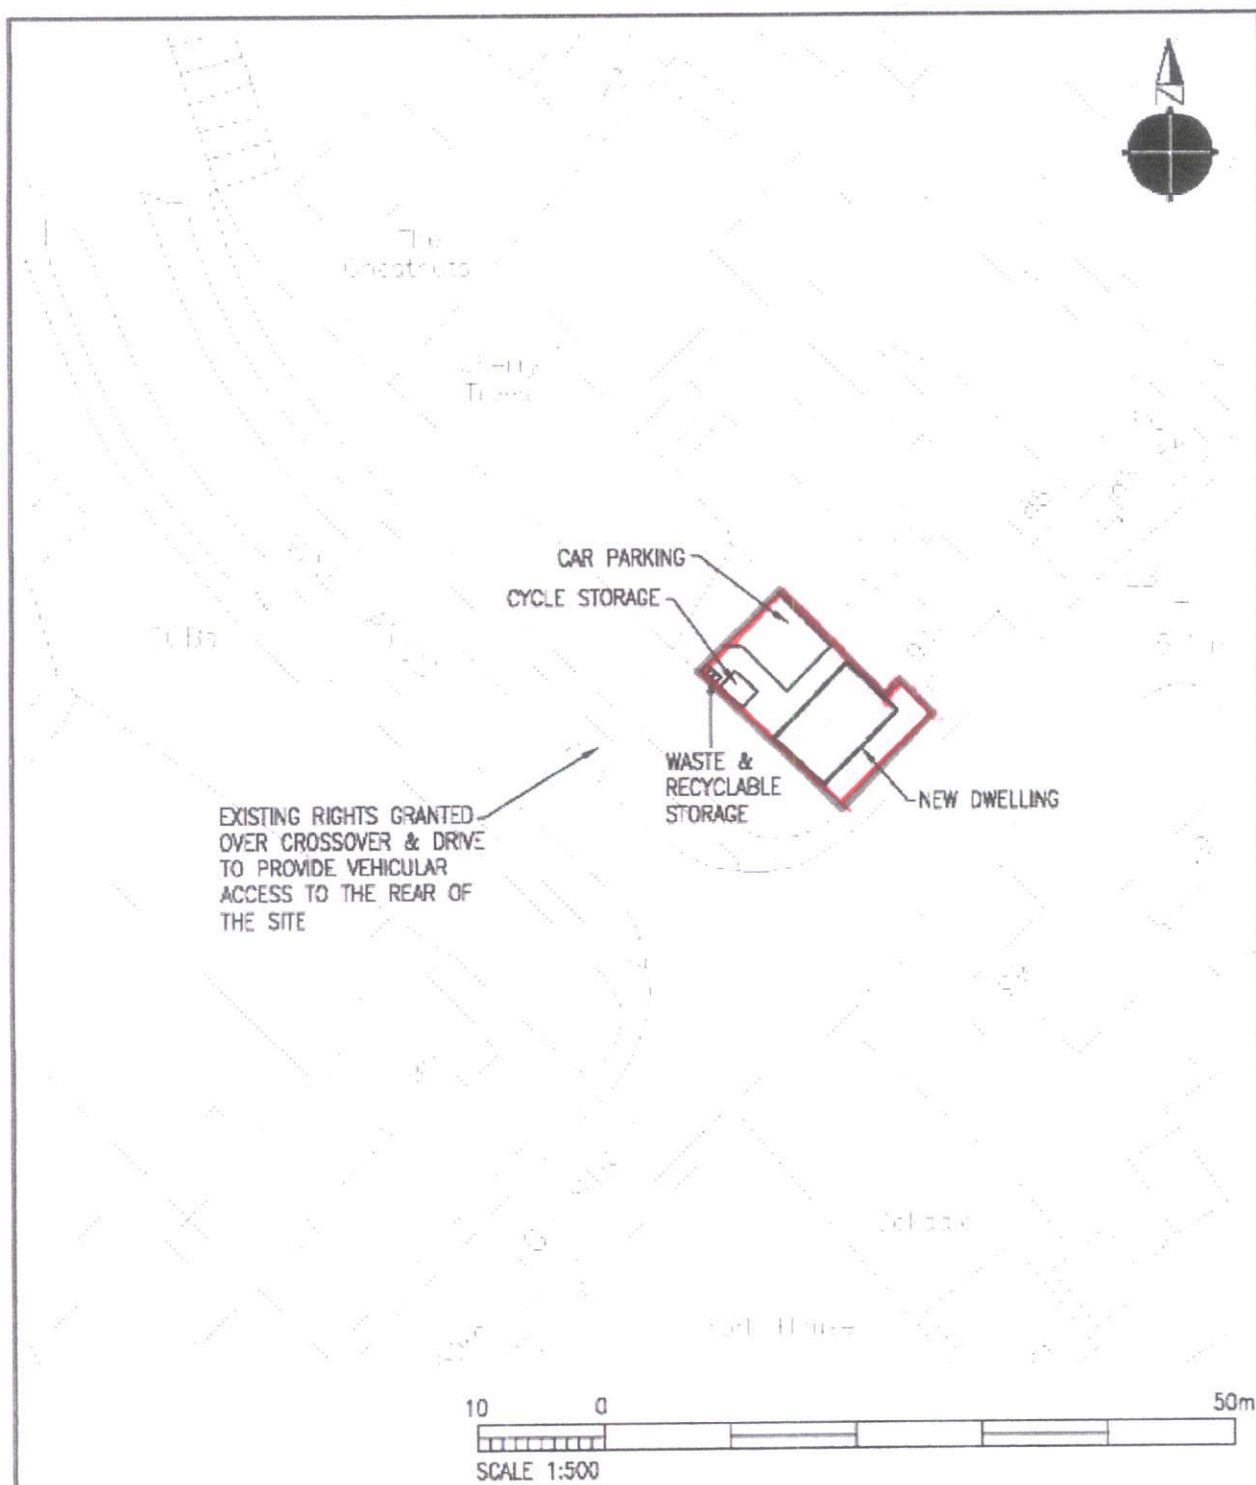

Scale: 1:500			PRINT DRAWING AT A4		Project	Land adjacent 94 High Street Lydd TN29 9AW
Drawn: CP	Checked:	Date: September 2016	Drawing		Indicative Site Plan	
Drawing No: CE547-002			Rev: 00		Client: Mrs Thomas	