




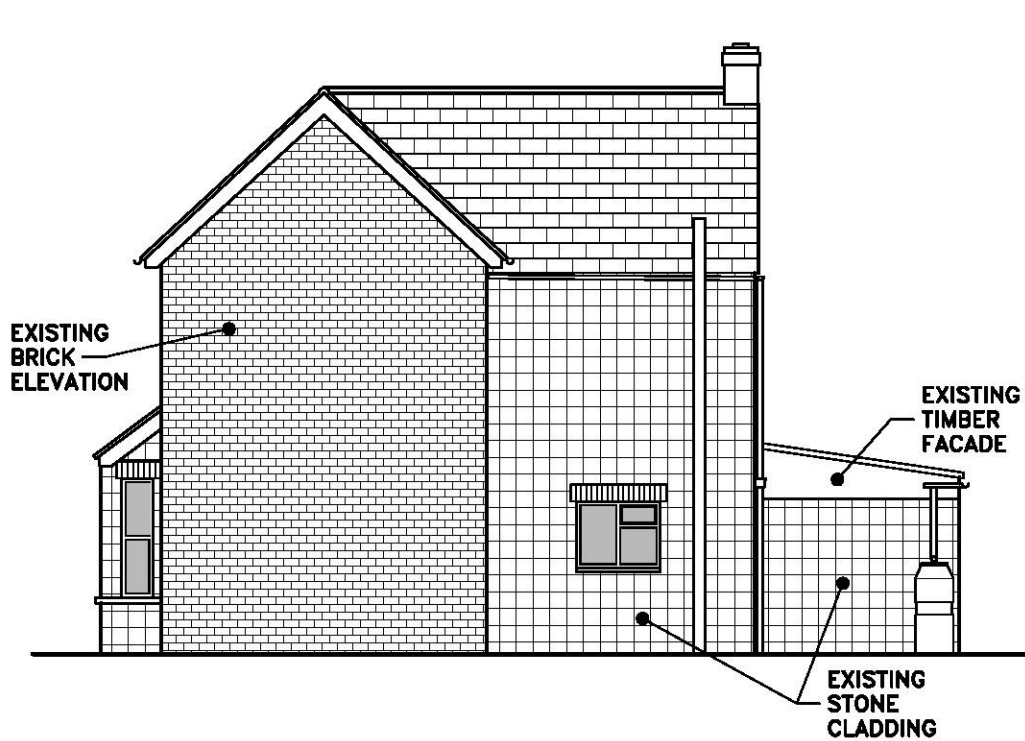


EXISTING SIDE ELEVATION - (NORTH)

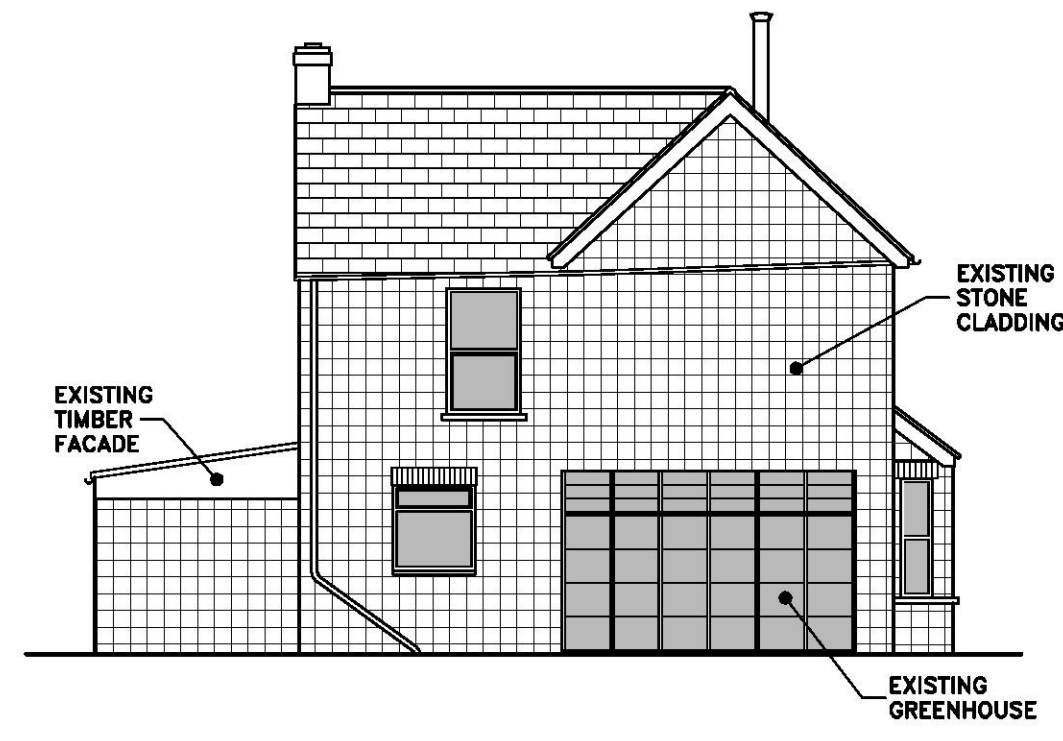


EXISTING SIDE ELEVATION - (SOUTH)

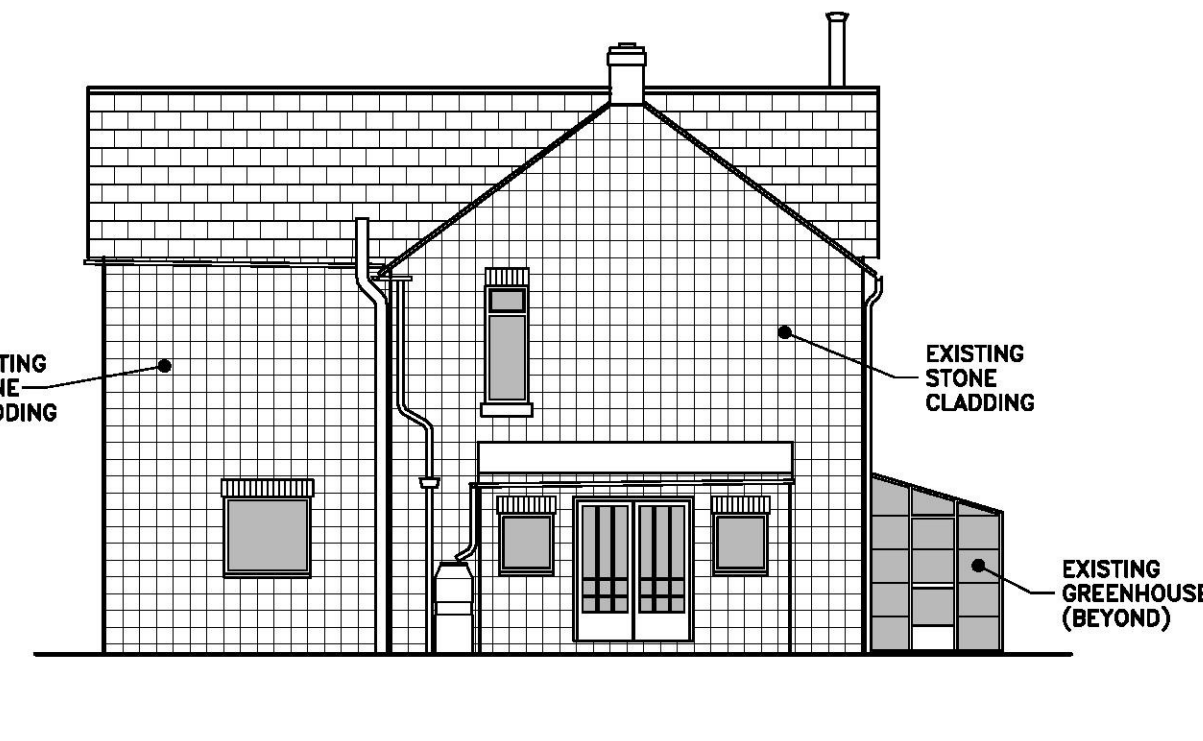


EXISTING REAR ELEVATION - (WEST)

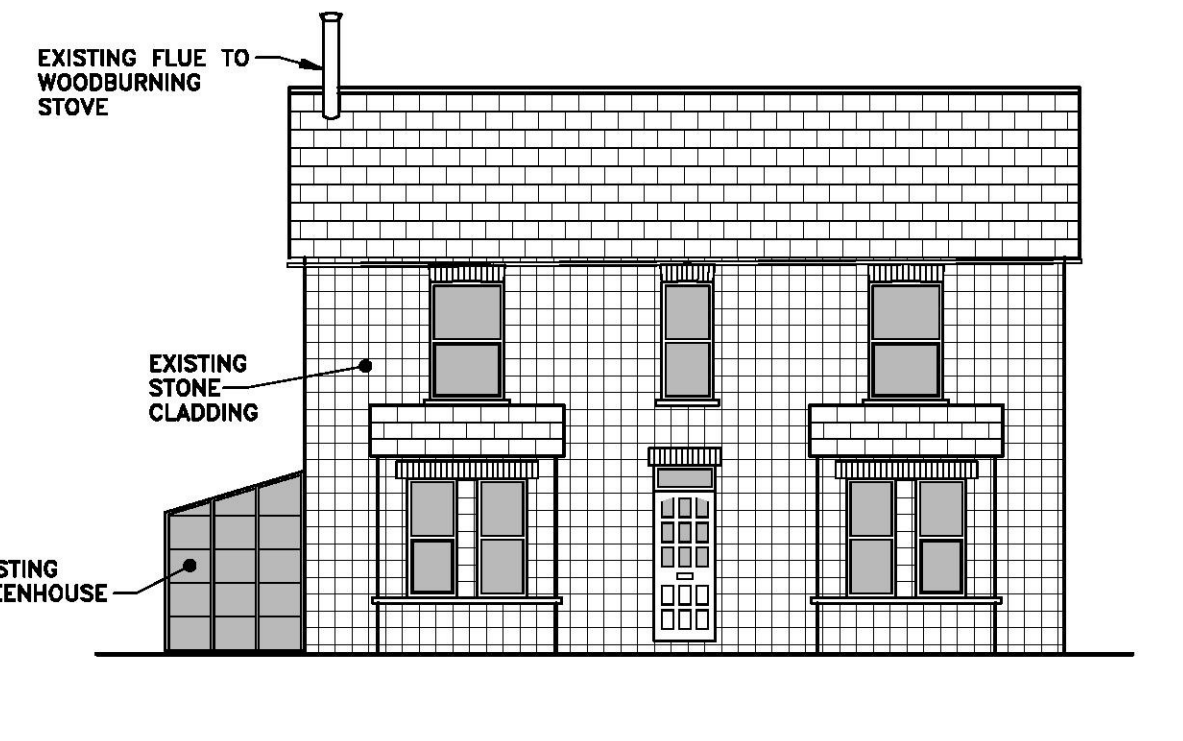


EXISTING FRONT ELEVATION - (EAST)

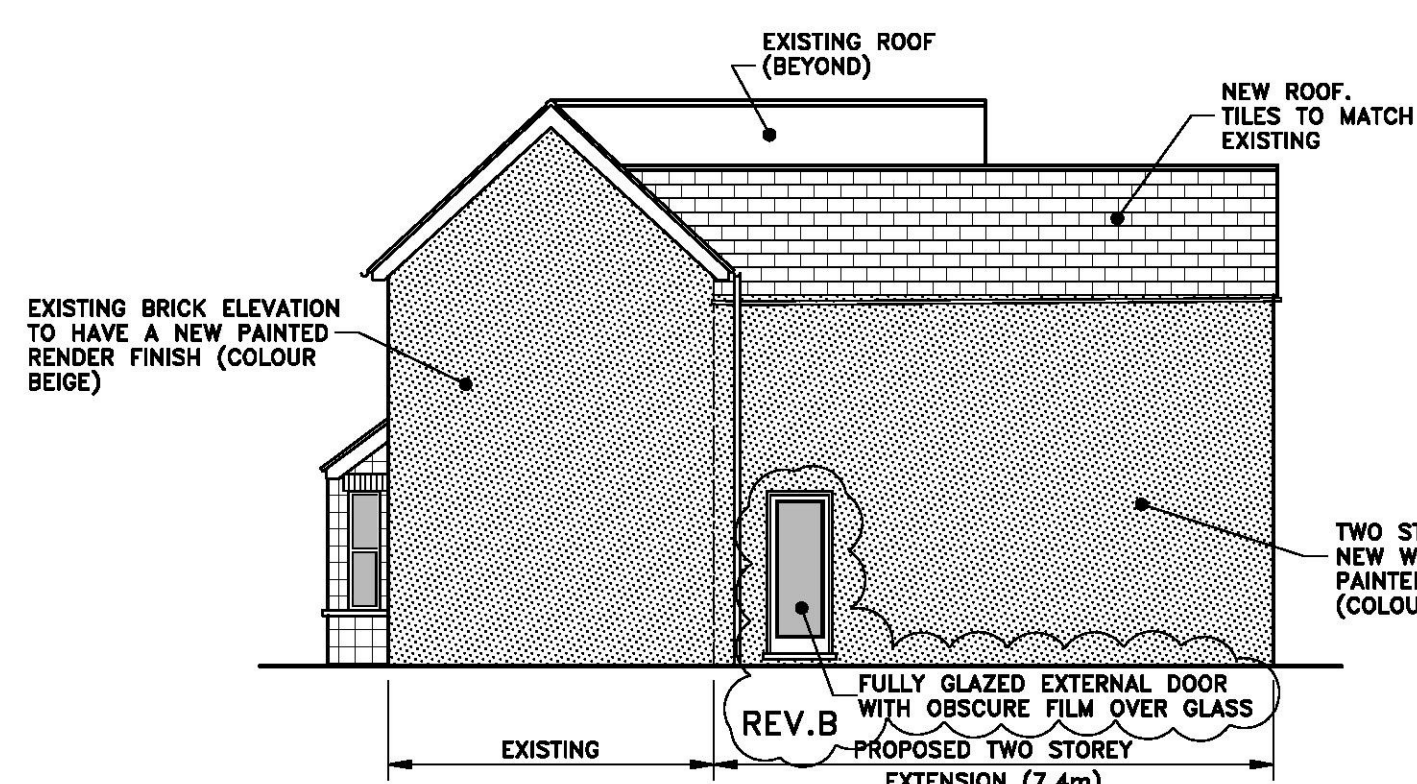


PROPOSED SIDE ELEVATION - (NORTH)

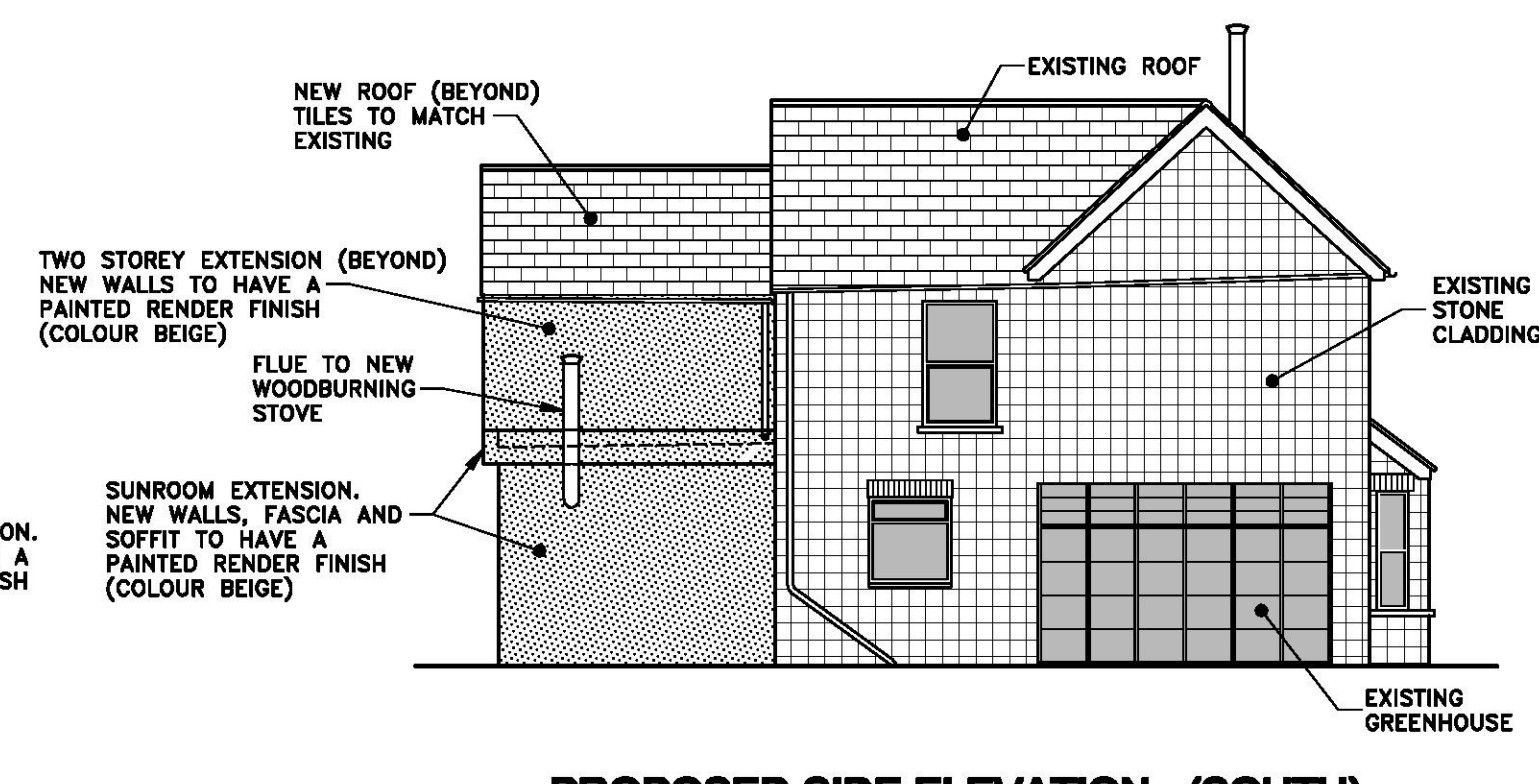


PROPOSED SIDE ELEVATION - (SOUTH)

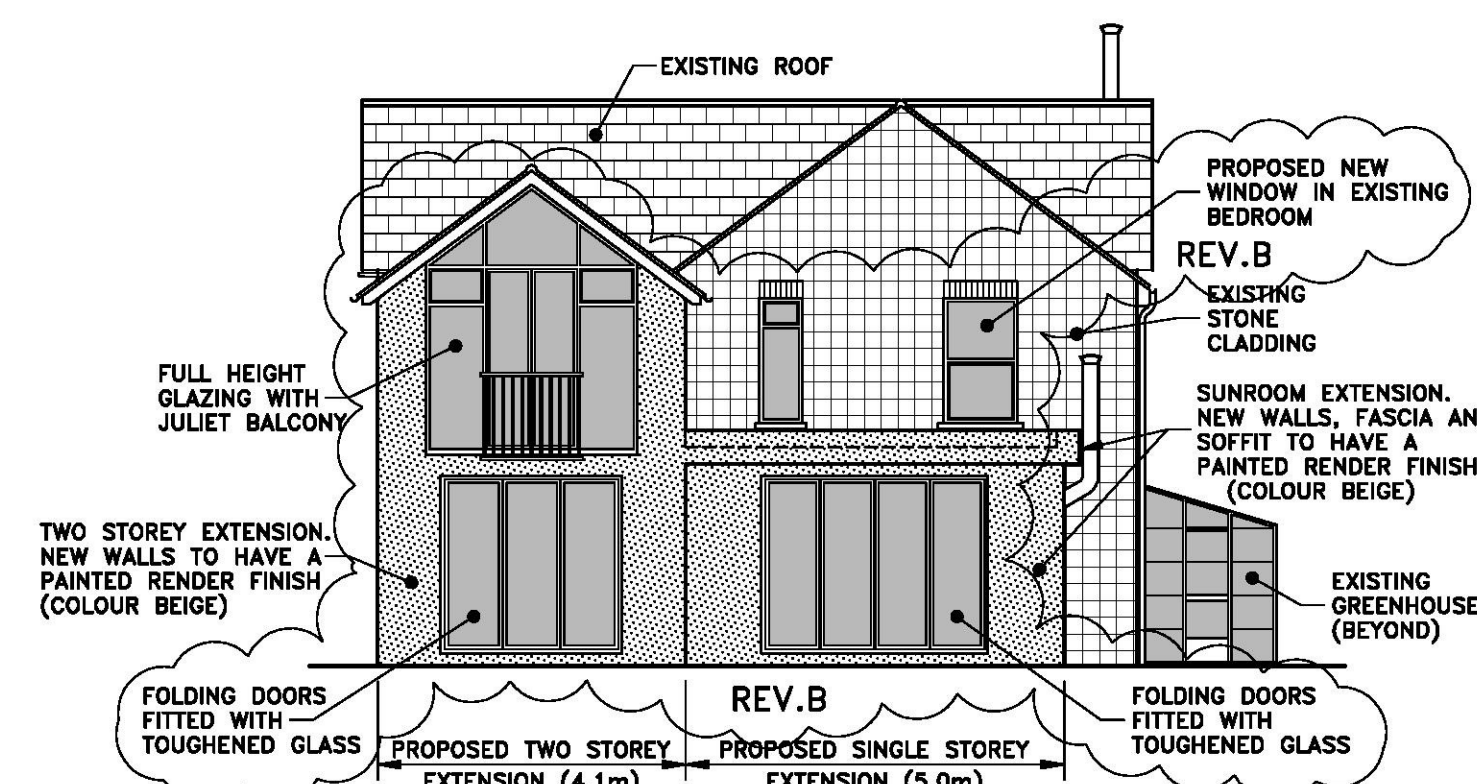


PROPOSED REAR ELEVATION - (WEST)

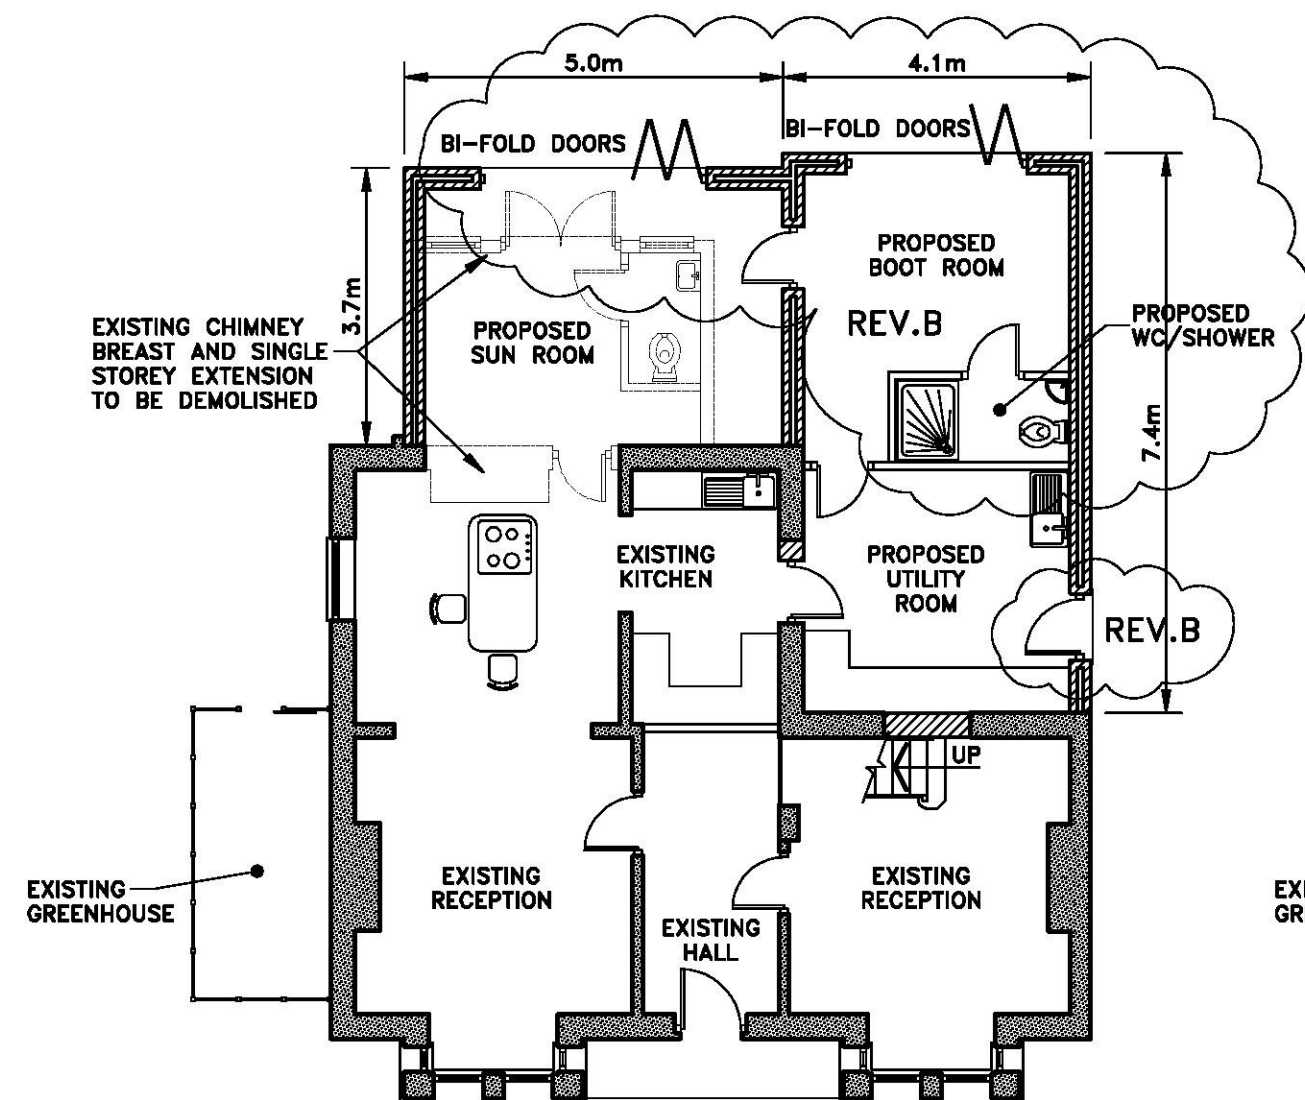

GROUND FLOOR PLAN - PROPOSED

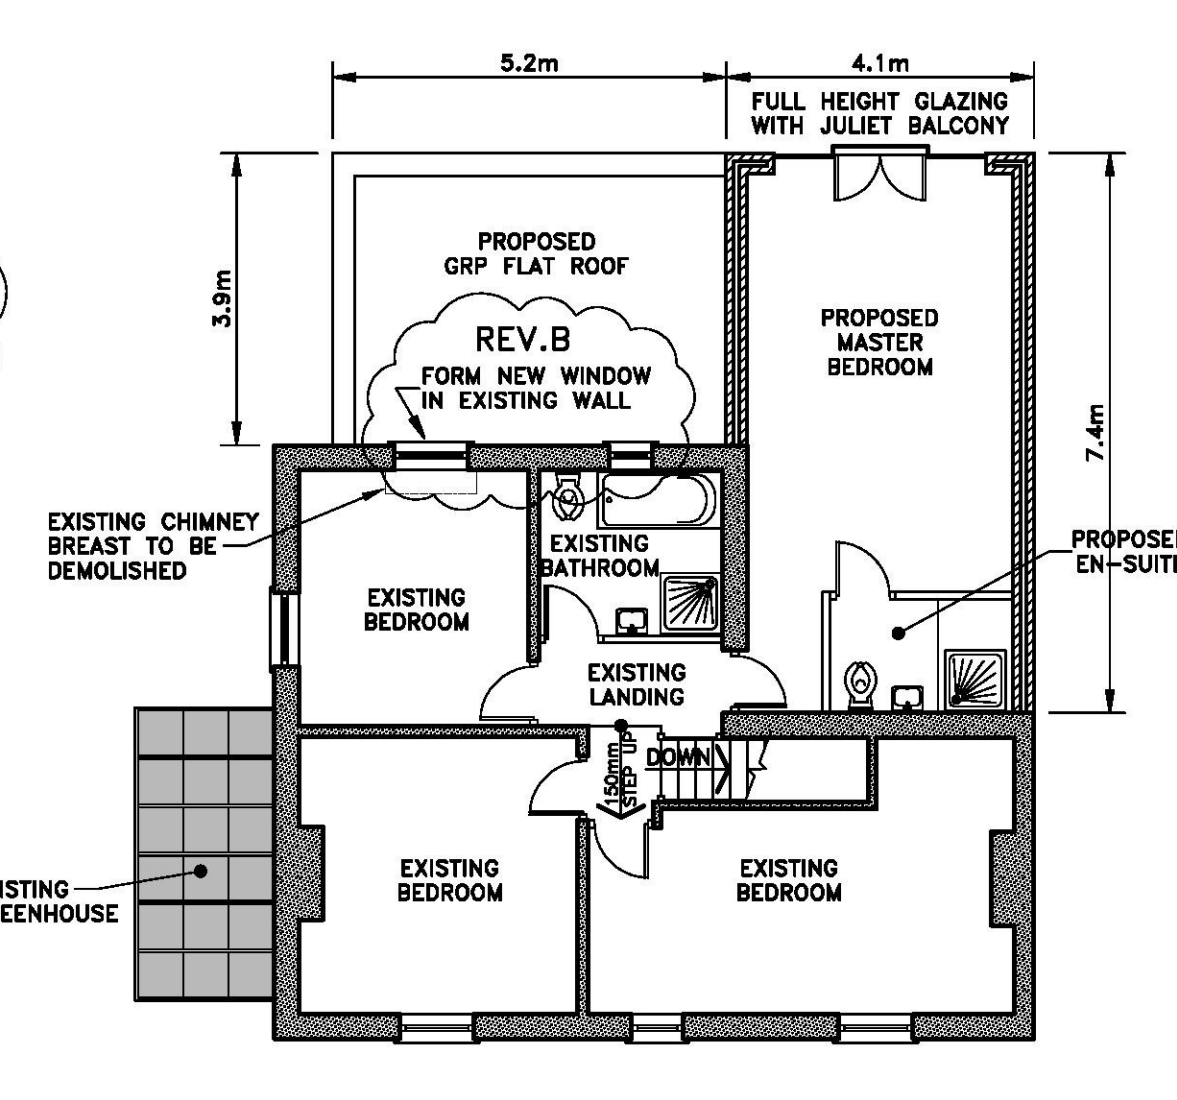


FIRST FLOOR PLAN - PROPOSED

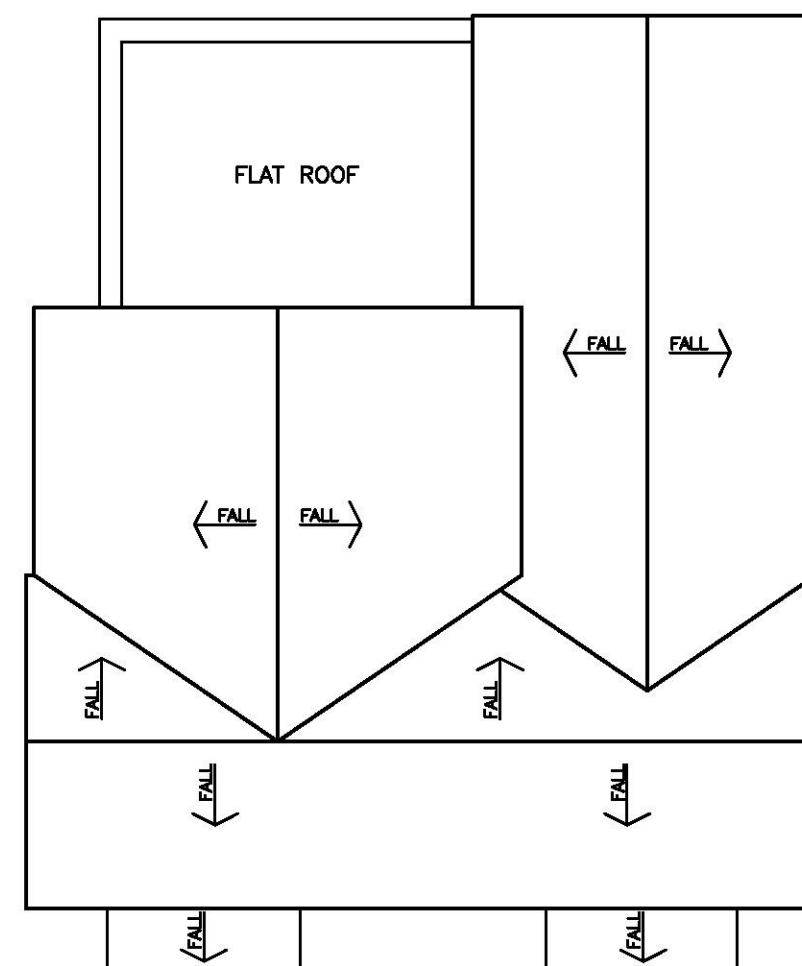


ROOF PLAN - PROPOSED


REVISION B
WEST ELEVATION
4. PANEL BI-FOLD SOLID OAK FRAMED DOUBLE GLAZED UNITS TO REPLACE PREVIOUSLY SPECIFIED WHITE UPVC UNITS TO PROPOSED SUN ROOM.
3. PANEL BI-FOLD SOLID OAK FRAMED DOUBLE GLAZED UNITS TO REPLACE PREVIOUSLY SPECIFIED WHITE FRAMED UPVC DOOR AND WINDOW TO PROPOSED MASTER BEDROOM NOW TO BE FORMED IN UPVC FRAMES - COLOUR OAK. EXISTING WHITE FRAMED UPVC BATHROOM WINDOW TO BE REPLACED WITH A NEW UNIT FORMED IN A UPVC FRAME - COLOUR OAK. A NEW WINDOW IN THE EXISTING SOUTH WEST BEDROOM IS TO BE FORMED IN A UPVC FRAME - COLOUR OAK.
NORTH ELEVATION
HALF GLAZED EXTERNAL DOOR WITH OBSCURE GLASS PREVIOUSLY SPECIFIED TO PROPOSED UTILITY ROOM TO NOW BE FULLY GLAZED IN A WHITE UPVC FRAME WITH OBSCURE FILM OVER GLASS.

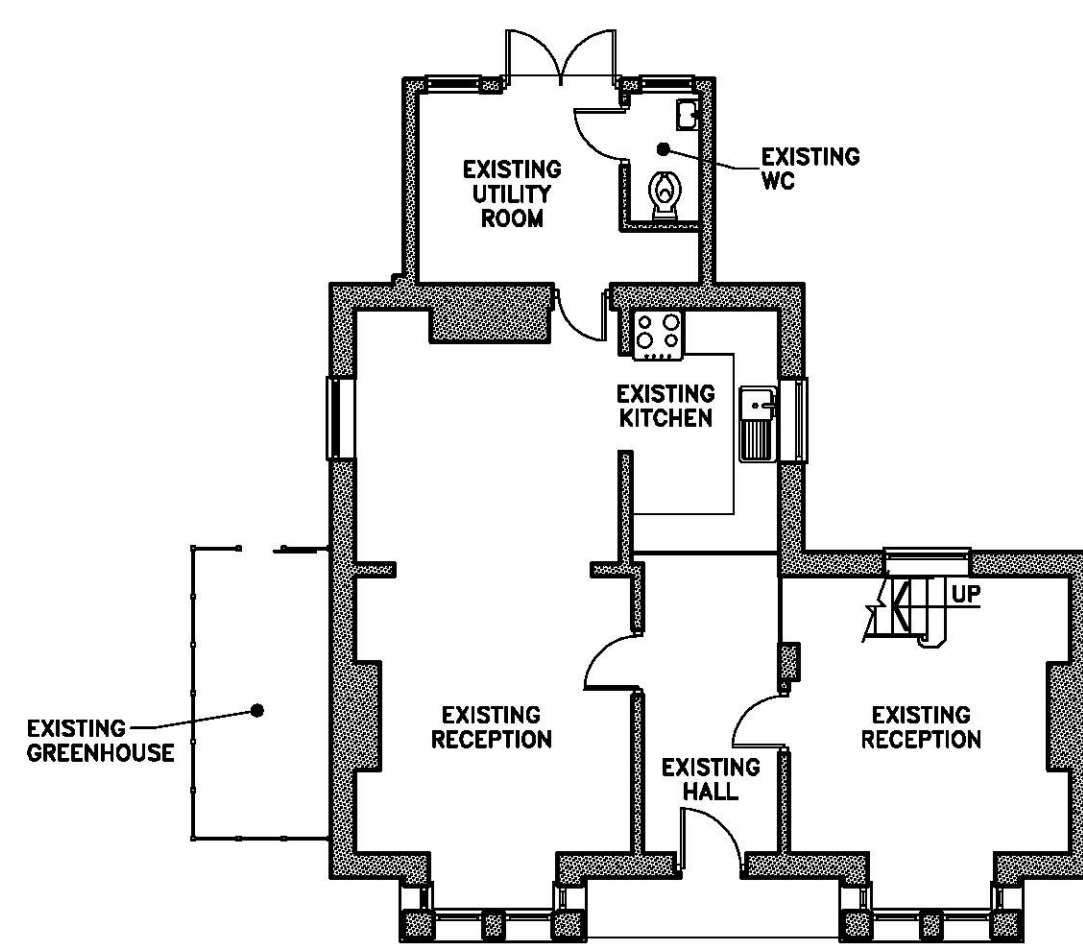


GROUND FLOOR PLAN - EXISTING

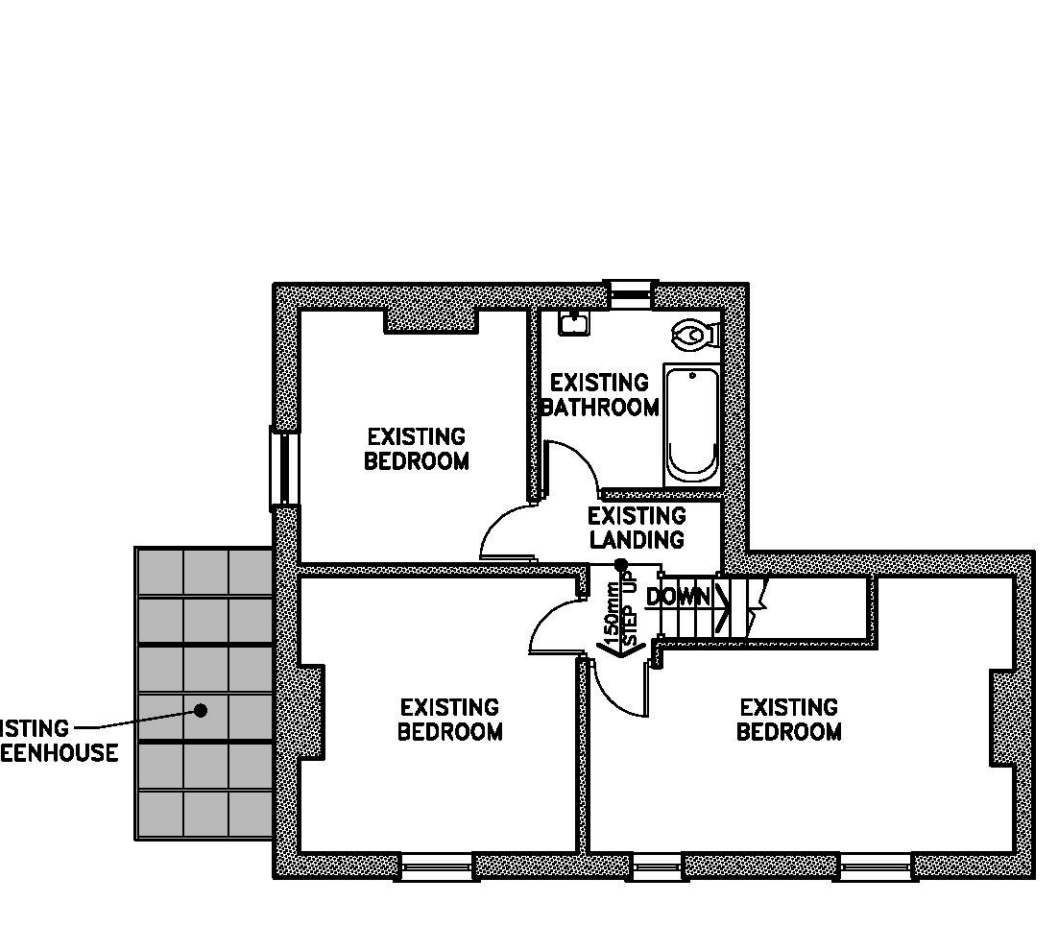

FIRST FLOOR PLAN - EXISTING

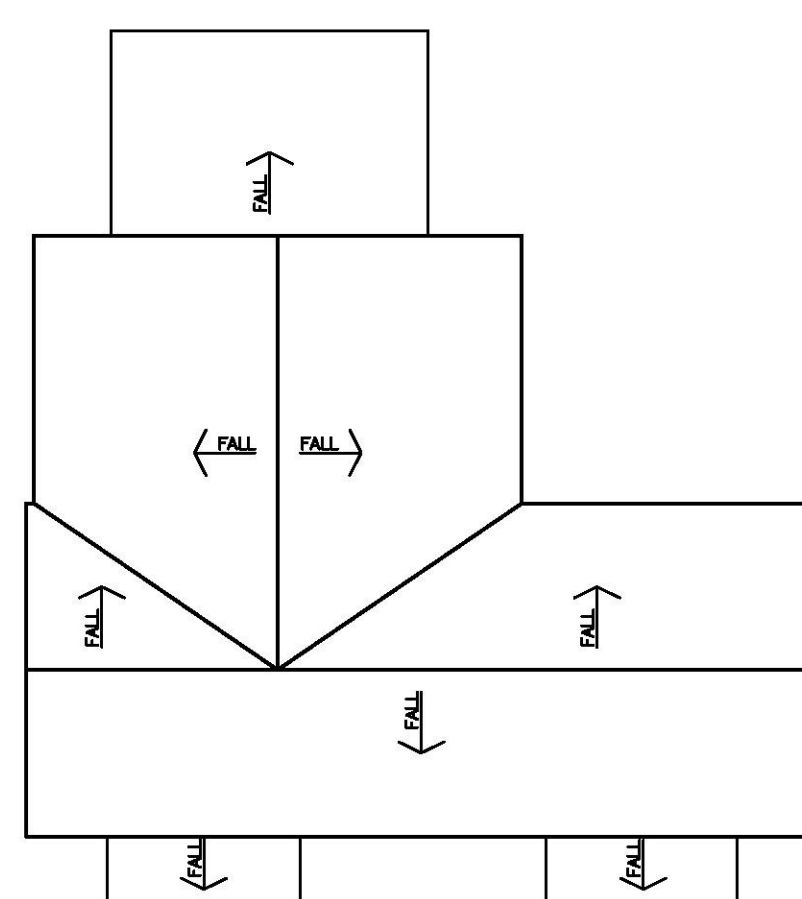

ROOF PLAN - EXISTING

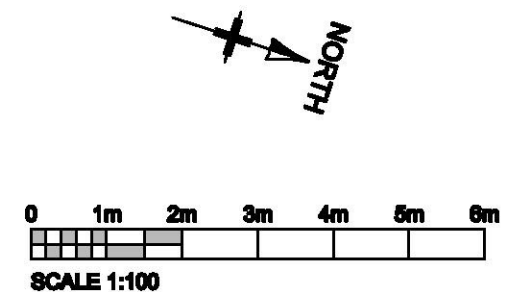

B	PROPOSED NORTH AND WEST ELEVATIONS AND PROPOSED GROUND AND FIRST FLOOR PLANS REVISED AS SHOWN. ISSUED TO LOCAL AUTHORITY FOR NON-MATERIAL AMENDMENT TO ALREADY GRANTED HOUSEHOLDER PLANNING PERMISSION	01.09.2017
A	ISSUED TO LOCAL AUTHORITY FOR HOUSEHOLDER PLANNING APPLICATION	21.06.2017
-	ISSUED TO LOCAL AUTHORITY FOR PRE-PLANNING ADVICE	05.05.2017
REV.	REVISION NOTES	DATE
CLIENT AND SITE ADDRESS Mr. & Mrs. P. LEWIS 'HILLCREST', 287 CANTERBURY ROAD DENSOLE KENT CT18 7BB		
PROJECT PROPOSED TWO STOREY SIDE/REAR EXTENSION, SINGLE STOREY REAR EXTENSION, AND DETACHED DOUBLE GARAGE		
DRAWING TITLE PLANS AND ELEVATIONS		
SHEET 1 OF 3		
SCALE	DATE	DRAWN BY
1:100 AT A1	FEBRUARY 2017	M.L.
DRAWING No.	REVISION	
2017/001/01	B	