


TRIPLE GLAZED WINDOWS
DOORS TO NORTH &
SOUTH ELEVATIONS
SURROUNDS OF 'TRICOYA'
WATERPROOF PARTICLE
BOARD. COLOUR SARK
GREEN

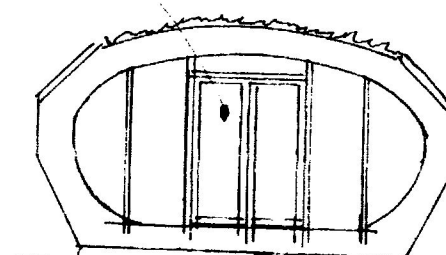

NORTH


BOUNDARY

EAST


EXISTING TREES 10-12 M. HEIGHT

DOTTED LINE
SHOWS RAMP
LEVEL

LONG HEAVY BROKEN LINES
SHOW GROUND LEVEL IM. W. OF FENCE

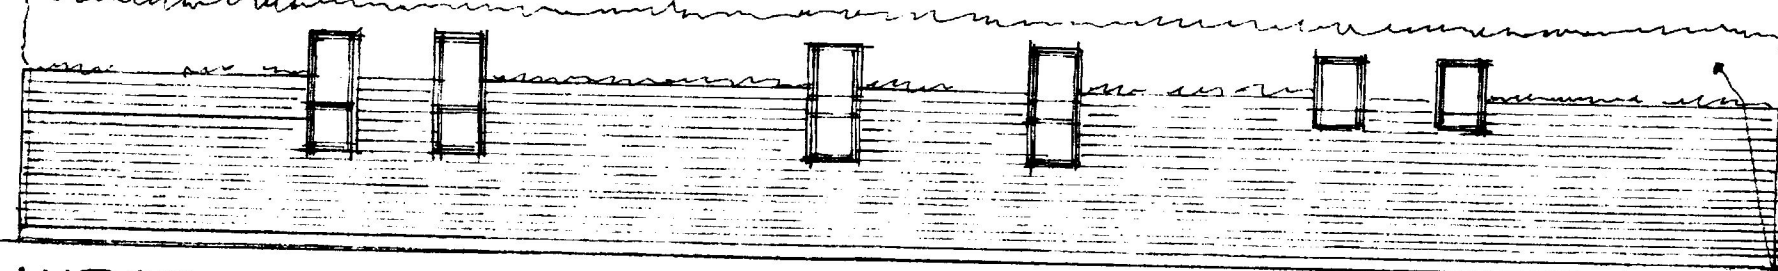

WEST

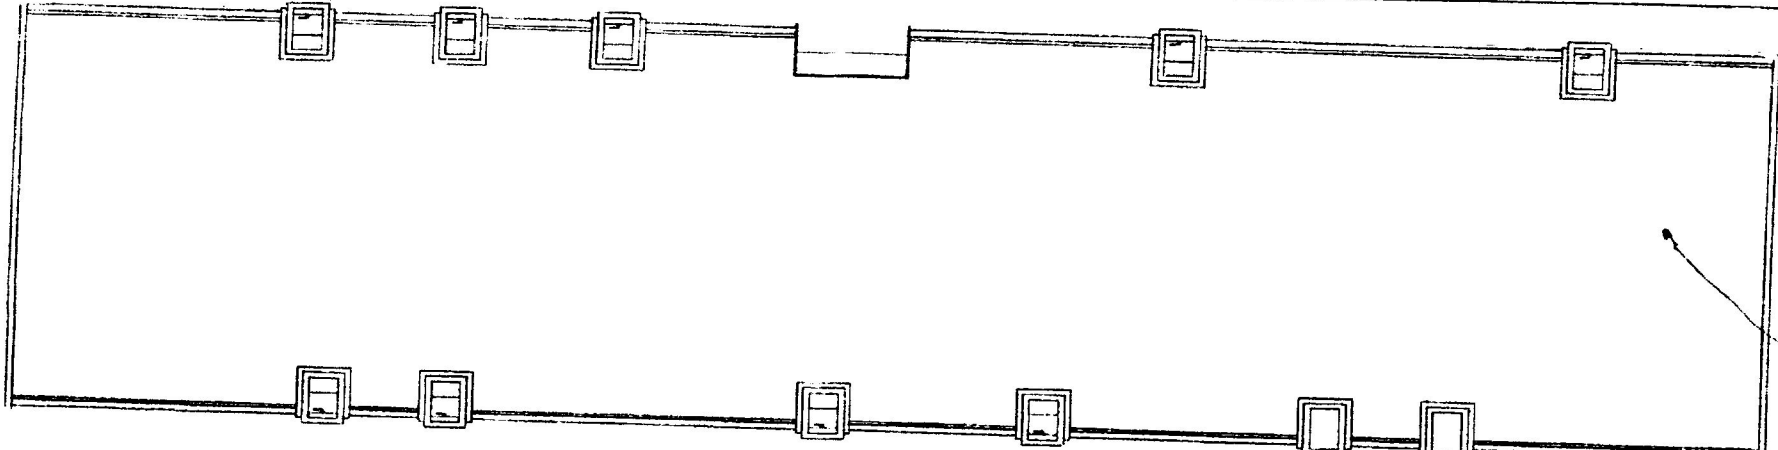

ROOF PLAN

SOUTH

CLADDING OF WESTERN RED CEDAR LEFT TO GO
A NATURAL GREY
TRIPLE GLAZED WINDOWS
GREEN ROOF SEDUM - ABOVE GUTTER HEIGHT

SAND SCHOOL (PART)
USED BY APPLICANTS ONLY

EX'G LEVEL
ABOVE DRCUM EX'G

EX'G TIMBER FENCE

28286

SPACE TO SET
DOWN DISABLED
VISITORS

DISABLED ACCESS AT 1:12 MAX.

LEVEL BELOW
FLOOR & SUB FLOOR
200.
FALL OF 200 FROM
POINT 'A'

FENCE

5574

2200

A + 450 ABOVE DATUM
EX'G

S. BIRCH

BOUNDARY

FIELD MAPLE

LARCH

BEECH

ASH

B

+ 350
ABOVE
DATUM
EX'G

HORNBEAM

SYCAMORE

FIR

C

DATUM

FIELD MAPLE

S. BIRCH

HOLLY

THORN

D

MAPLE

HORNBEAM

MAPLE

GROUND FLOOR

0 1 2 3 4 5 6 7 8 9 10
SCALE AT 1:100 IN METRES

ELECTRICAL DISTRIBUTION
POLE

EX'G LANE
WIDTH
2700

2100 SMALL
TREES REMOVED

OVERHEAD
ELECTRICAL
SUPPLY
CABLE
AT A WID.
OF 6000
ABOVE
GROUND

90-100M SIGHT
LINE TO EAST

MISLING LANE

60M SIGHT LINE
TO WEST

2700

2700

FENCE NOT TO
EXCEED 1050 IN
HEIGHT FROM POINT
OF VISION

VERGE

VERGE

5000

5000

E
+ 350 ABOVE DATUM

HAZEL

HAZEL

HAZEL

HAZEL

HAZEL

HAZEL

MAPLE

MAPLE

MAPLE

MAPLE

BLOCK PLAN 1:500

HOLIDAY UNIT

SANDSCHOOL

AMERICAN
BARN

GREATFIELD
FARMHOUSE

MISLING LANE

OAKFIELD

OUTBUILDINGS
OF OAKFIELD

OUTBUILDING
OF OAKFIELD

NEW AREAS OF DRIVE, TURN-
ING SPACE, PARKING & PED-
ESTRIAN WALKWAYS

THE WHOLE TO BE SET OUT
WITH AN 'ORGANIC FORM' TO
CONTAIN A 'HAMMERHEAD'
SHAPE TO ALLOW TURNING
BUT NOT TO EXPRESS THIS
VISUALLY ALIEN SHAPE.

GENERALLY SHINGLE FINISH
SET IN FROM ADJACENT GRASS
SURFACES.
AREA WITHIN 2M OF LANE
TO BE FINISHED WITH A HARD
SURFACE IF REQUIRED BY
PLANNING AUTHORITY

A HARD SURFACE TO BE
PROVIDED WHERE SHOWN TO
ALLOW WHEEL CHAIR ACCESS
TO VEHICLES

A RAMP AT 1:12 TO BE PRO-
VIDED FROM VEHICLE DROP
OFF POINT TO FRONT DOOR
ON TIMBER DECKING OF MIN.
1000 WIDTH WITH PROTECT-
ION TO EDGES

BUILDING DESIGNED & PRODUCED
BY 'GREEN UNIT'
CHISELHAMPTON OXFORD
OX 44 7XD

ARCHITECTURE IN CONTEXT

by NICHOLAS BLAKE BSc
Hackington Hollow Leycroft Close
Canterbury Kent CT2 7LB
01227 763835

TITLE:
FLOOR PLANS
ELEVATIONS
BLOCK PLAN

JOB:
ERECTION OF HOLIDAY UNIT
GREATFIELD FARM
MISLING LANE
STELING NUNNS, CANTERBURY
KENT CT 4 6DE

FOR:
MR & MRS M. CASTLE

DATE:
AUG '17

DRG. NO:
1716/02

SCALE:
1:100
1:500