



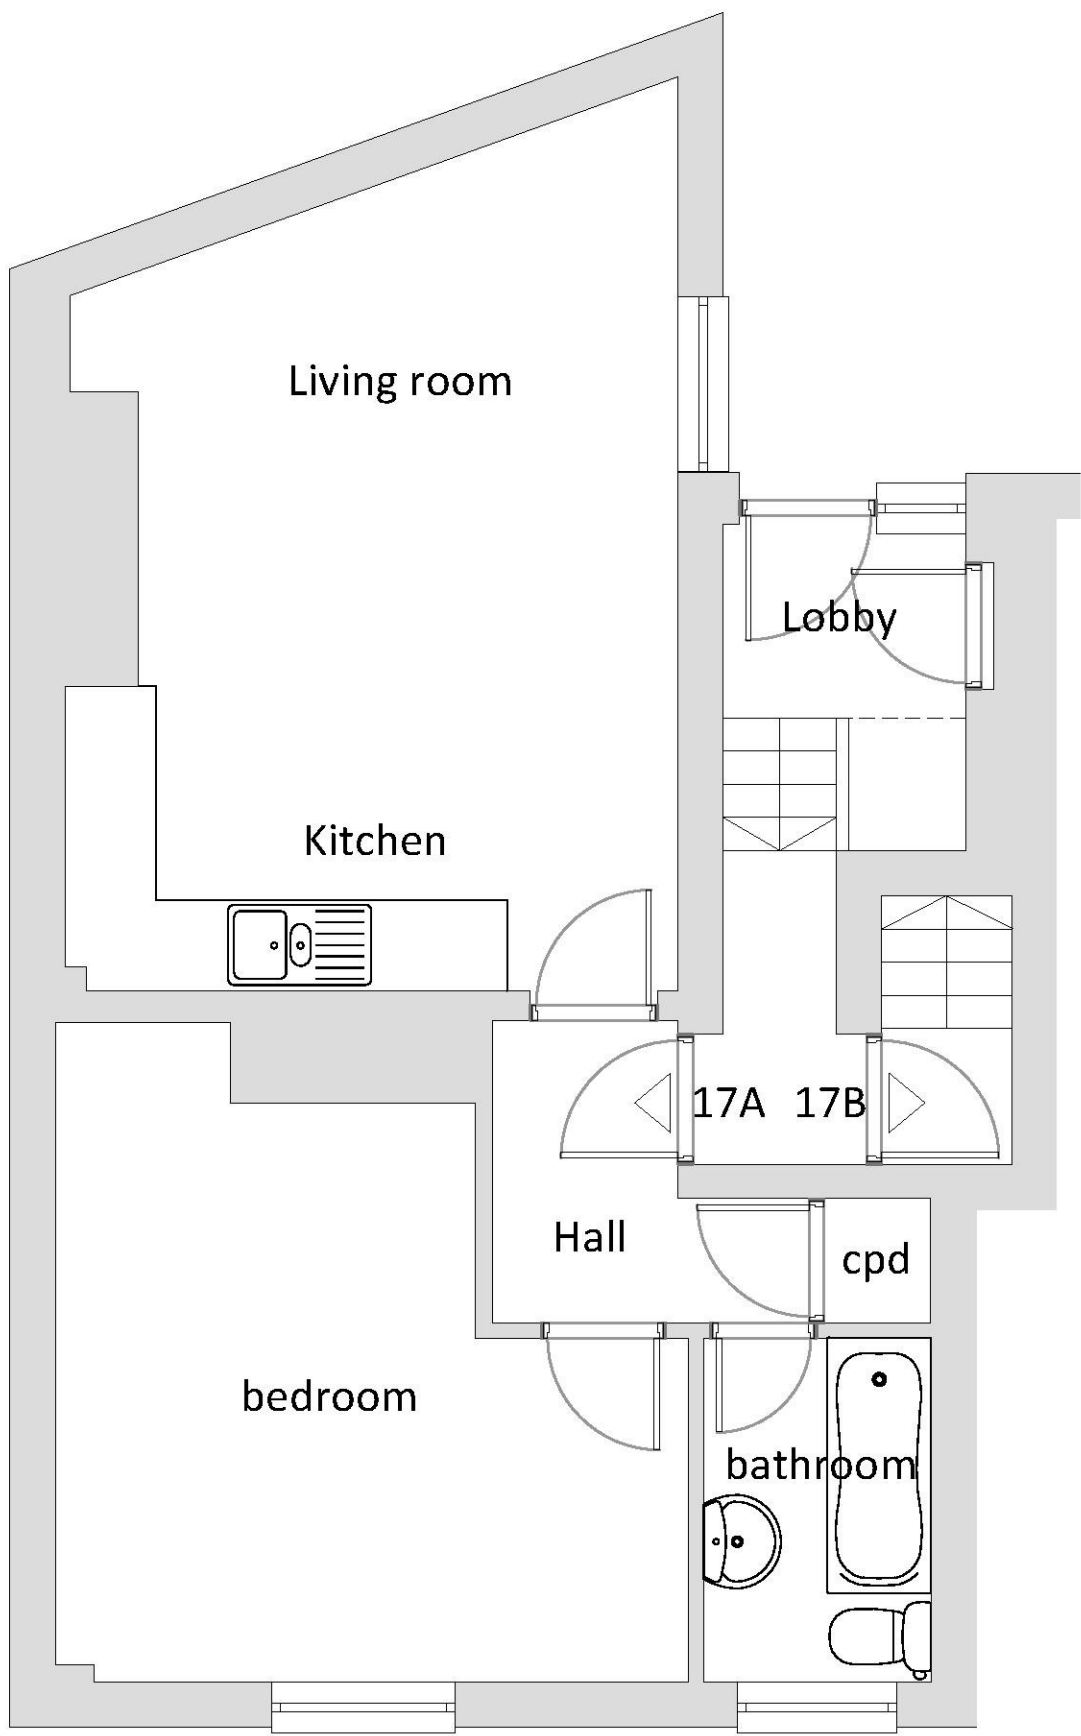


Existing First Floor Plan- Flat 17A
Scale: 1:50

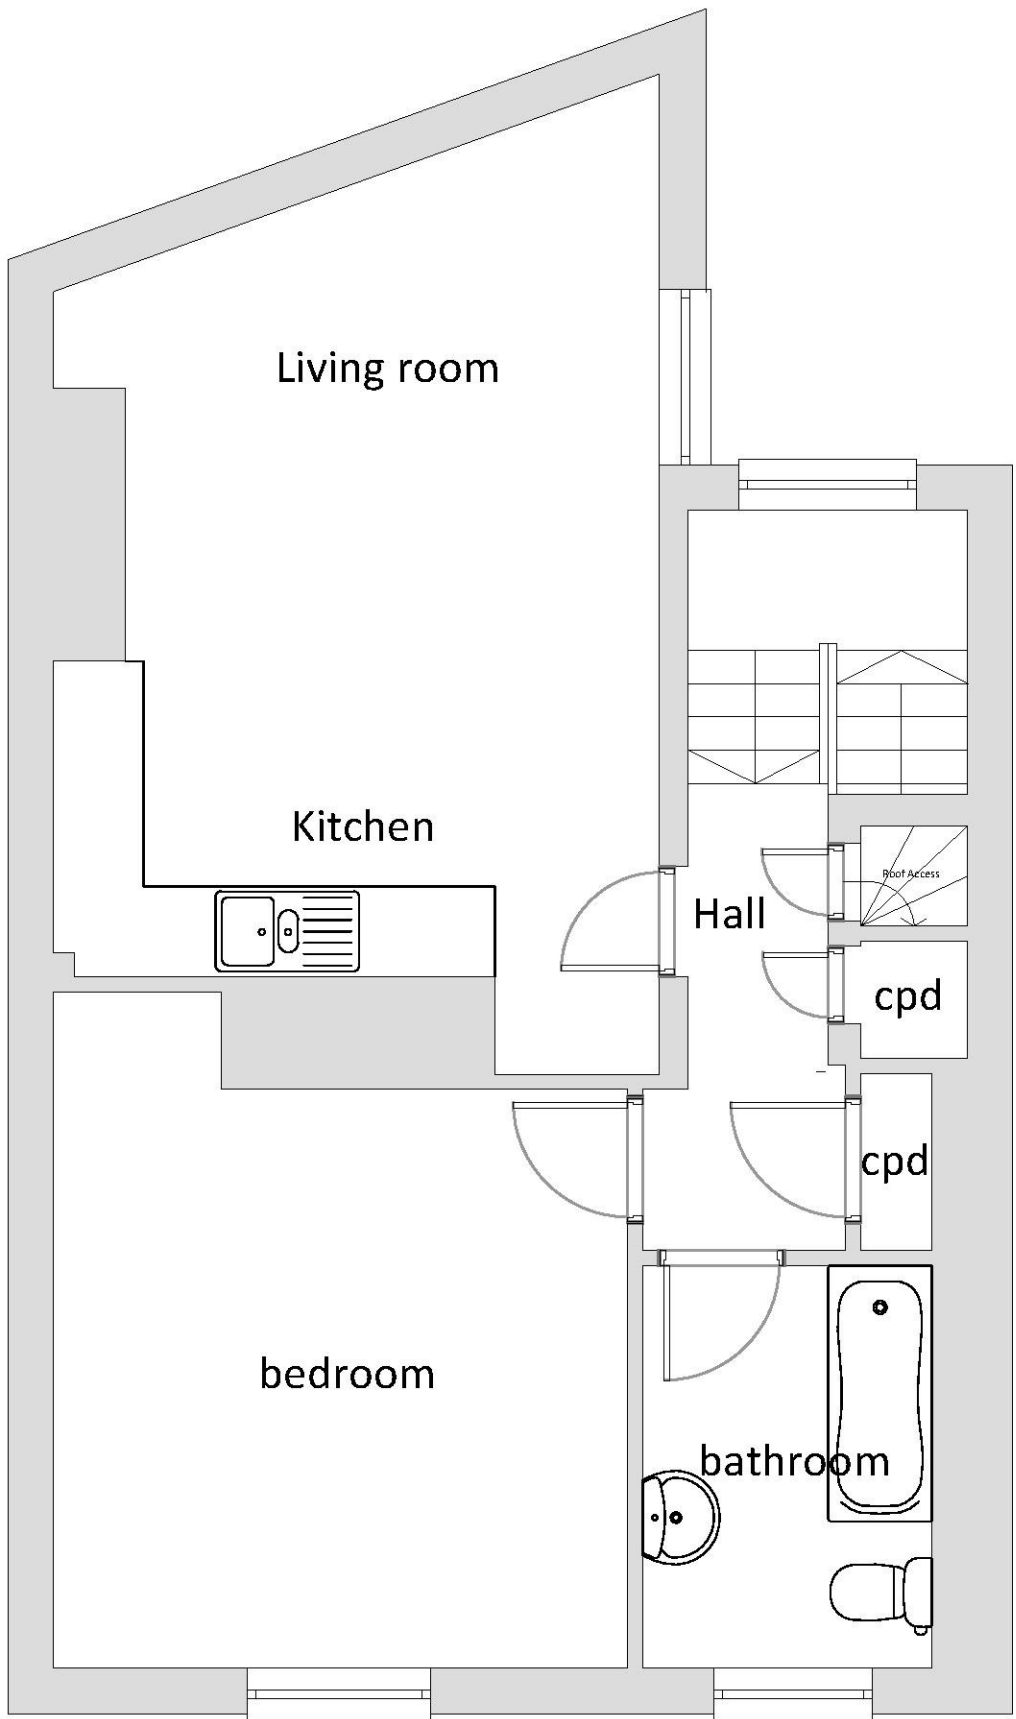

Existing Second Floor Plan-Flat 17B
Scale: 1:50

Notes:
Do not scale.
Report all errors, omissions and discrepancies.
Verify all dimensions on site before commencing any work or preparing specialist drawings.
All materials, components and workmanship are to comply with the relevant British Standards, Codes of Practice and appropriate manufacturers recommendations.
This drawing and design are copyright of Martello Building Consultancy.

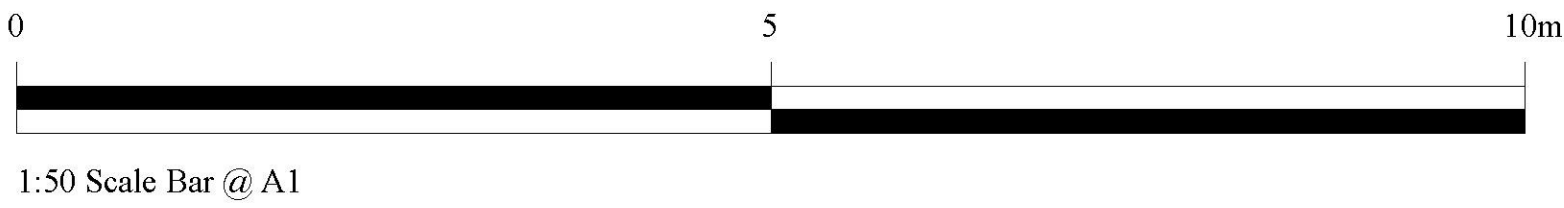

Client:
Creative Foundation
The Quater house
Mill Bay
Folkestone
Kent

Drawing title:
17 Old High Street,Folkestone,kent
Location Plan

Date: July 2017	Scale: 1:1250,1:200 @ A1	Revision: -	Drawing Number: 2528-03
--------------------	-----------------------------	----------------	----------------------------

Rev.	Date	Description
		Studio 9 2 South Street Folkestone Kent CT20 1RW info@martellobc.co.uk

Martello
Architecture | Surveying | Cost Consultants