





Front Elevation-Existing- Unchanged

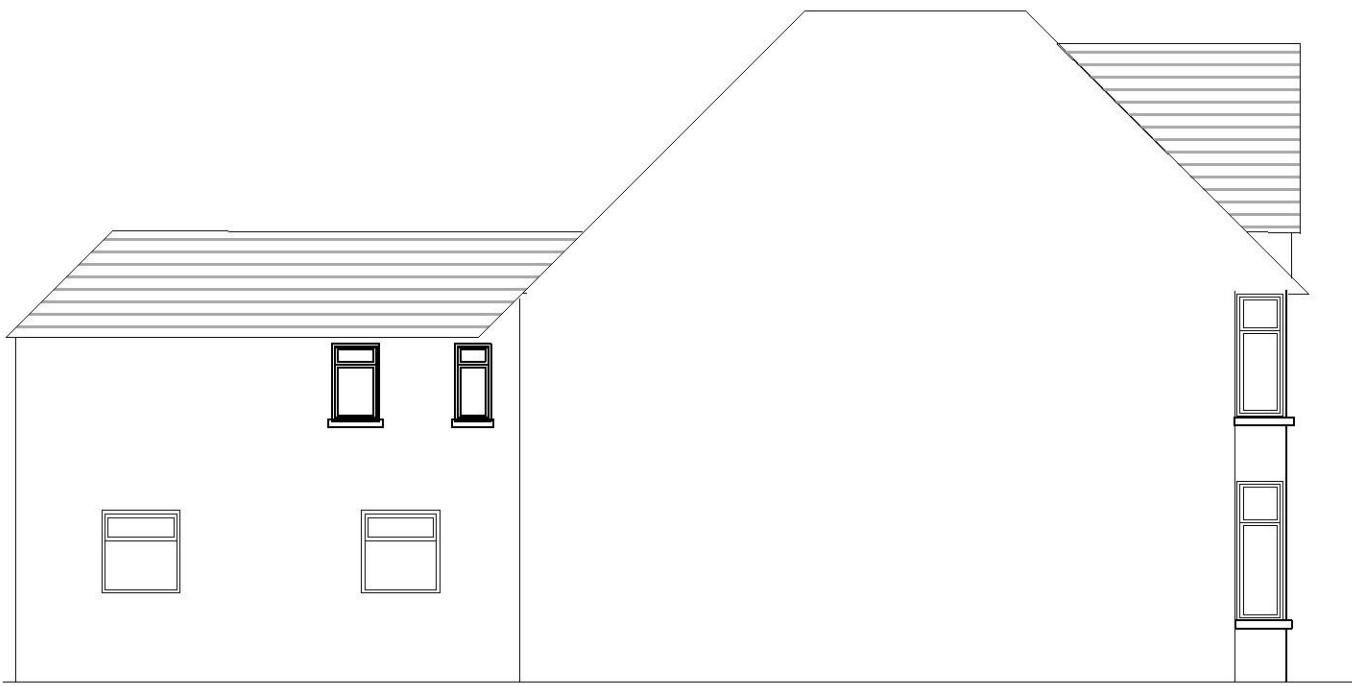

Flank Elevation-Existing

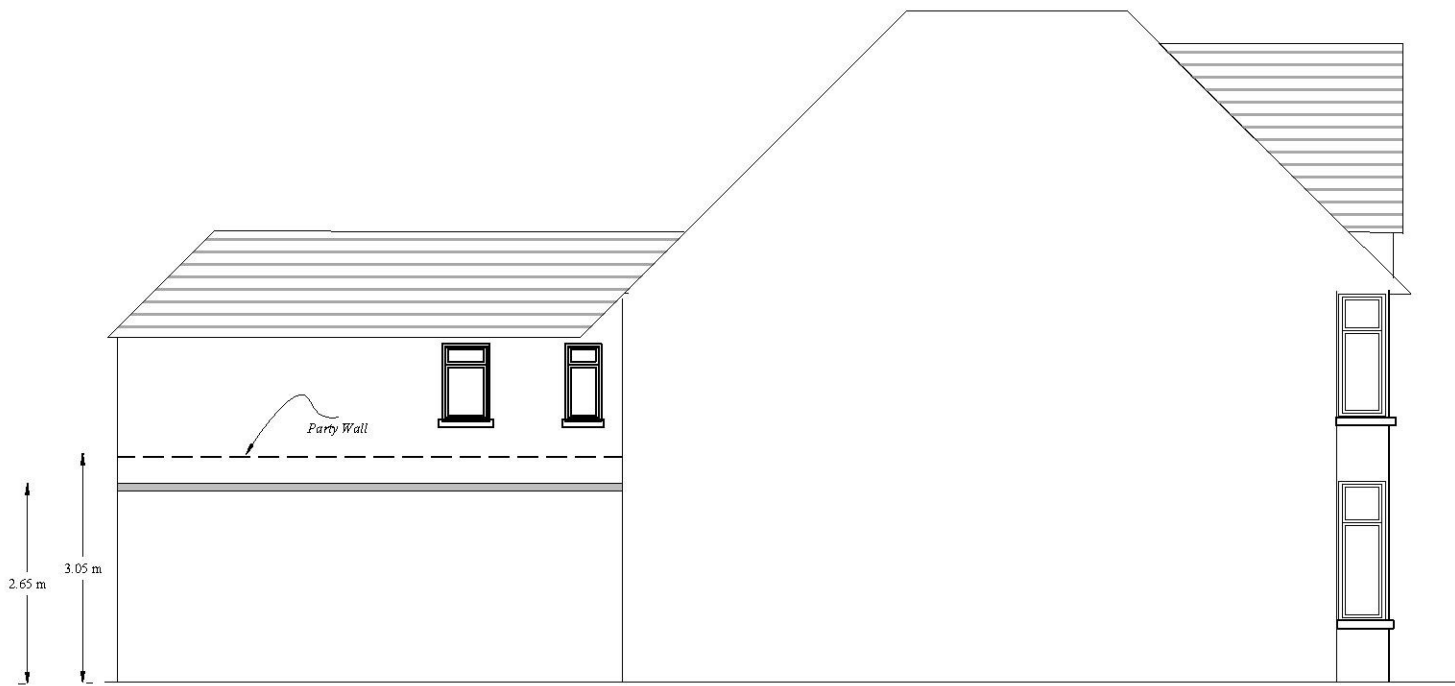


Flank Elevation-proposed




Rear Elevation-Existing




Rear Elevation-Proposed

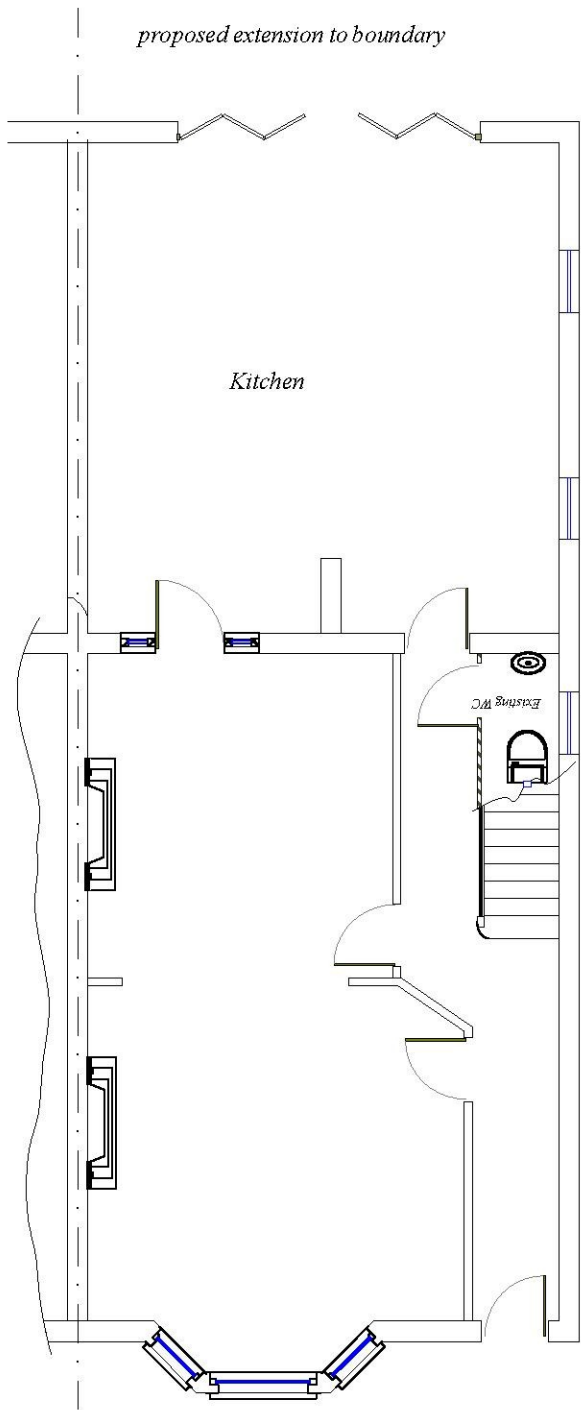

Ground Floor Plan-Proposed

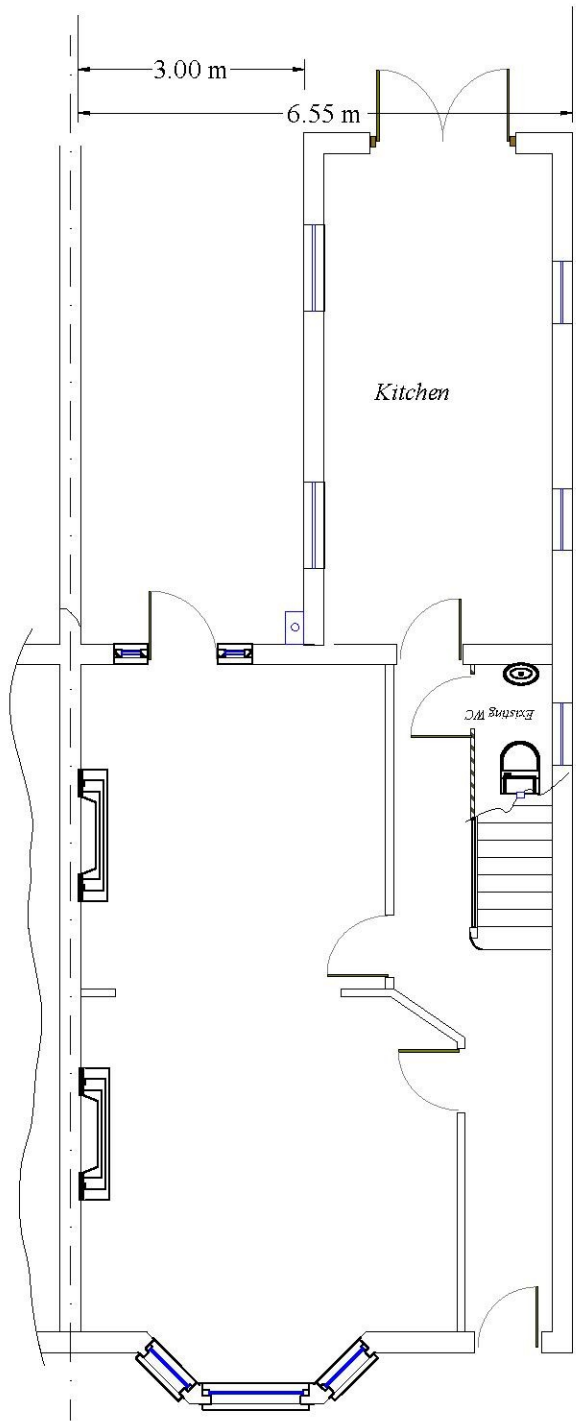

Ground Floor Plan-Existing

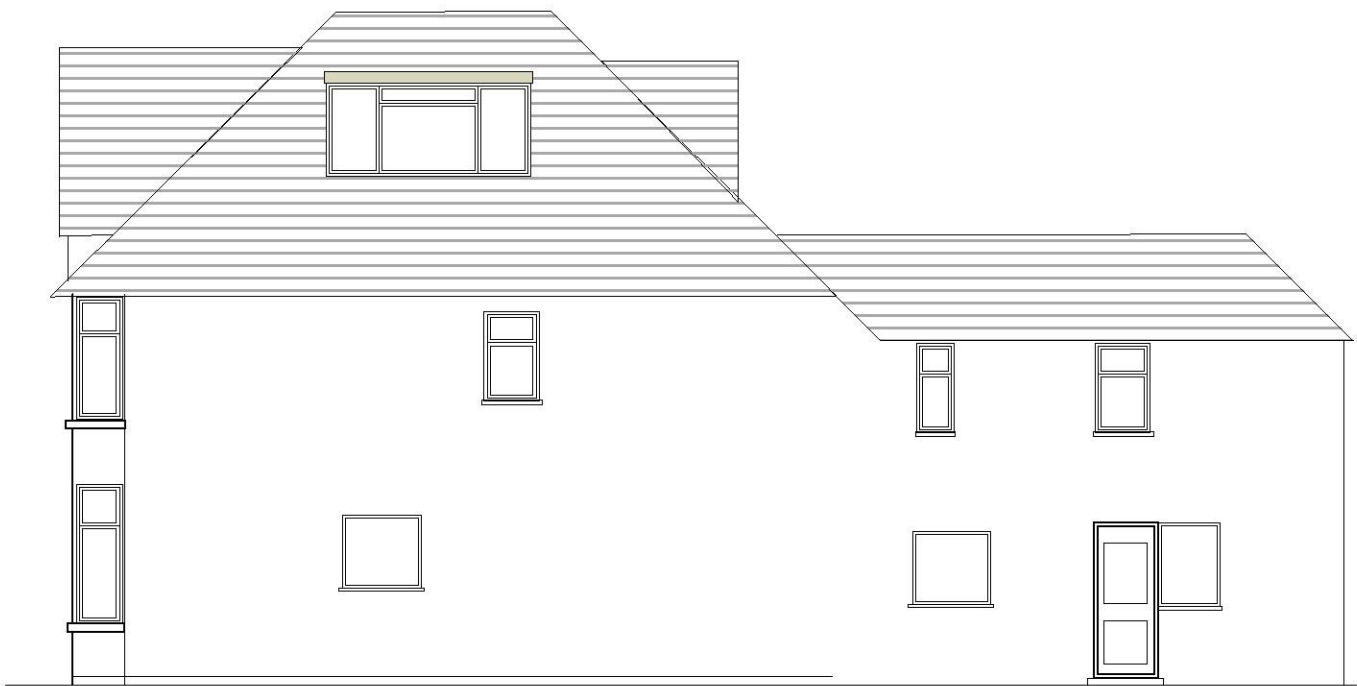

Flank Elevation-Existing Unchanged

A1 Associates 21 Seabrook Road Hythe Kent CT21 5LX 01303 262530 07740305036			
TITLE Proposed alterations at 2 wear bay Road-Folkestone			
SIZE A2	1/09/07	DWG NO Drg. No A/02/P	REV
SCALE 1/100	SHEET		