
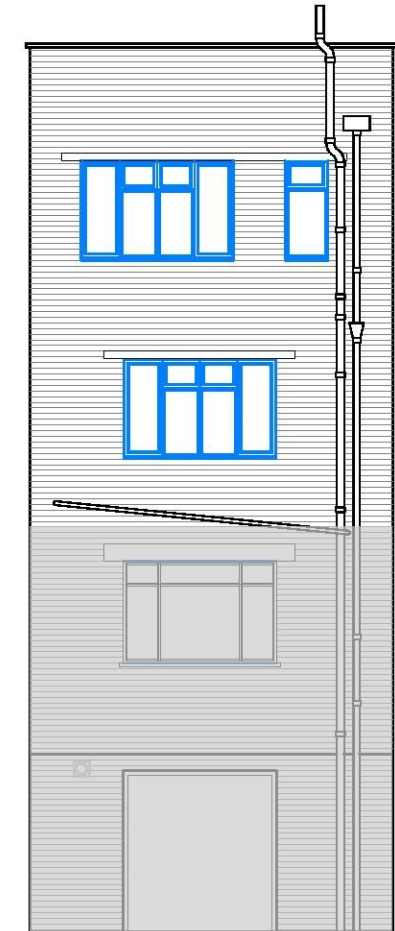


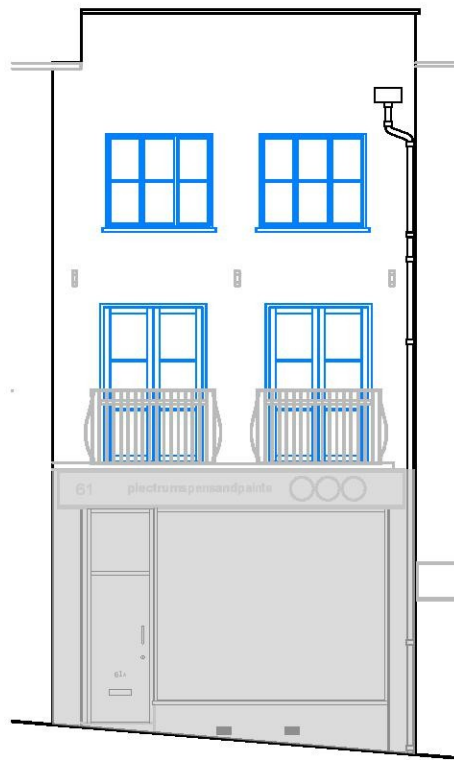

1 Existing Front Elevation
1:100

1 Proposed Front Elevation
1:100

3 Existing Rear Elevation
1:100

4 Proposed Rear Elevation
1:100

Notes:
Do not scale.
Report all errors, omissions and discrepancies.
Verify all dimensions on site before commencing any work or preparing specialist drawings.
All materials, components and workmanship are to comply with the relevant British Standards, Codes of Practice and appropriate manufacturers recommendations.
This drawing and design are copyright of Martello Building Consultancy.

Client:
Creative Foundation
Quarterhouse
Mill Bay
Folkestone
Kent

Drawing title:
Existing Front and Rear Elevations
61A Old High St - Folkestone - Kent

Date: September 2017	Scale: 1:50 @ A3	Revision: -	Drawing Number: 2566 - 03
--------------------------------	----------------------------	-----------------------	-------------------------------------

Rev.	Date.	Description.
 Studio 9 2 South Street Folkestone Kent CT20 1RW info@martellobc.co.uk		