


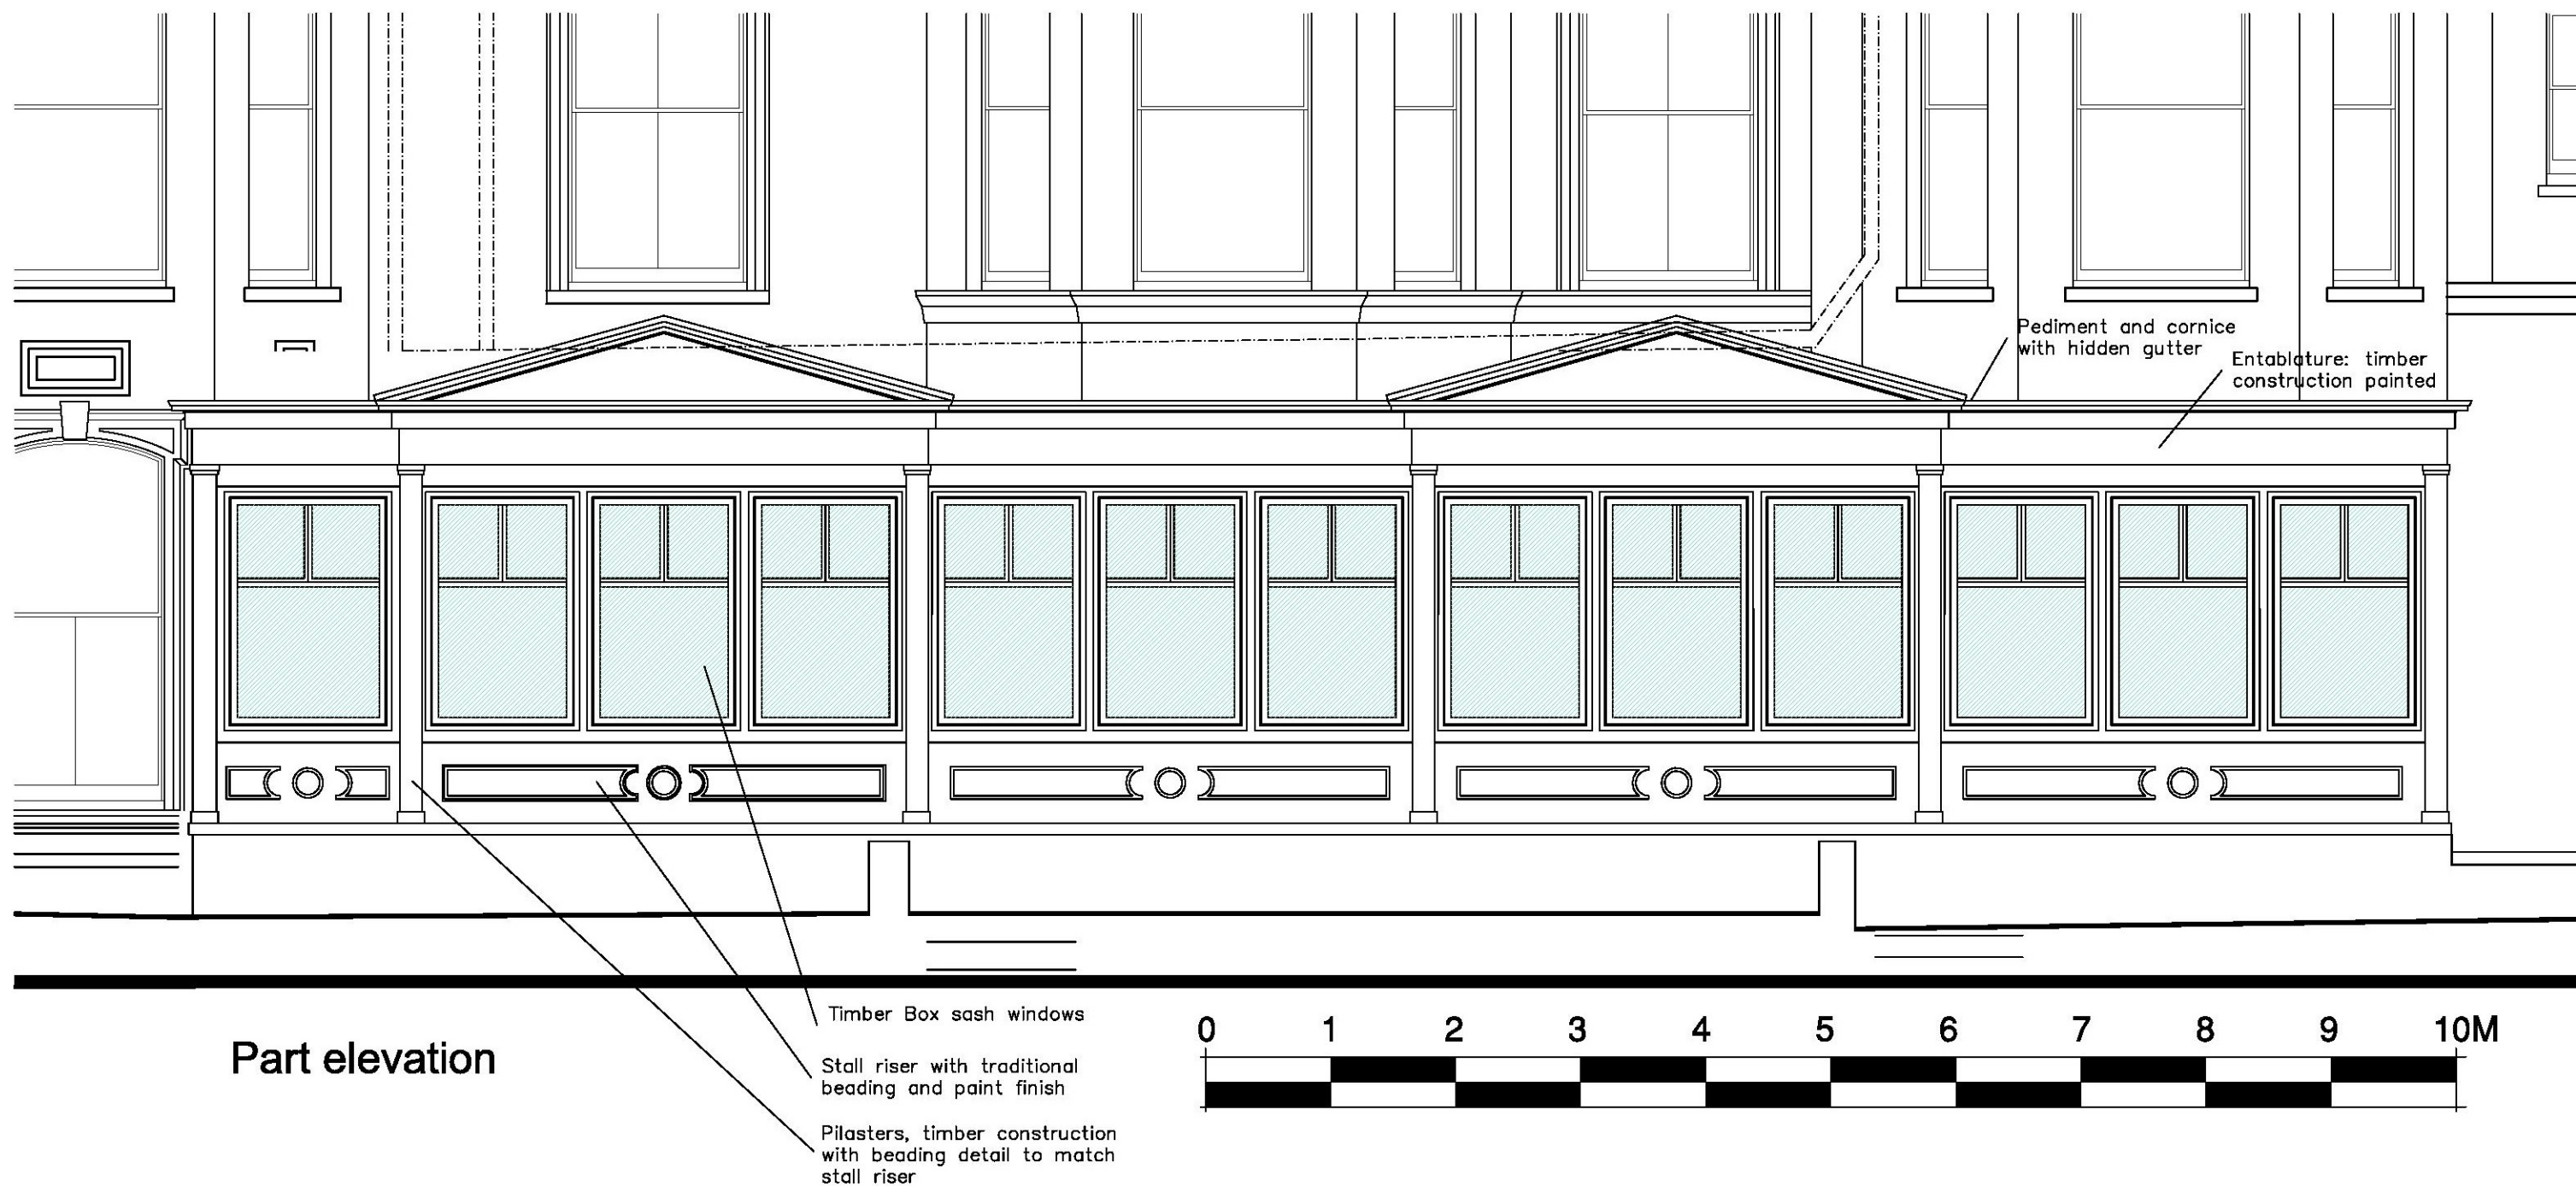

Revisions:
A: revised following comments from conservation officer

UNA

UN ARCHITECTS
77 Oakhill Road
Putney, London SW15 2QJ
Telephone 0208 871 1703
Mobile 07864 730377
e-mail info@unarchitects.co.uk
Chartered Architects

Client Clifton Hotel

Project Clifton Hotel
Folkestone
CT20 2EB

Title Proposed extension to
West elevation:
Restaurant extension

Scale 1:50(A3) COPYRIGHT ©

Drawn by GN Date 03/03/17

Job number Drawing No
551(ext) 112A

For Planning