


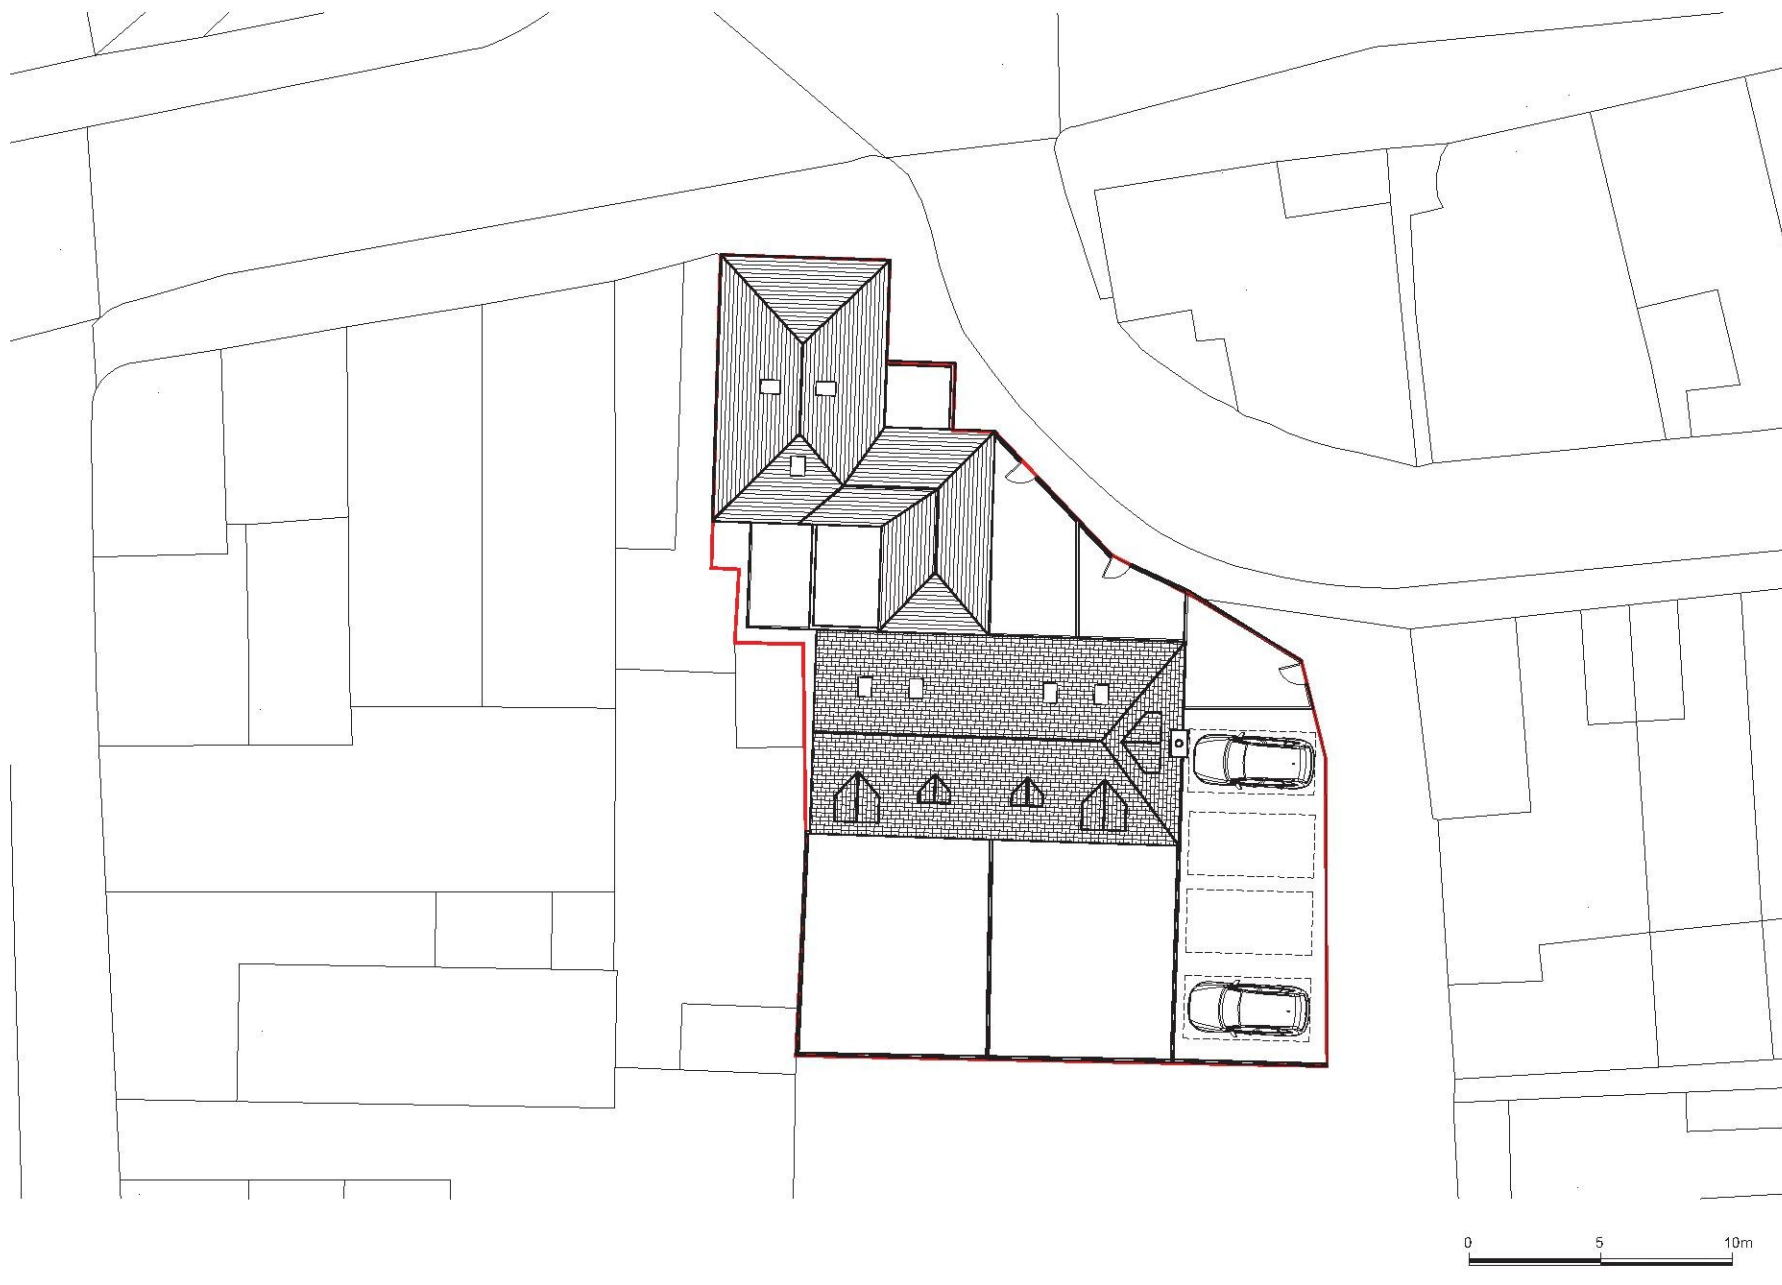

DRAWING:—
Proposed Site Plan

CLIENT:—
Mrs Sandra Wilkins,
23 Sandgate High Street, Sandgate,
CT20 3AH

PROJECT & TITLE:—
Conversion to 4 residential
apartments and removal of rooms
on the Cottages

SCALE:—
1:200@A3
DWG NO:—
PL10/18016

DATE:—
June 2018
REVISION:—

CLArchitects
127 Sandgate Road,
Folkestone, Kent, CT20 2BH
Ph: 01303 647 233 www.clarchitects.co.uk