

 
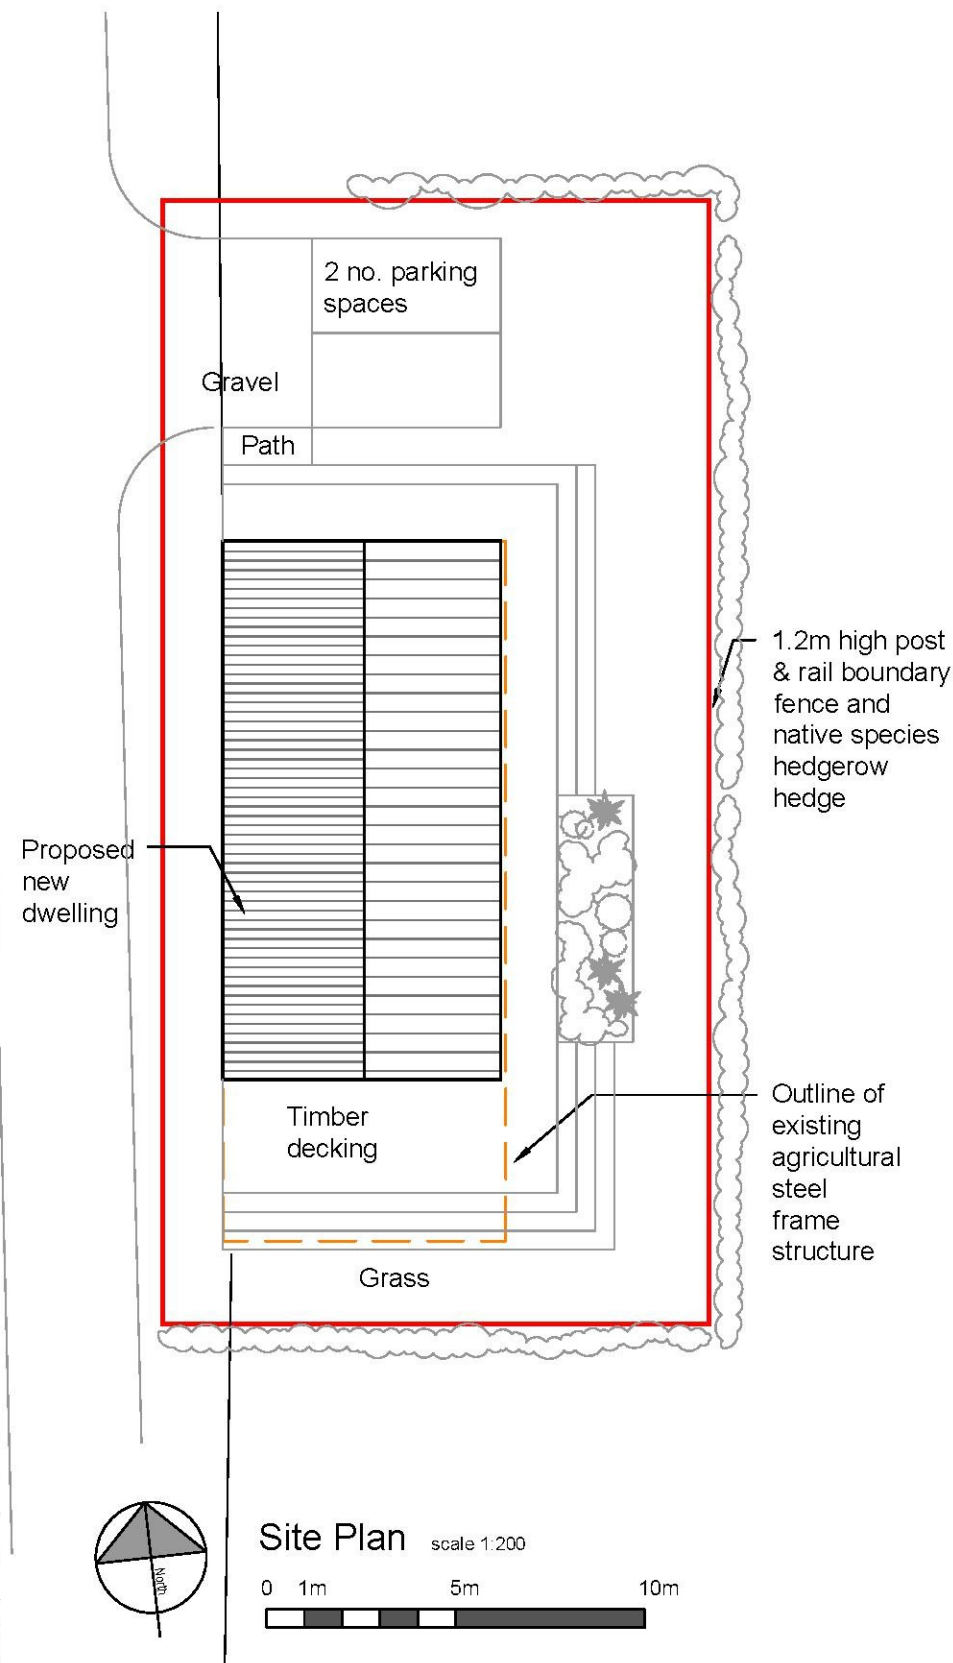
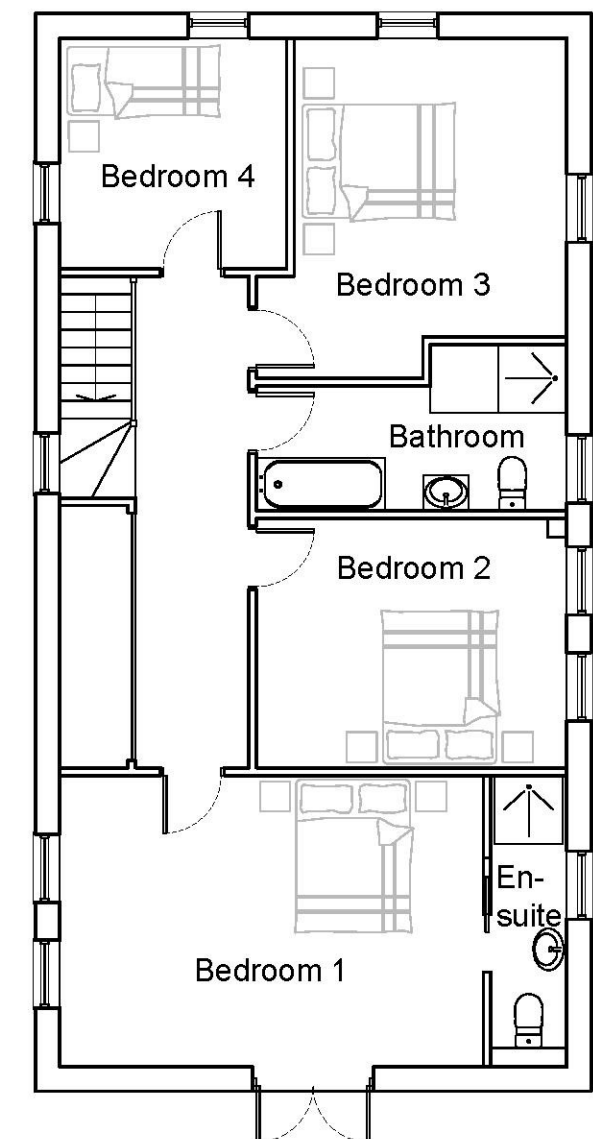


- NOTES**
- Do not scale drawings.
 - All dimensions are to be checked on site, including levels and sewer inverts prior to commencement of work and any discrepancies reported to the designer.
 - All dimensions are in millimetres and are structural unless indicated otherwise.
 - All works shall be carried out in accordance with the current edition of the Building Regulations and other relevant statutory requirements.
 - All materials and workmanship shall conform with the relevant British Standard specifications and codes of practice.
 - This drawing is the sole copyright of architecture2interior design and cannot be used or reproduced without consent ©

Rev	Date	Note
A	14.12.16	Revised floor plan
B	15.03.2017	Revised Scheme
C	21.03.2017	Added landscaping

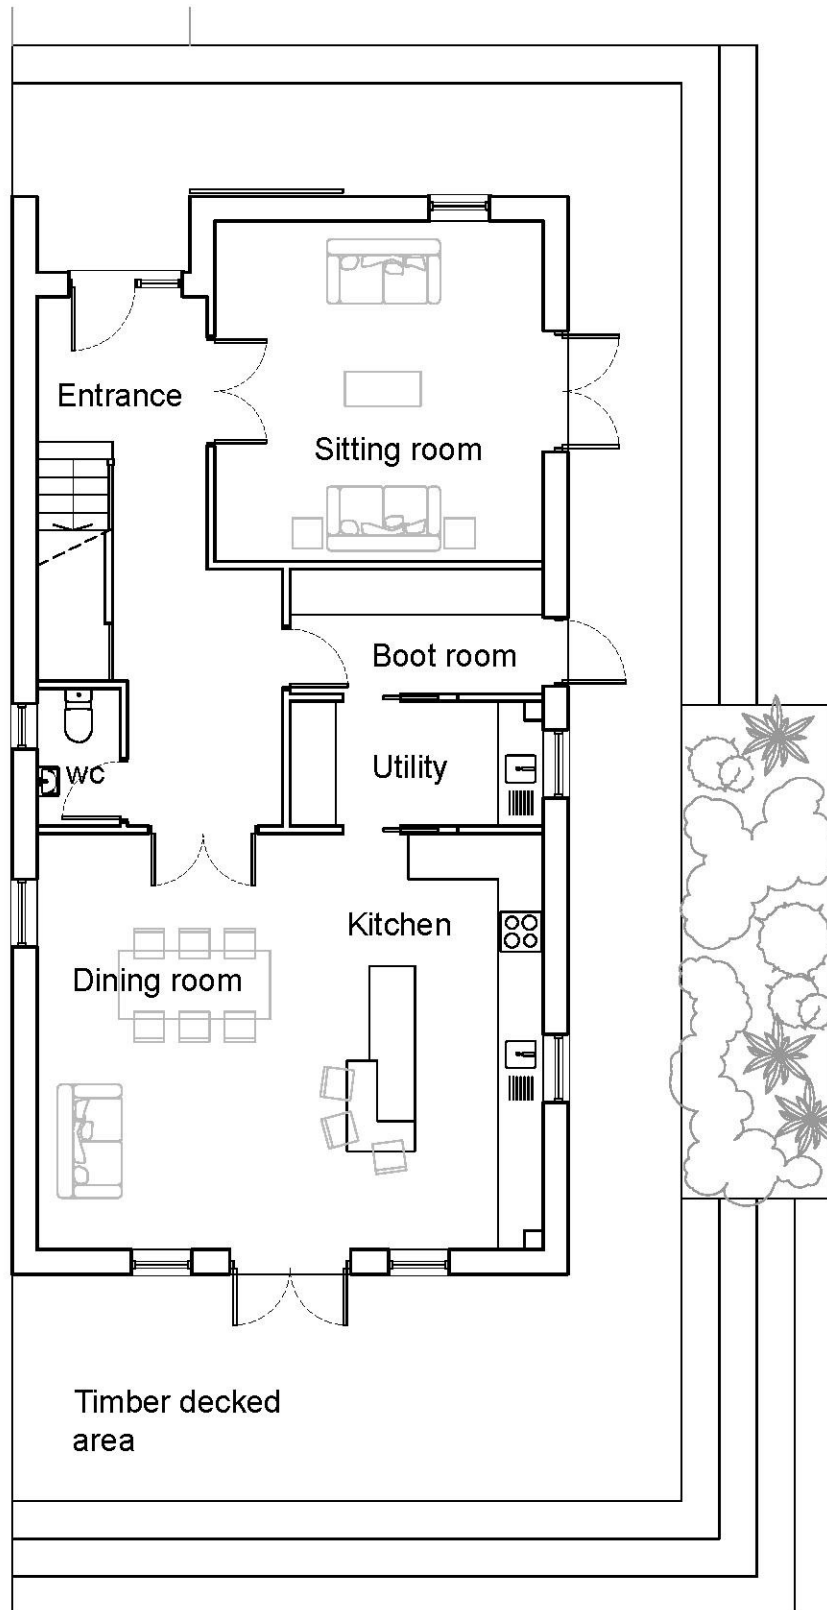

Proposed Ground Floor Plan
Area - 88.5m²

 

Proposed First Floor Plan
Area - 91m²

PROJECT	Proposed New Scheme for Mr E Butcher Shinglebank Farm, Dengemarsh Road, Romney Marsh, TN29 9JH	DRAWING NUMBER & REV	P500128 P103-PL02 Rev - C
DRAWING	Proposed Plans & Site Plan Scale 1:100 & 1:200 @ A3	DATE	Mar 2017



Unit 1 New Street Farm
Chilmington Green Road
Great Chart Ashford
Kent TN23 3DL
T: 01233 614700 F: 01233 638026