




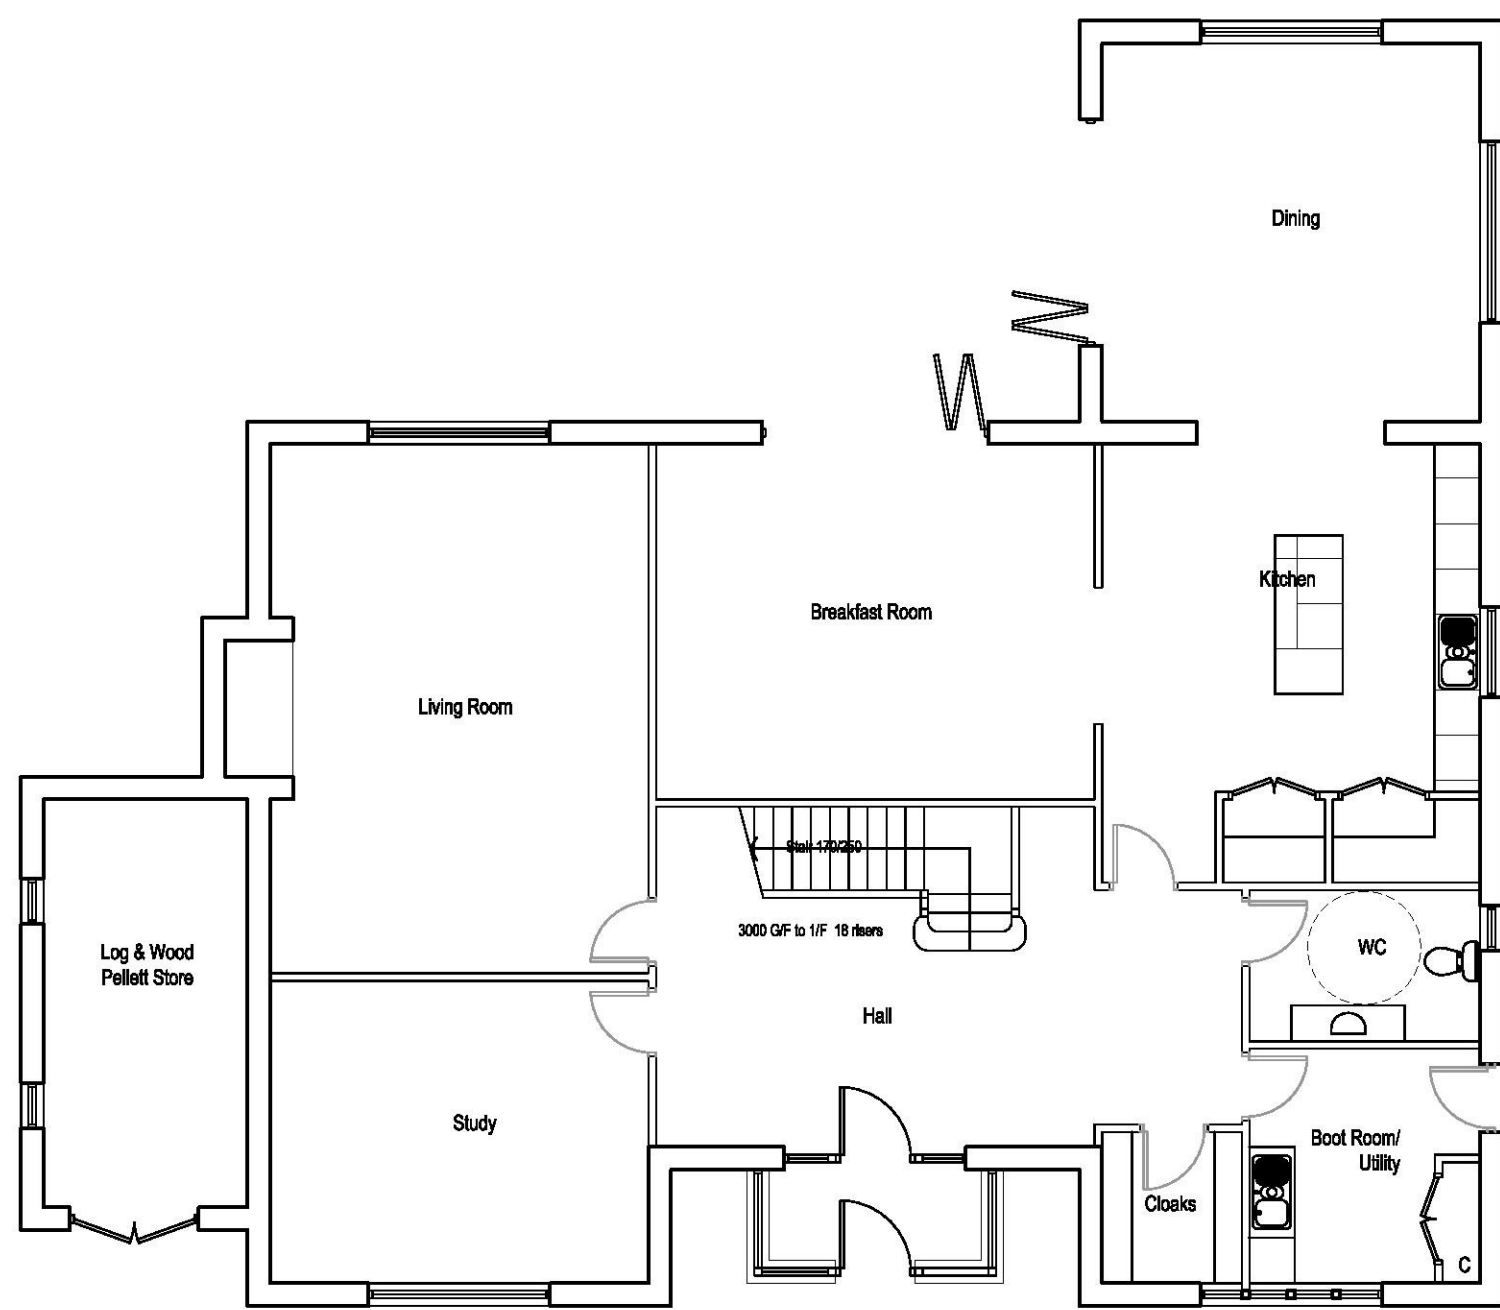

Ground Floor

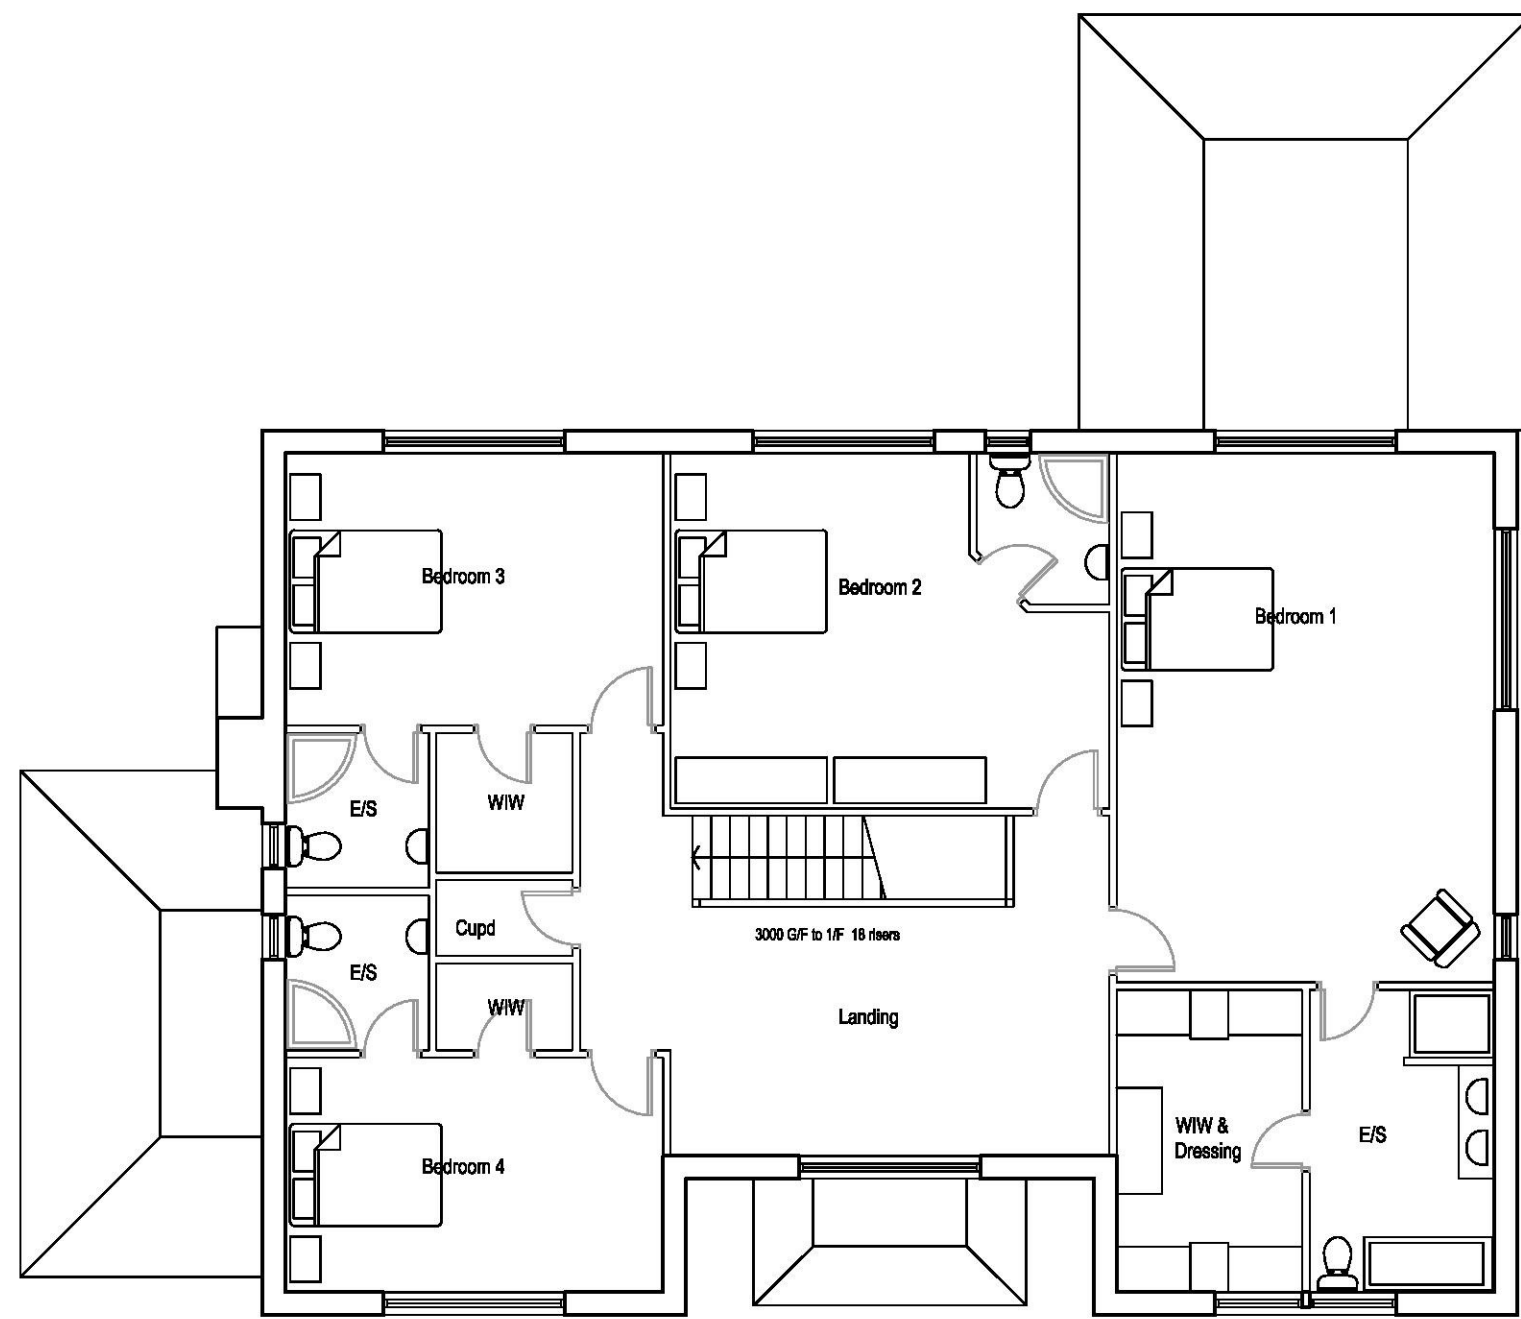


First Floor

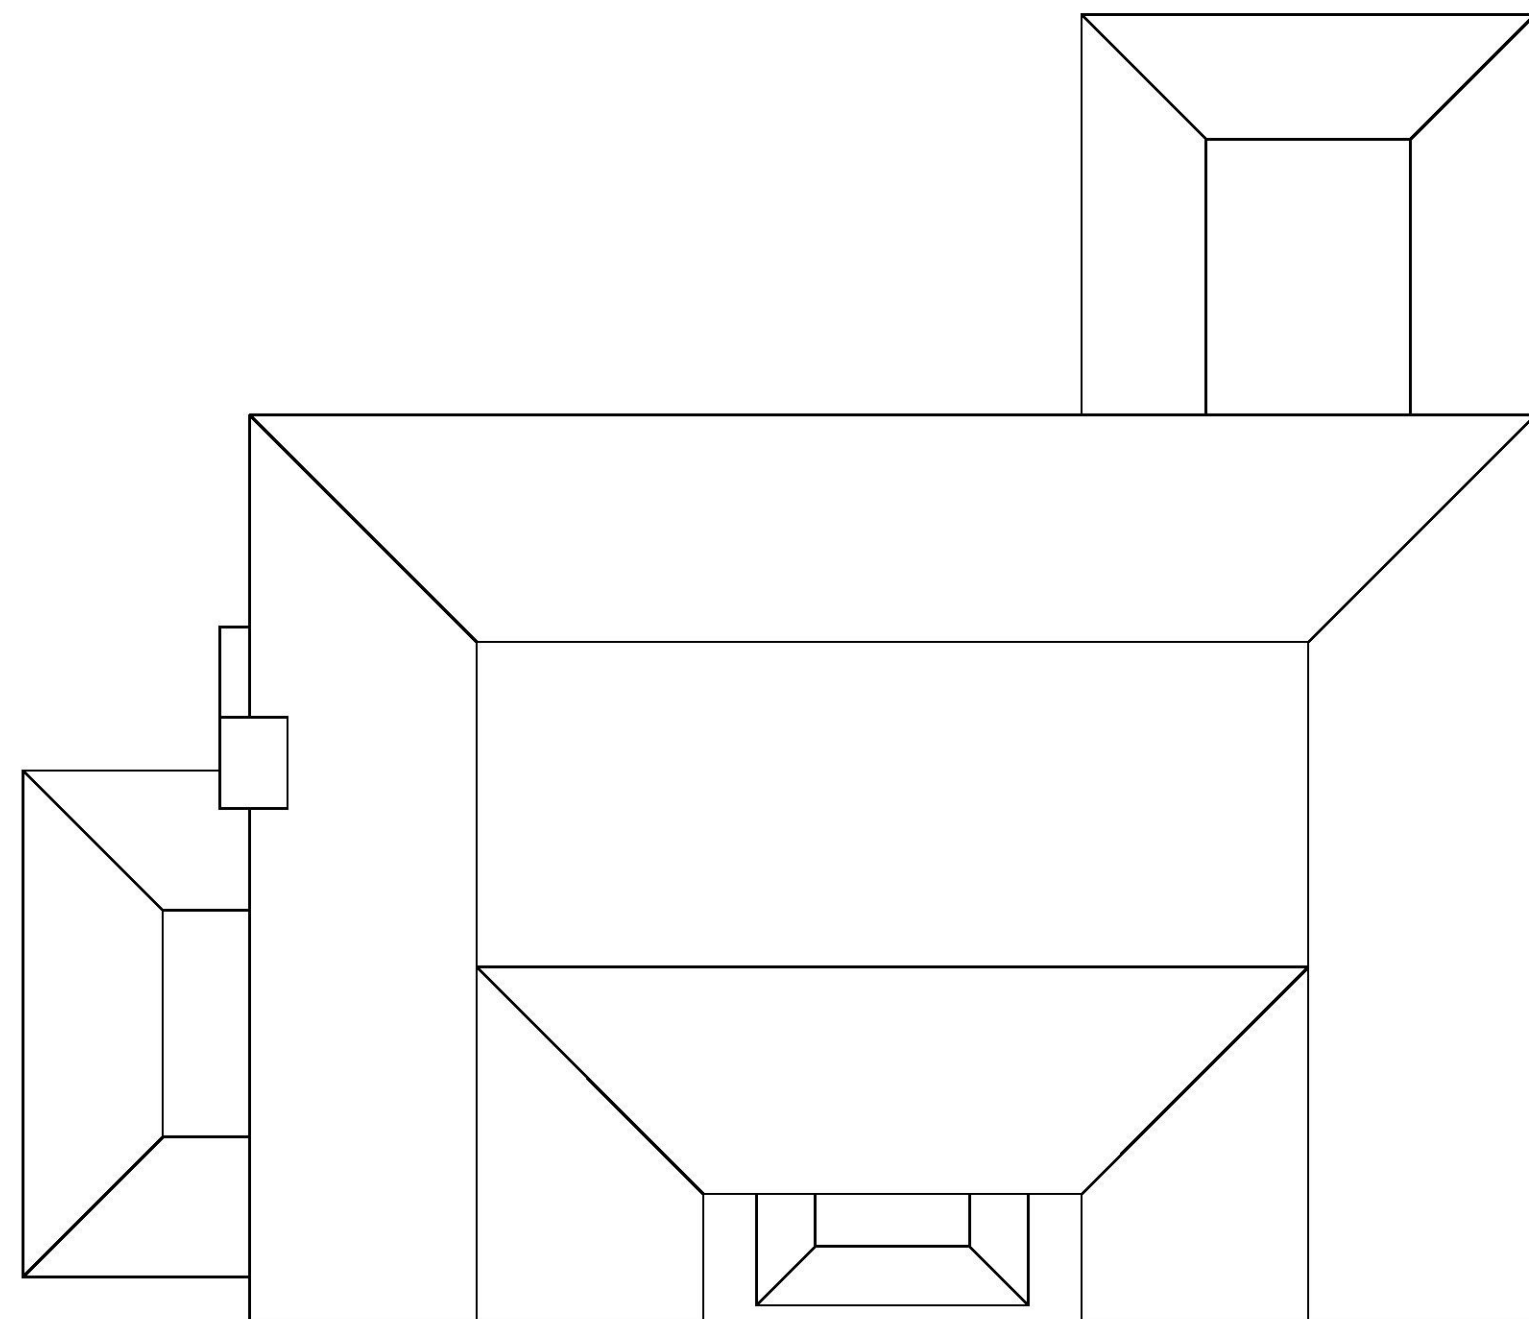

Roof Plan



A KH 07.08.2017 Amendments as requested by client.
Revisions

  DESIGNSCAPE Consultancy Limited ARCHITECTURE + URBAN DESIGN		1A The Landway, Bearsted, Maidstone Kent, ME14 4BD Tel: 01622 735977 www.designscapeconsultancy.co.uk		
Client				
Mr & Mrs Kingston				
Project				
The Street, Postling CT21 4EU				
Drawing Title				
Proposed Floor Plans				
Scale	Drawn	Date	Dwg. No	Revision
1:100 @A1 1:200 @A3	KH	Mar 2014	151/104	A