

EXISTING ELEVATION & PLANS

Scale 1:100 @ A1


10mtr
9mtr
8mtr
7mtr
6mtr
5mtr
4mtr
3mtr
2mtr
1mtr
0mtr
1:100 Scale



FRONT ELEVATION




SIDE ELEVATION

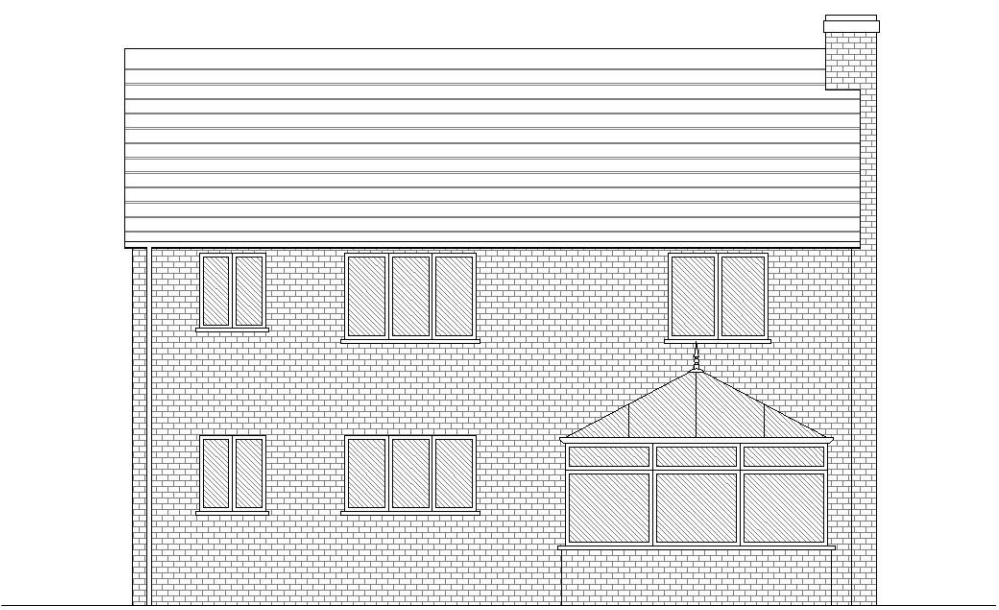


REAR ELEVATION




SIDE ELEVATION

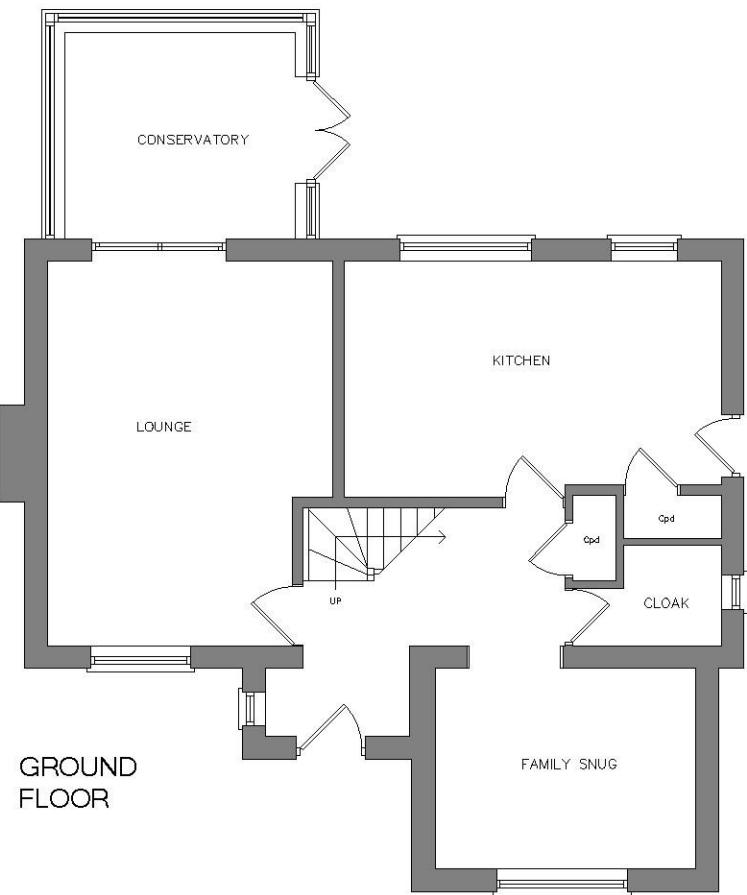

GROUND FLOOR

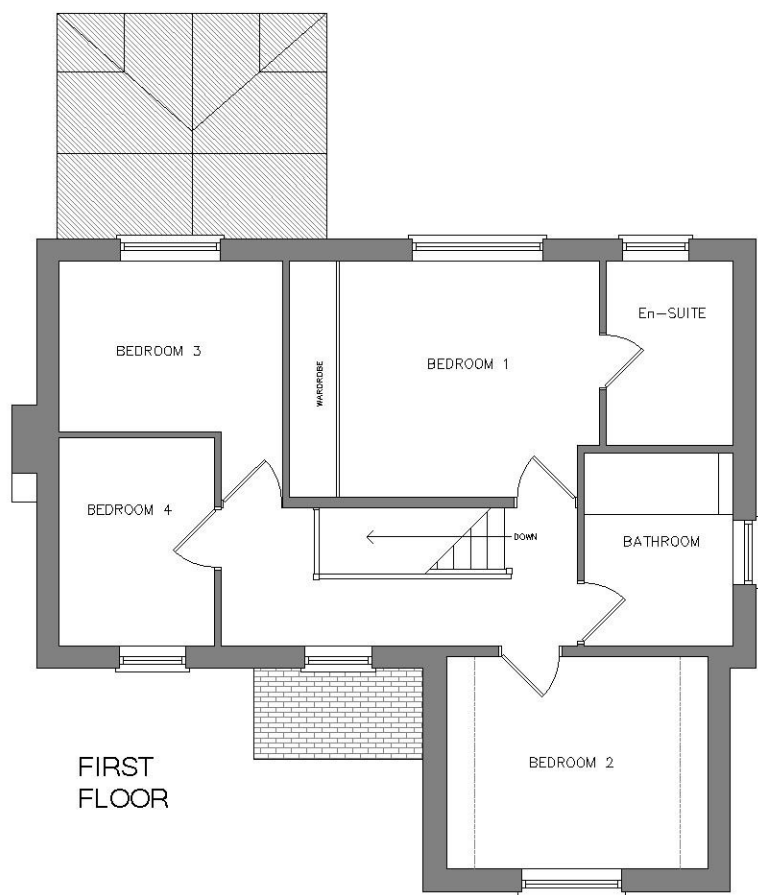

FIRST FLOOR

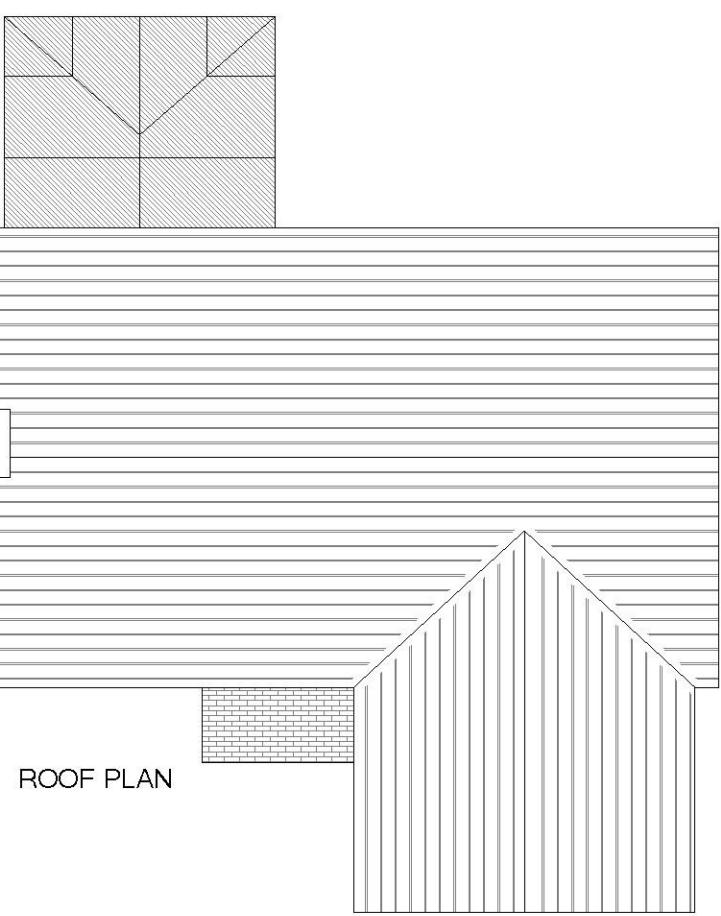

ROOF PLAN



SITE PLAN
Scale 1:1250 @ A1



BLOCK PLAN
Scale 1:200 @ A1

Existing house finished in a red and yellow face brick all bedded in a natural colour cement/sand mortar, with blue brick feature banding

Roof slopes finished with a flat interlocking concrete roof tile with matching ridge and hip tiles

Windows are white uPVC double-glazed with openable casements

THERMAL BRIDGING
Care shall be taken to limit the occurrence of thermal bridging in the insulation layers caused by gaps within the thermal element, (i.e. around windows and door openings). Reasonable provision shall also be made to ensure the extension is constructed to minimise unwanted air leakage through the new building fabric.

SITE PREPARATION
Ground to be prepared for new works by removing all unsuitable material, vegetable matter and tree or shrub roots to a suitable depth to prevent future growth. Seal up, cap off, disconnect and remove existing redundant services as necessary. Reasonable precautions must also be taken to avoid danger to health and safety caused by contaminants and ground gases e.g. landfill gases, radon, vapours etc. on or in the ground covered, or to be covered by the building.

EXISTING STRUCTURE
Existing structure including foundations, beams, walls and floors carrying new and altered loads are to be exposed and checked for adequacy prior to commencement of work and as required by the Building Control Officer.

BEAMS
Supply and install new structural elements such as new beams, roof structure, floor structure, bearings, and paddings in accordance with the Structural Engineer's calculations and details. New steel beams to be encased in 12.5mm Gyproc First Line board with staggered joints. Gyproc First Line or painted in Bulflint 5 or similar translucent paint to provide 1/2 hour fire resistance as agreed with Building Control. All fire protection to be installed as detailed by specialist manufacturers.

CDM REGULATIONS
The owner, should they need to do so, must abide by the Construction Design and Management Regulations 2007 which relate to any building works involving more than 500 man hours or longer than 30 days duration. It is the client's responsibility to appoint a Planning Supervisor on all projects that require compliance with the CDM Regulations.

PARTY WALL ACT
The owner, should they need to do so under the requirements of the Party Wall Act 1996, has a duty to serve a Party Structure Notice on any adjoining owner if building work on, to or near an existing Party Wall involves any of the following:
Support of beam
Insertion of DPC through wall
Raising a wall or cutting off projections
Demolition and rebuilding
Underpinning
Insertion of lead flashings
Excavations within 2 metres of an existing structure where the new foundations will go deeper than adjoining foundations, or within 6 metres of an existing structure where the new foundations are within a 45-degree line of the adjoining foundations.
A Party Wall Agreement is to be in place prior to start of works on site.

MATERIALS AND WORKMANSHIP
All works are to be carried out in a workmanlike manner. All materials and workmanship must comply with Regulation 7 of the Building Regulations, all relevant British Standards, European Standards, Agreement Certificates, Product Certification of Schemes (like Marks) etc. Products conforming to a European technical standard or harmonised European product should have a CE marking.

PLANNING
APPROVAL

This drawing is protected under The Copyright, Designs & Patents Act 1988. Do not scale. Figured dimensions only are to be taken from this drawing. All dimensions are to be checked on site before any work is put in hand. If in doubt, ASK.

THIS DRAWING IS TO BE READ IN CONJUNCTION WITH JOB SPECIFICATION TOGETHER WITH ENGINEERING / SITE LAYOUT, CONSTRUCTION NOTES, ANY RELEVANT STRUCTURAL ENGINEERS INFORMATION, M&E AND OTHER SPECIALIST CONTRACTORS DRAWINGS.



LT Drawing Services Limited
ARCHITECTURAL SOLUTIONS

LT Drawing Services
3 Treasury View
Isleham, Canterbury
Kent CT18 1GZ

Telephone
+44 (0)1227 206205
Email
enquiries@ltdservices.co.uk

Client
Ms N Deakes

Project
38 Woodcock Gardens, Hawlinge
Kent CT18 7NE

For
PROPOSED LOFT CONVERSION
EXISTING SURVEY

Scale as noted
N/A

Date
March 16

Drawn by
03928_MH01

Checked by
A

Rev	Date	Description
A	July 16	Site boundary amended

