

Roof tiles to match existing
Walls to be render painted white




Proposed Side Elevation

Proposed Rear Elevation



Proposed Front Elevation

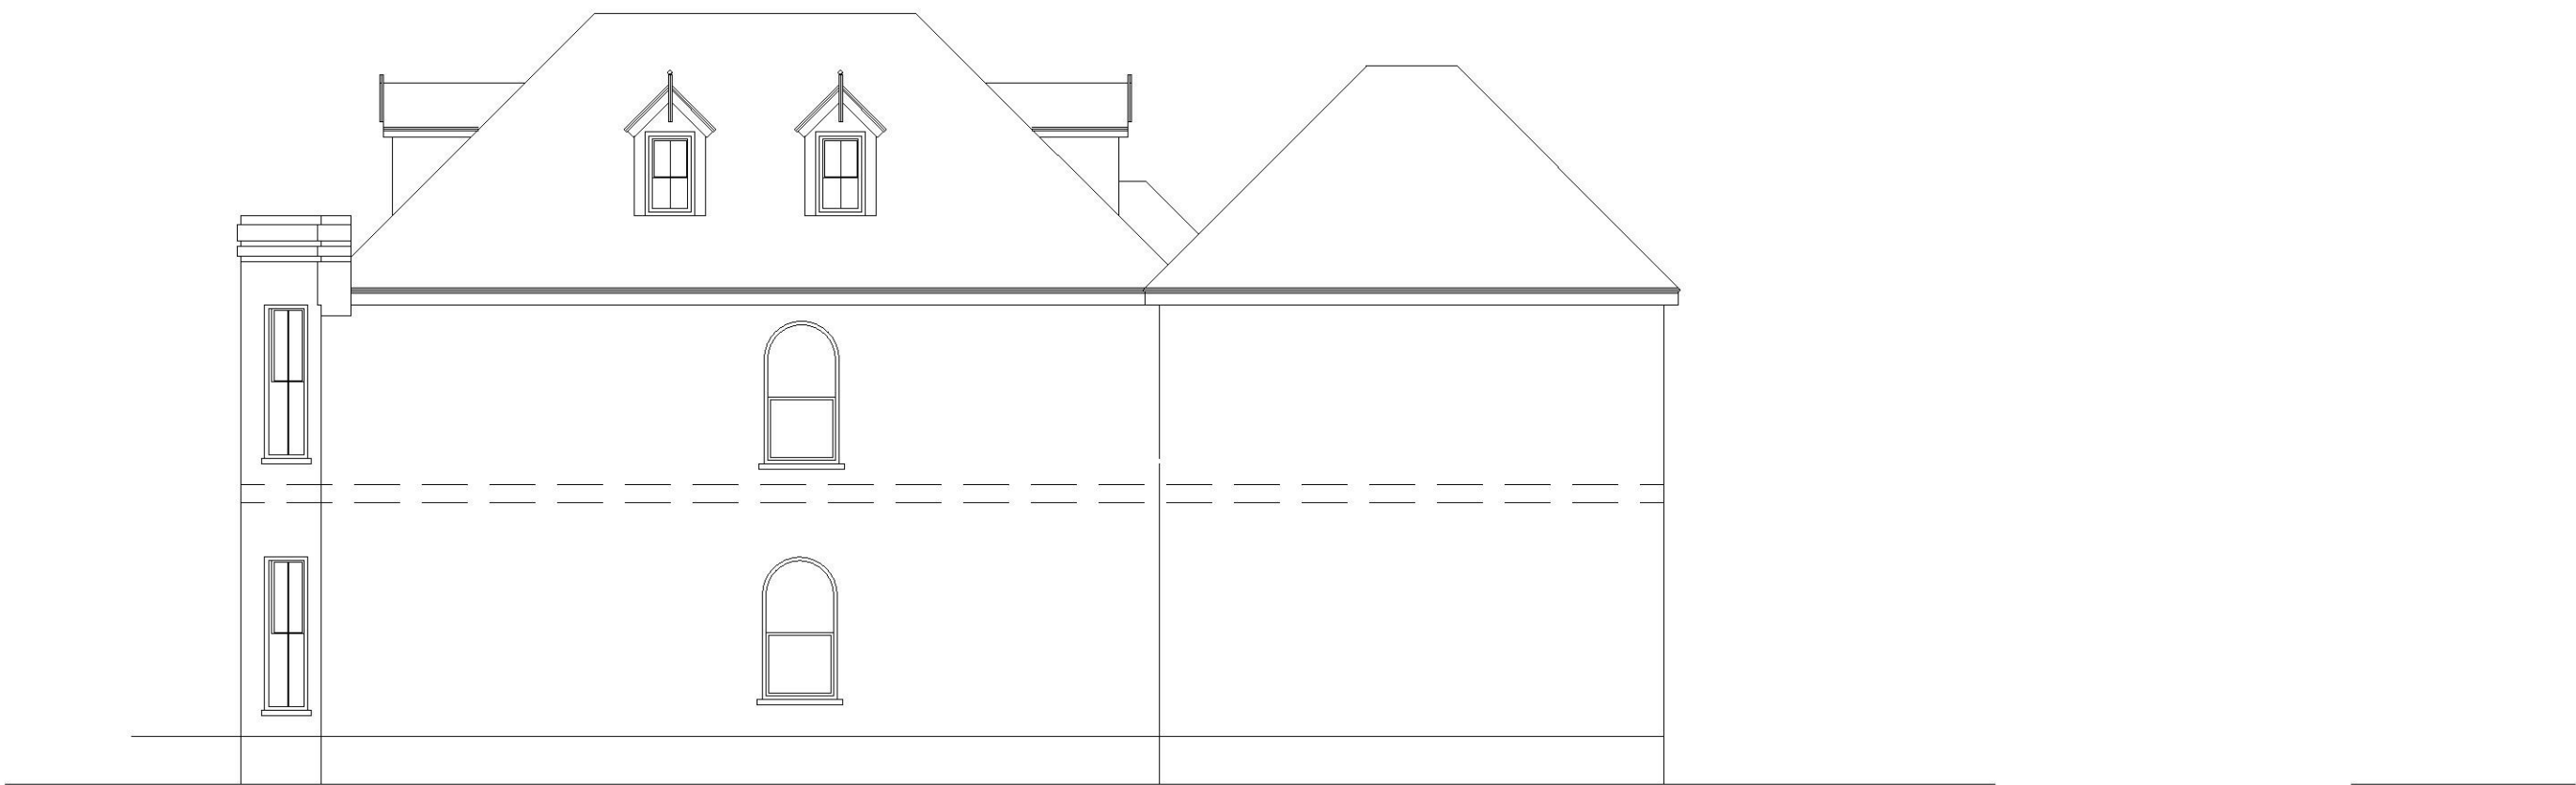

Proposed Side Elevation

This drawing is the copyright of Rubicon Building Consultancy Ltd and should not be copied or reproduced without written consent. All dimensions are to be checked on site prior to fabrication and the RBC Ltd notified of any discrepancy. Do not scale from this drawing.

	revisions	00.00.
A	General updates	20.09.17

project		Mont Calm Manor Road Lydd		 RUBICON Building Consultancy	
client		Mont Calm Asset Management Ltd			
title		Proposed Elevations		One Step Beyond Westfield Lane, Etchingham Kent CT18 8BT Tel 01303863320	
drawing no		1702.P6		rev	
scale	@A1 1:100	date	Sept 2017	drawn	A
chk'd					