



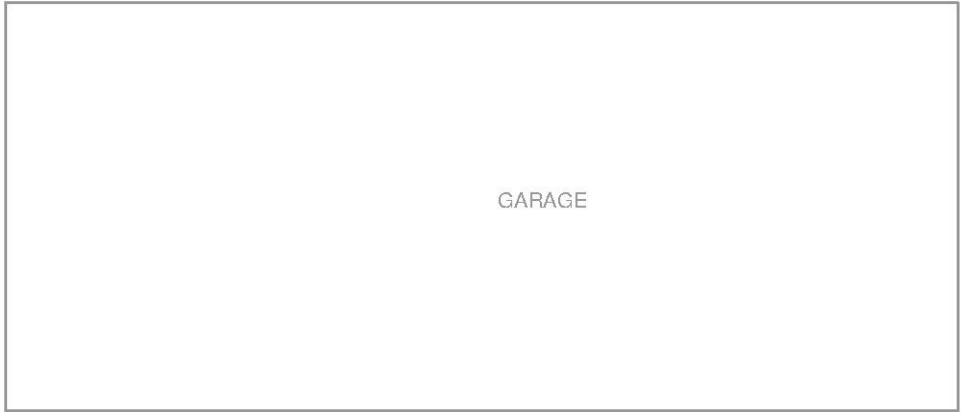

GARAGE

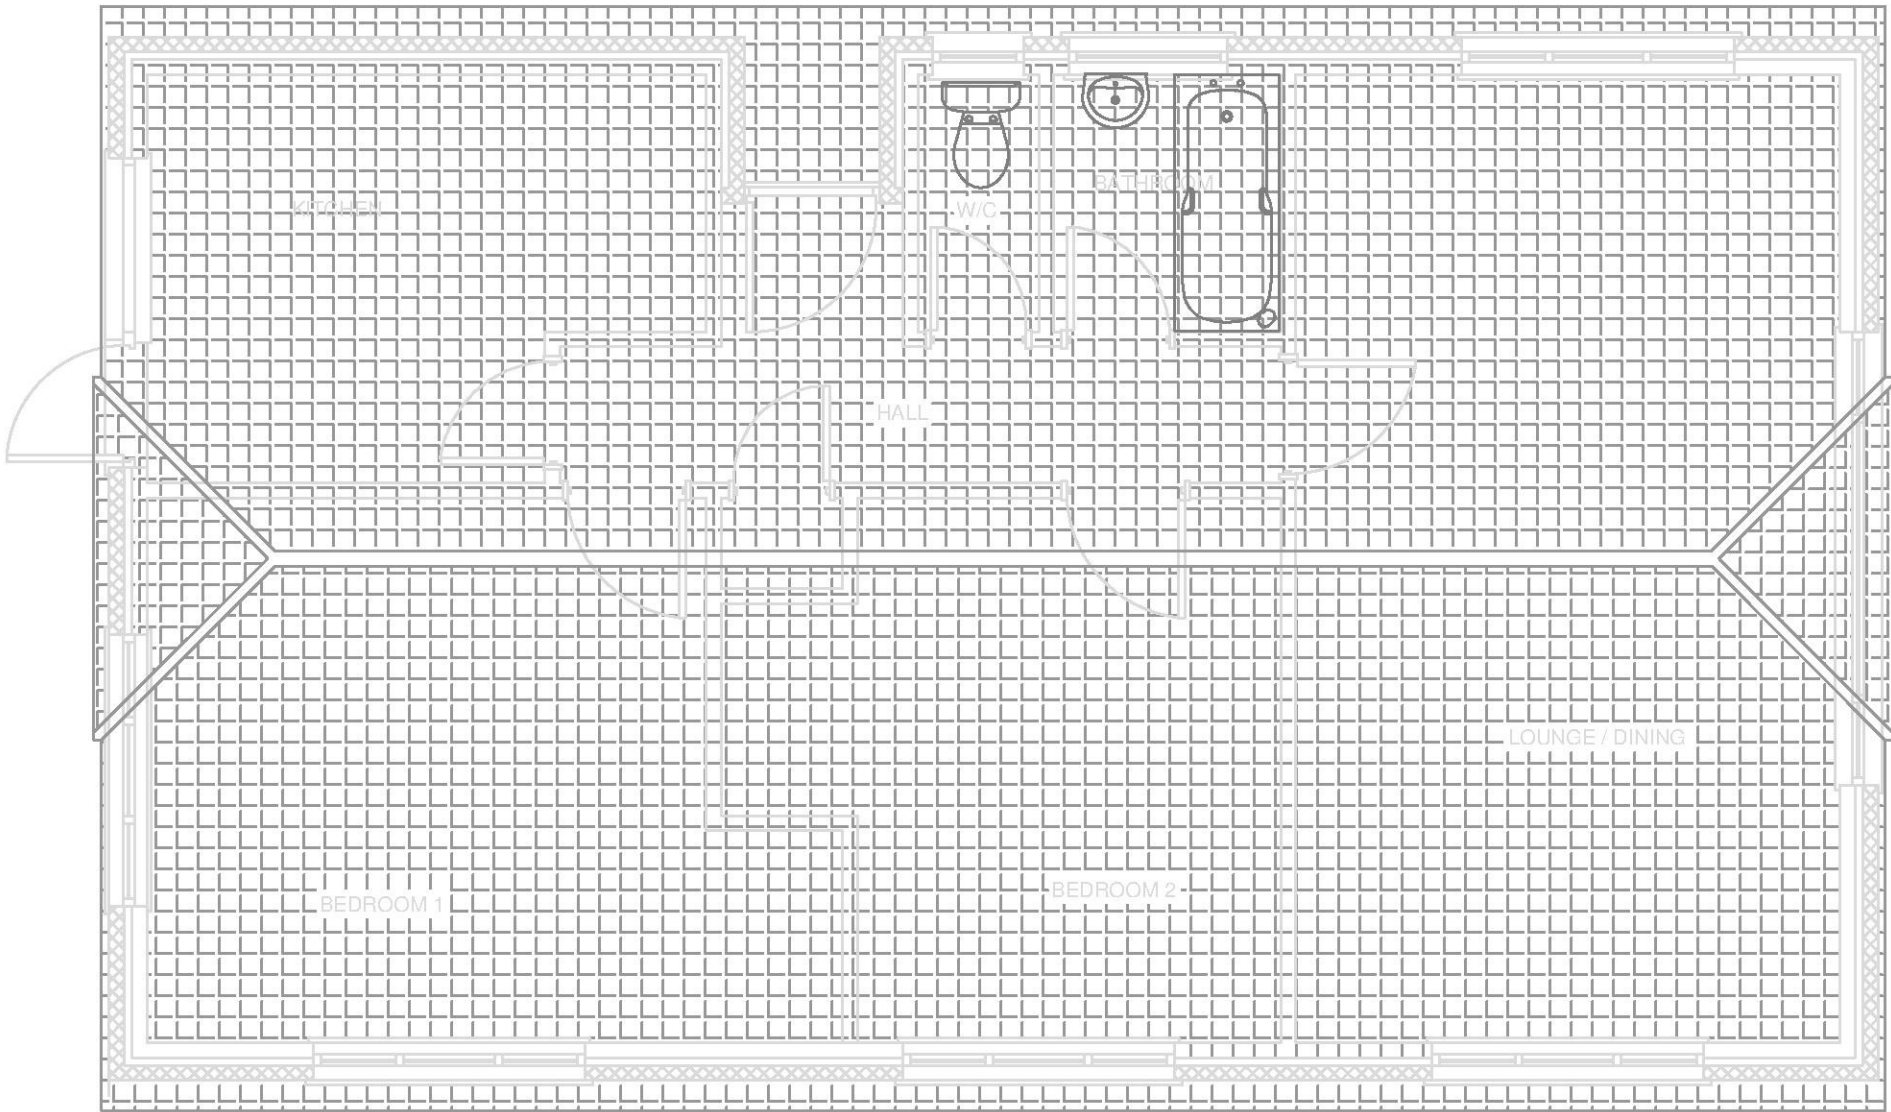

EXISTING ROOF PLAN



DAITEC	
TECHNICAL BUILDING SERVICES	
01227 364723	
Client Mr & Mrs Phillips	
Project Proposed Ground Floor Extension 340 Canterbury Road Densale	
Title Existing Roof Plan	
Draw No 006/340CAN/DJ	Date September 2017.
Issued for Planning	
Revision	Scale 1 : 50