


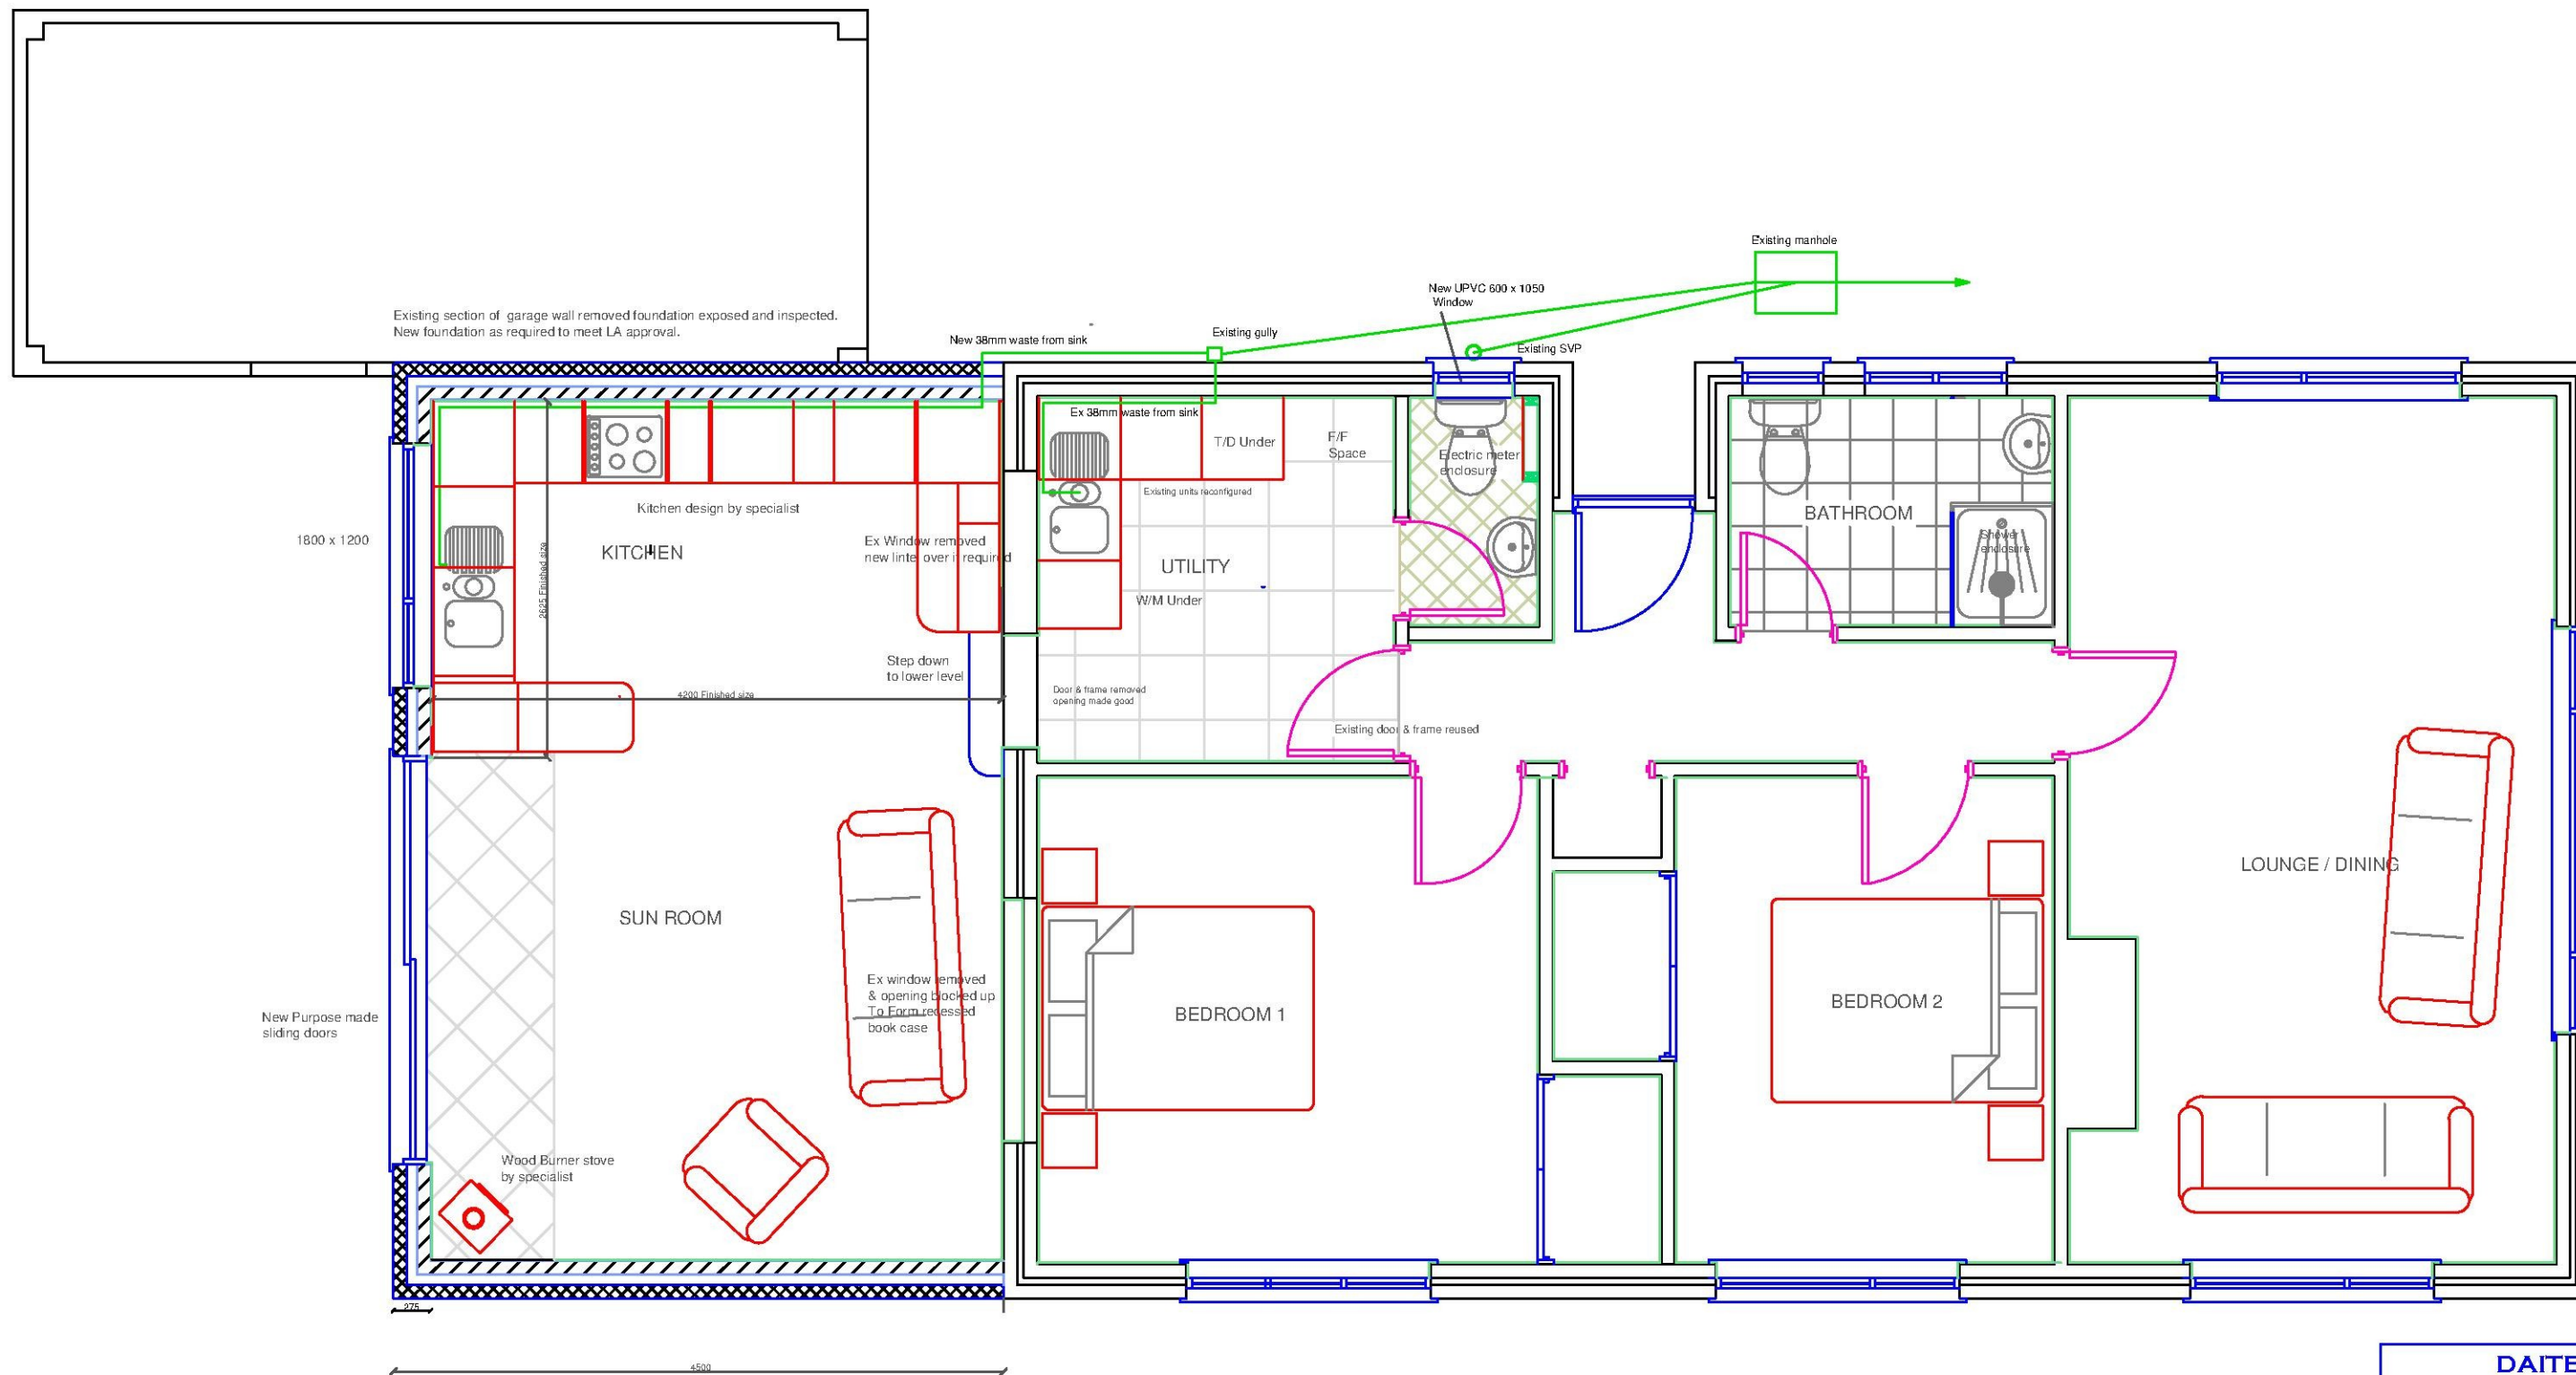

PROPOSED FLOOR PLAN



DAITEC TECHNICAL BUILDING SERVICES 01227 364723	
Client Mr & Mrs Phillips	
Project Proposed Ground Floor Extension 340 Canterbury Road Densale	
Title Proposed Ground Floor	
Draw No 007/340CAN/DJ	Date September 2017.
Issued for Planning	
Revision	Scale 1 : 50