





Scale Bar (in metres)

Notes:
The contractor is responsible for checking dimensions, tolerances and references. Report all discrepancies to Stoker Architectural Services before proceeding with the works.
Where an item is covered by drawings to different scales the larger scale drawing is to be worked to.

Copyright: Stoker Architectural Services own the copyright to this drawing. Their written consent must be obtained before this drawing is copied or used for any purpose other than the one for which it was supplied.

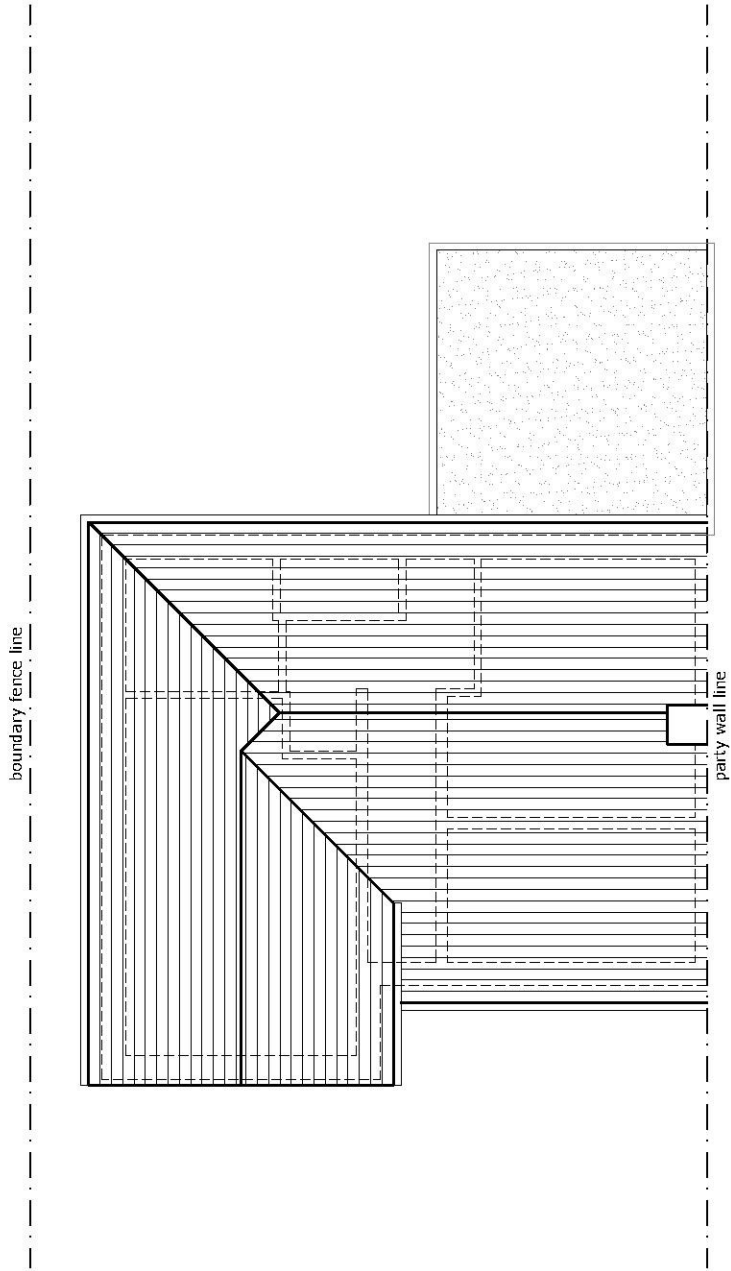

Existing Roof Plan
1:100

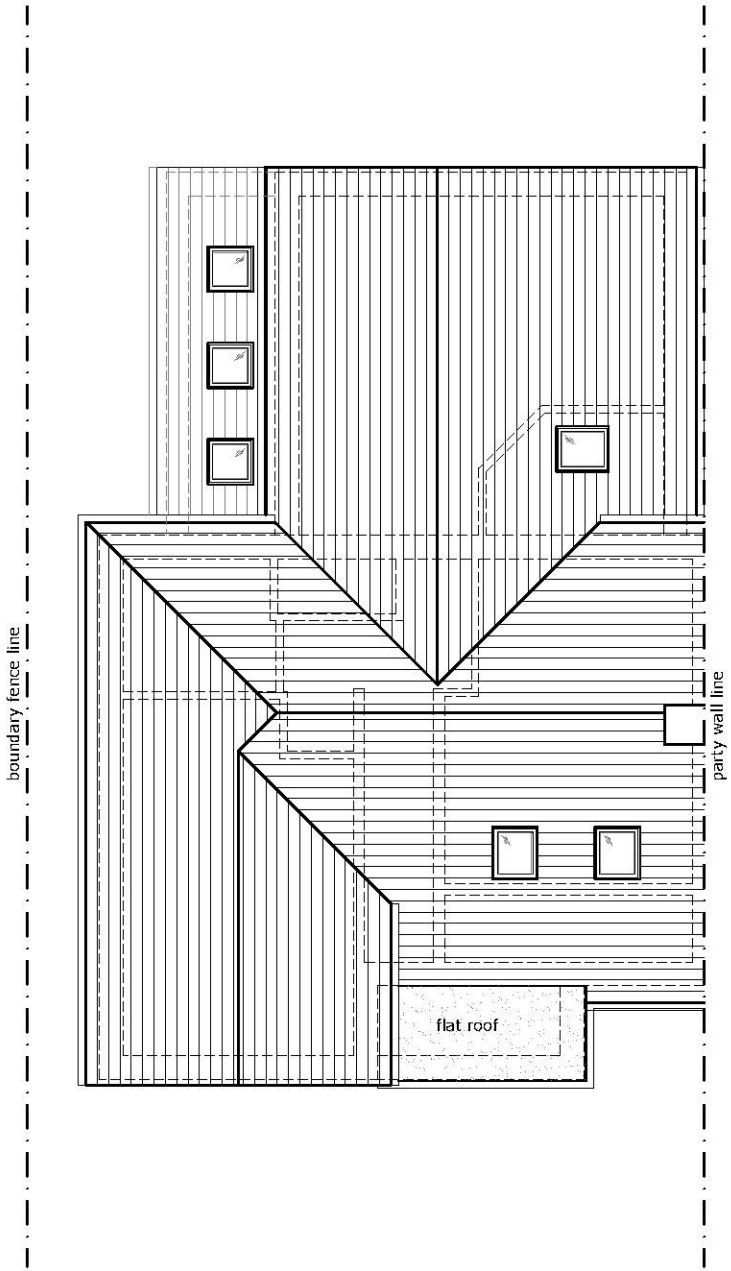

Proposed Roof Plan
1:100

Project Title: Proposed Extension & Internal Alterations 30 Calgary Crescent Folkestone Kent CT19 6JD For Mr & Mrs Beese	Drawing Description: Existing & Proposed Roof Plans		Scale: 1:100 @ A3	Date: 31.07.17	Stoker Architectural Services 28 Linden Crescent, Folkestone, Kent, CT19 5RP. 07824 997036 carl@stokerarchitecture.co.uk
			Drawn By: CS	Checked By: CS	
	Status: PLANNING	Drawing Number: 17 / 1111 - 04		Revision:	