


Rear Elevation
Existing




Side Elevation
Existing




Front Elevation
Existing

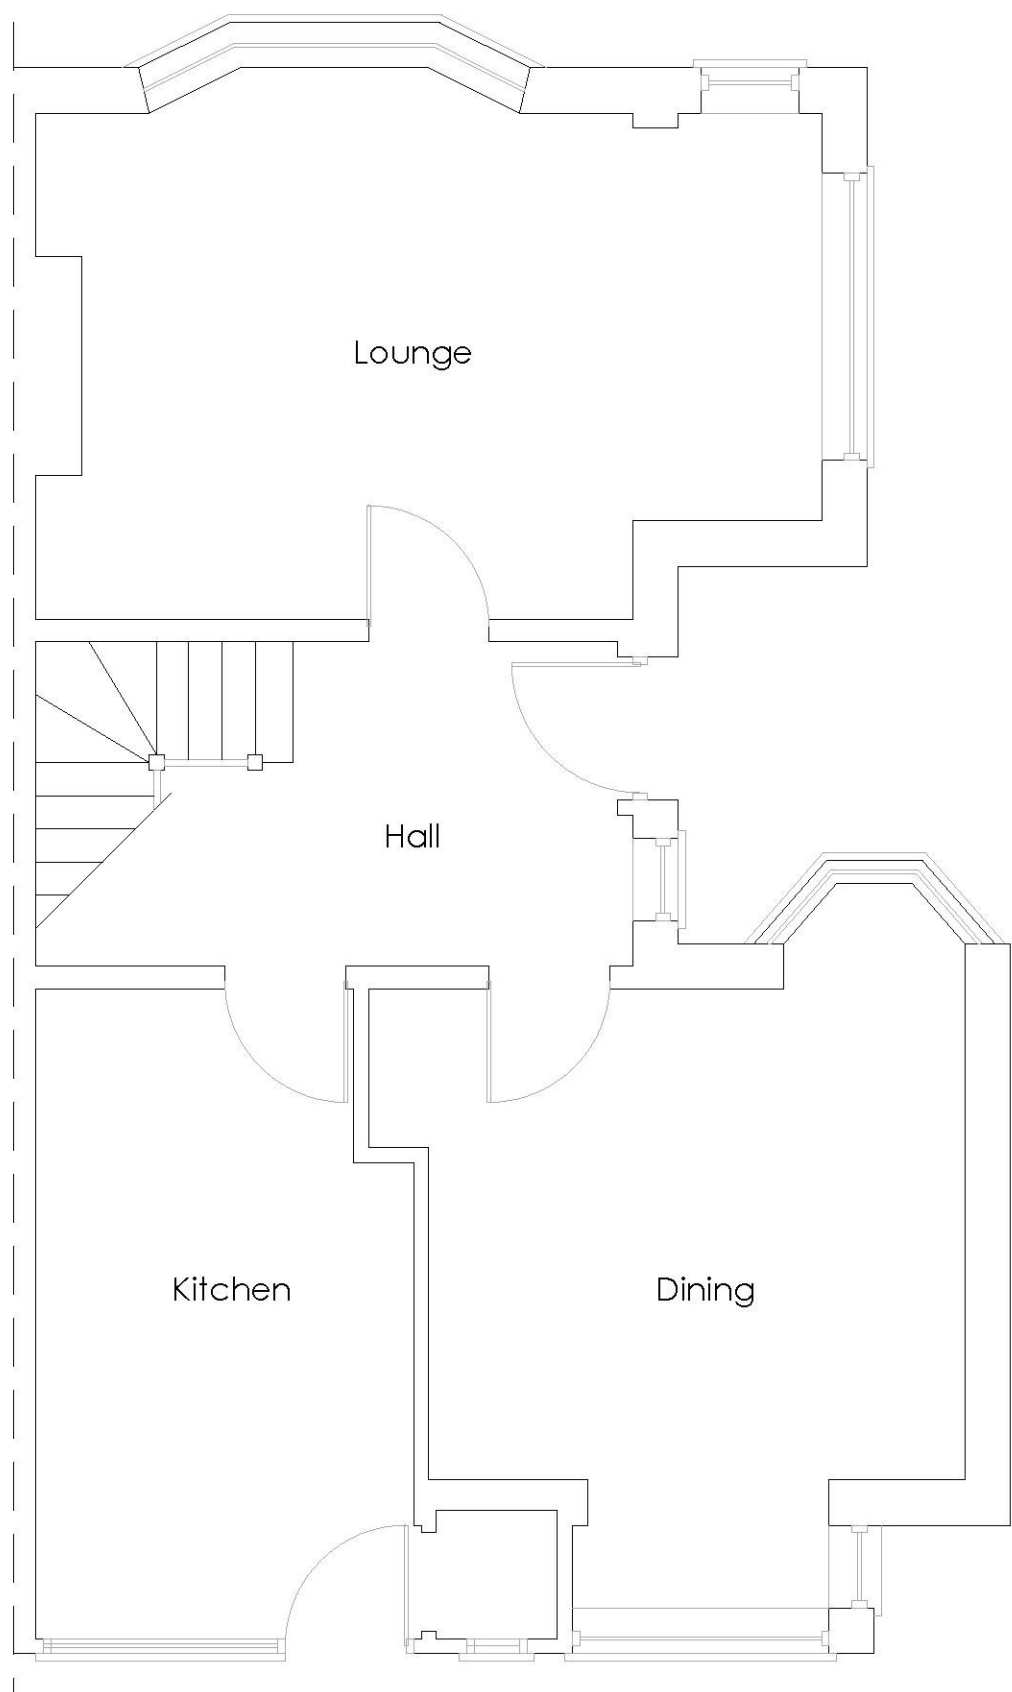

Ground Floor
Plan - Existing

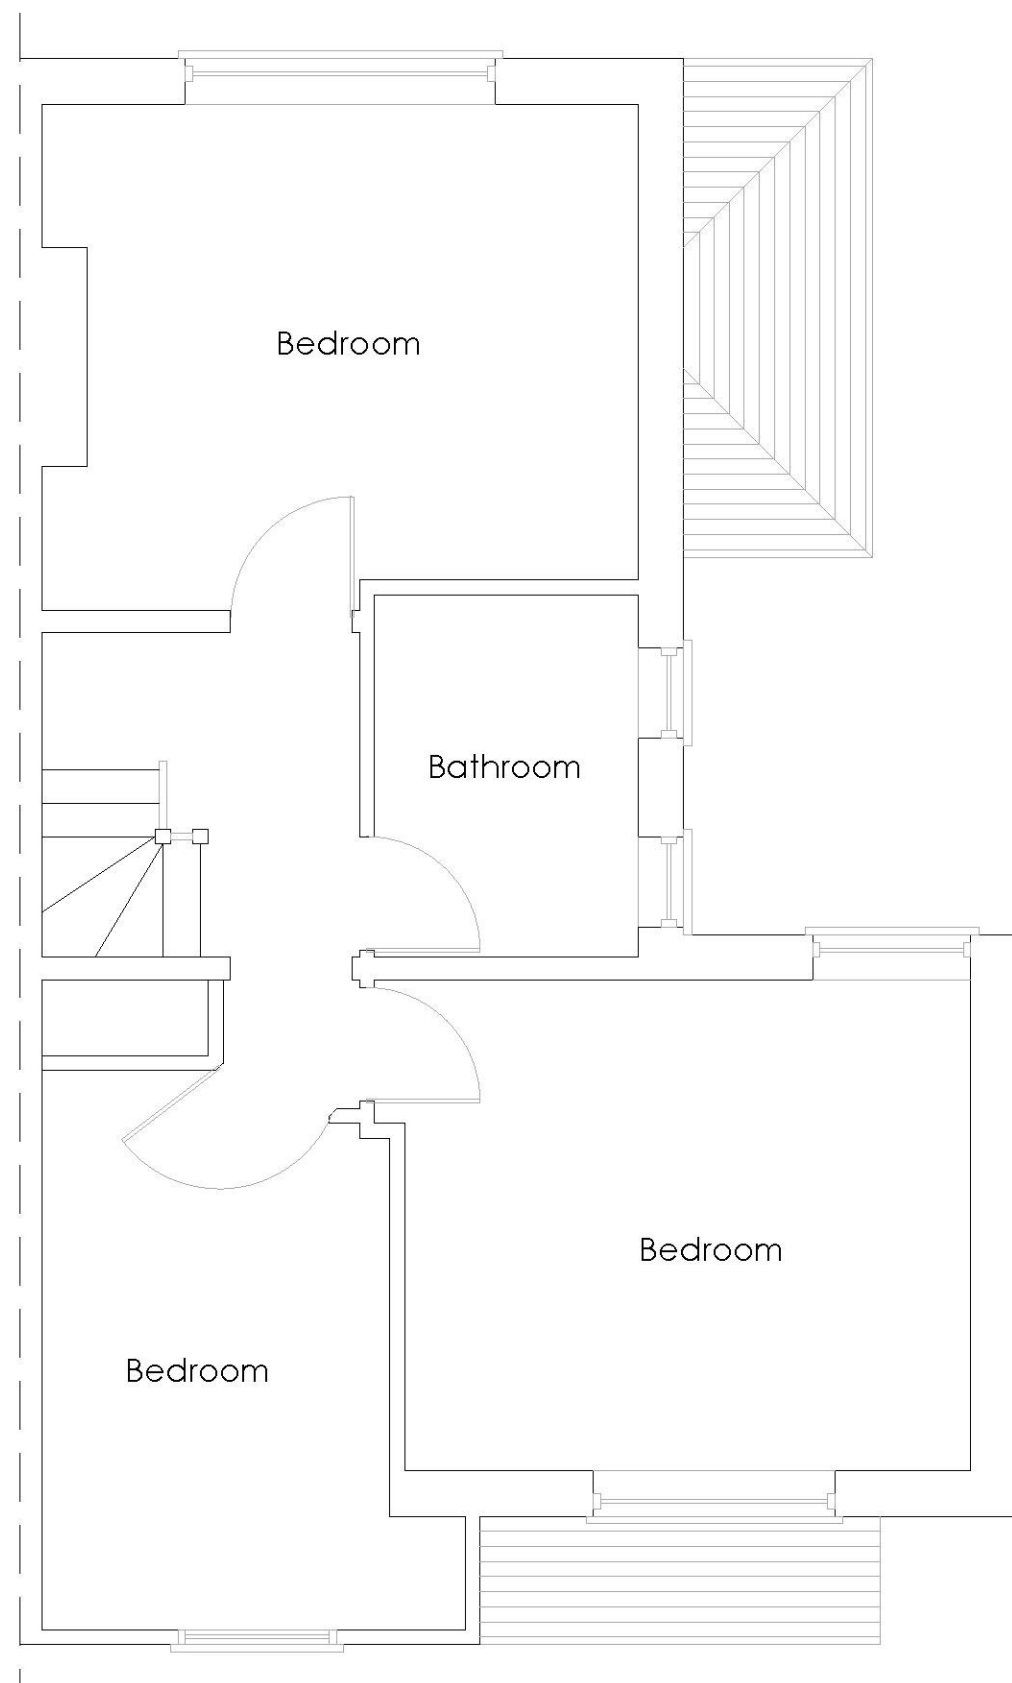

First Floor
Plan - Existing

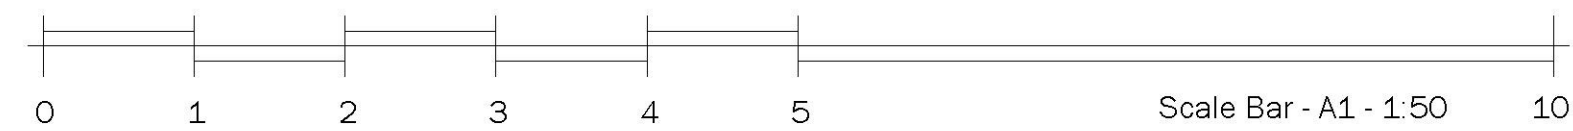

PLANNING			
rev.	date	amendment	
Kent Building Control Ltd 134 High Street Hythe Kent CT21 5LB 01303 656001			
client	Mr & Mrs M Reed		
project	58 Shorncliffe Crescent Folkestone CT20 3PG		
drawing title	Single Storey Side Extension Existing Elevations & Floor Plan		
scale	1:50/100	date	03.10.17
drawn by	JB		rev.
dwg no.	KBC/17/099/002		