



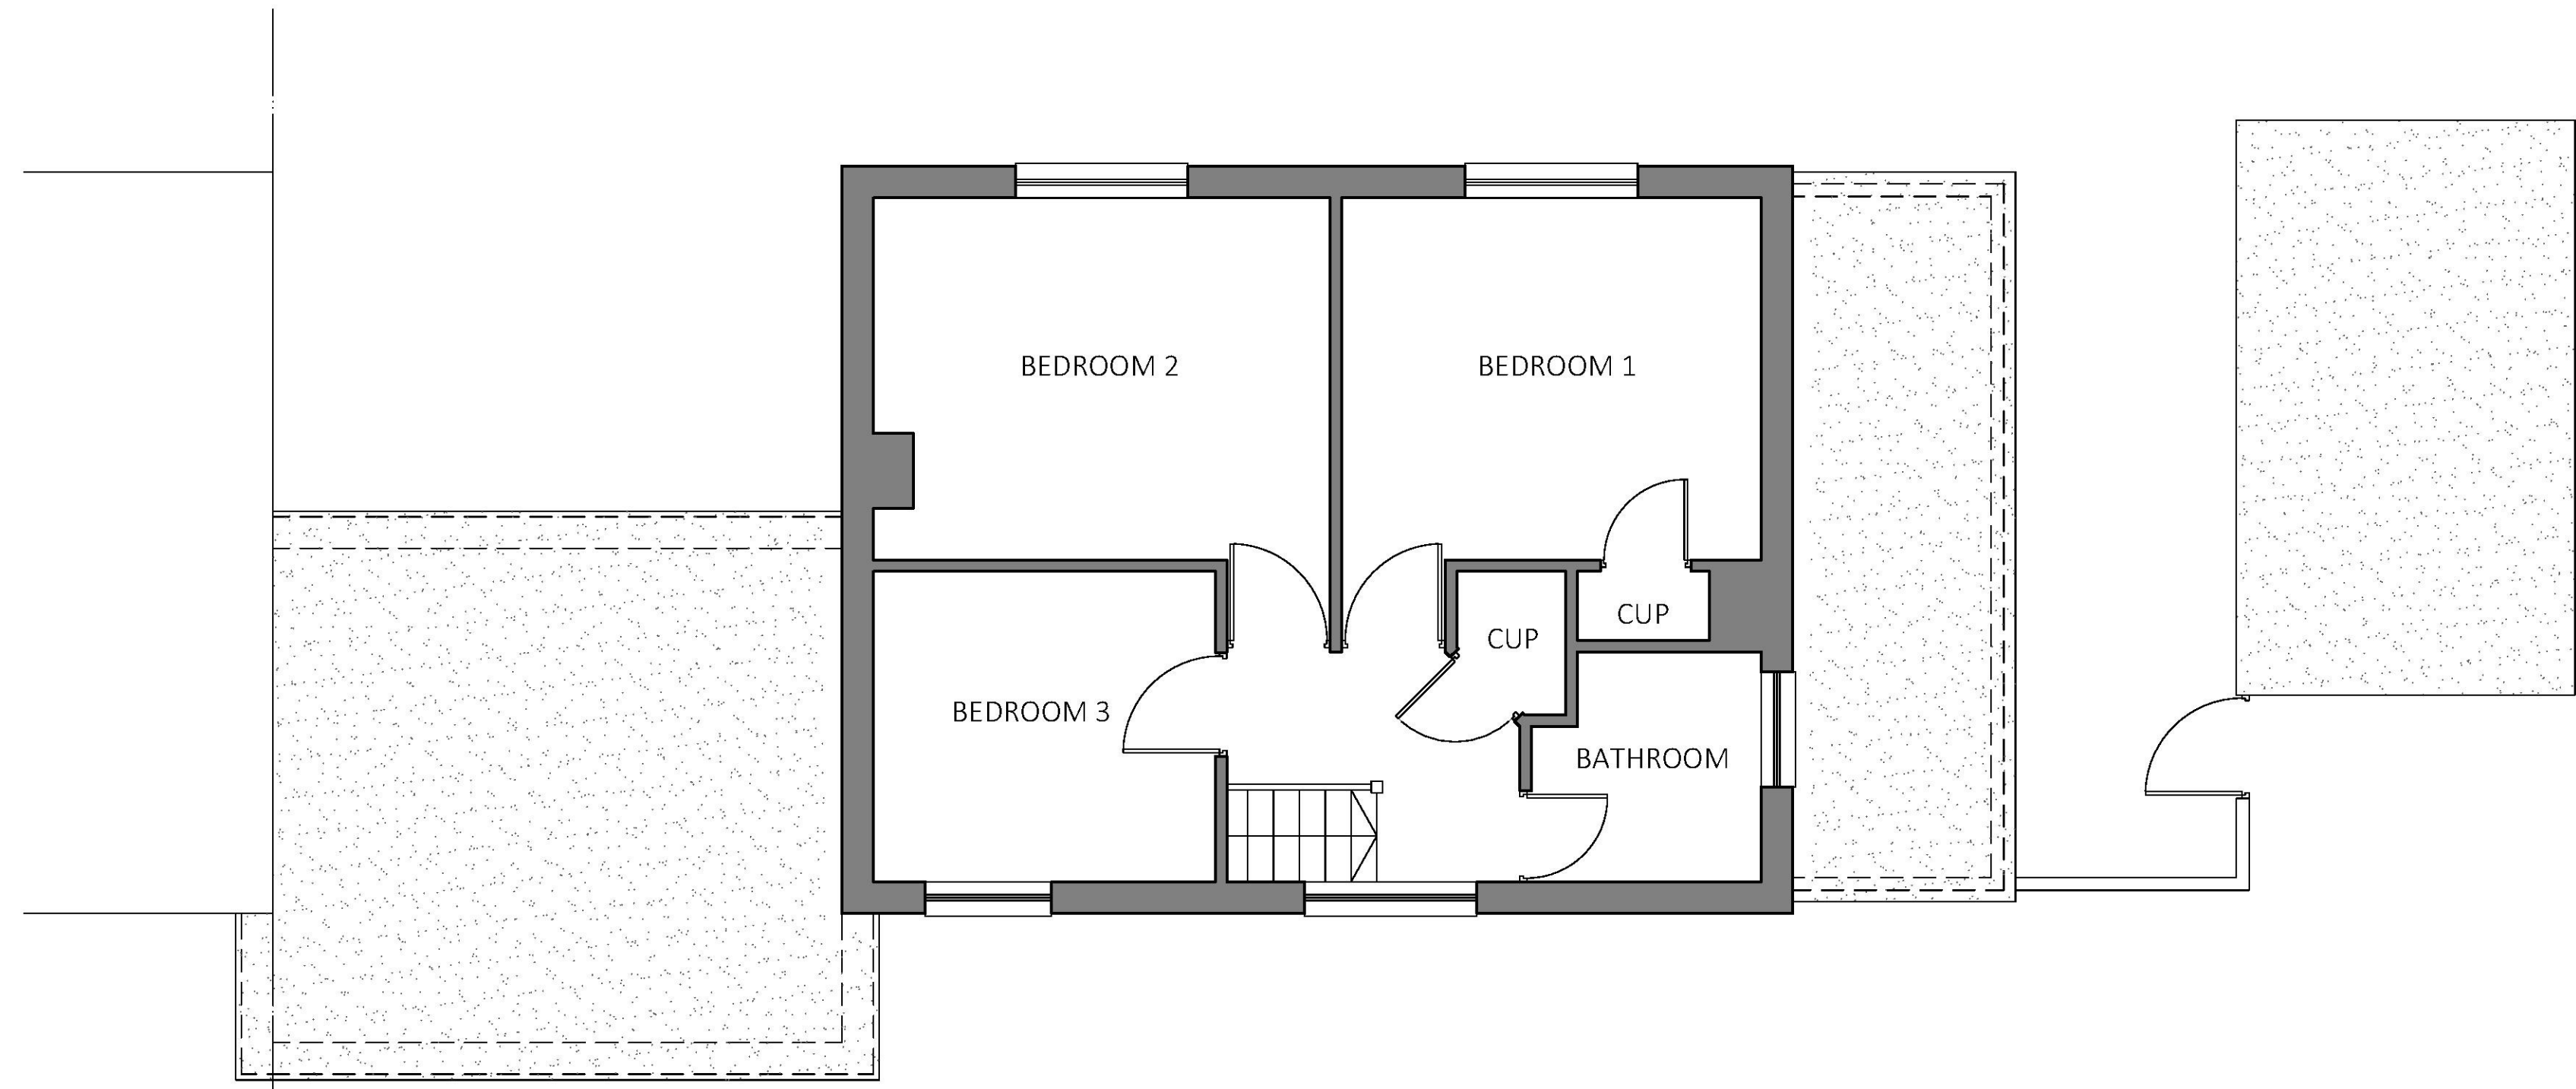

First Floor Plan 1:50 @ A1 / 1:100 @ A3
EXISTING

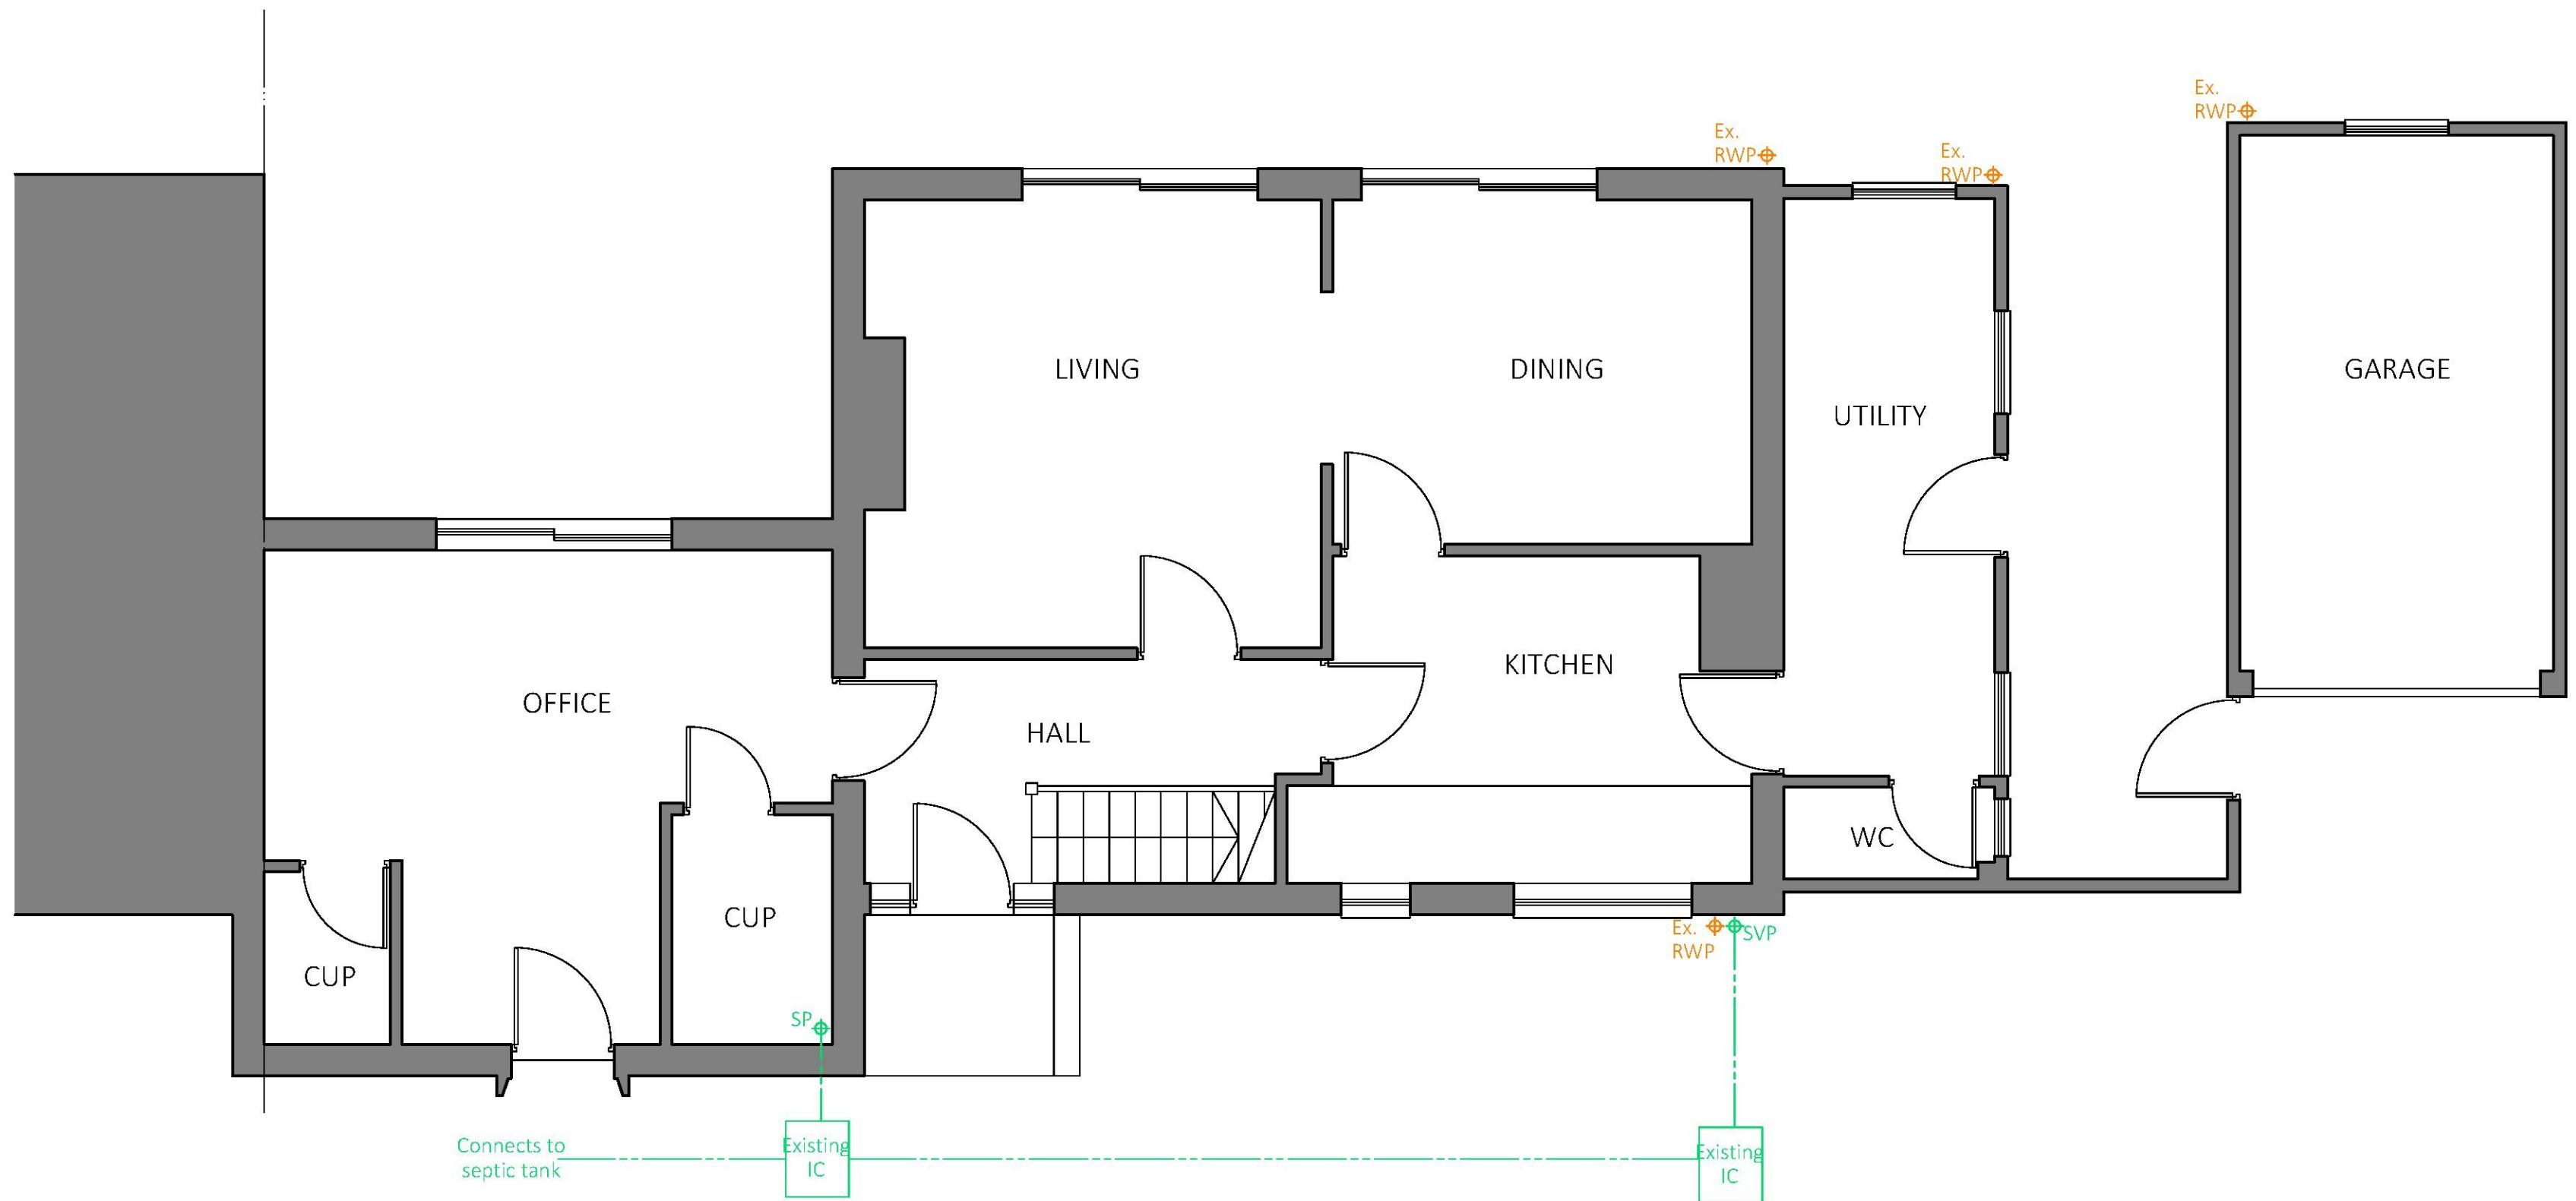

Ground Floor Plan 1:50 @ A1 / 1:100 @ A3
EXISTING





Front Elevation 1:100 @ A1 / 1:200 @ A3
EXISTING



Rear Elevation 1:100 @ A1 / 1:200 @ A3
EXISTING



Side Elevation 1:100 @ A1 / 1:200 @ A3
EXISTING

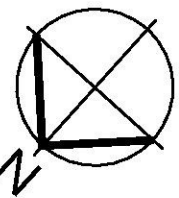 

PHILIP BASTON
ARCHITECTS LTD

Ochre House, 17 Fletcher Road
Whitstable, Kent CT5 3HE

Telephone: 01227 500464
Email: info@bastonuk.com
Website: www.bastonuk.com

Project
William House, New Road, Elham

Drawing Name
Existing Floor Plans & Elevations

Scale 1:50 & 1:100 @ A1 / 1:100 & 1:200 @ A3
Date October 2017

Drawing Number
1049_P_102

