



Proposed Road Elevation (north/wes) @ 1:100

 

Proposed Rear Elevation South/East @ 1:100

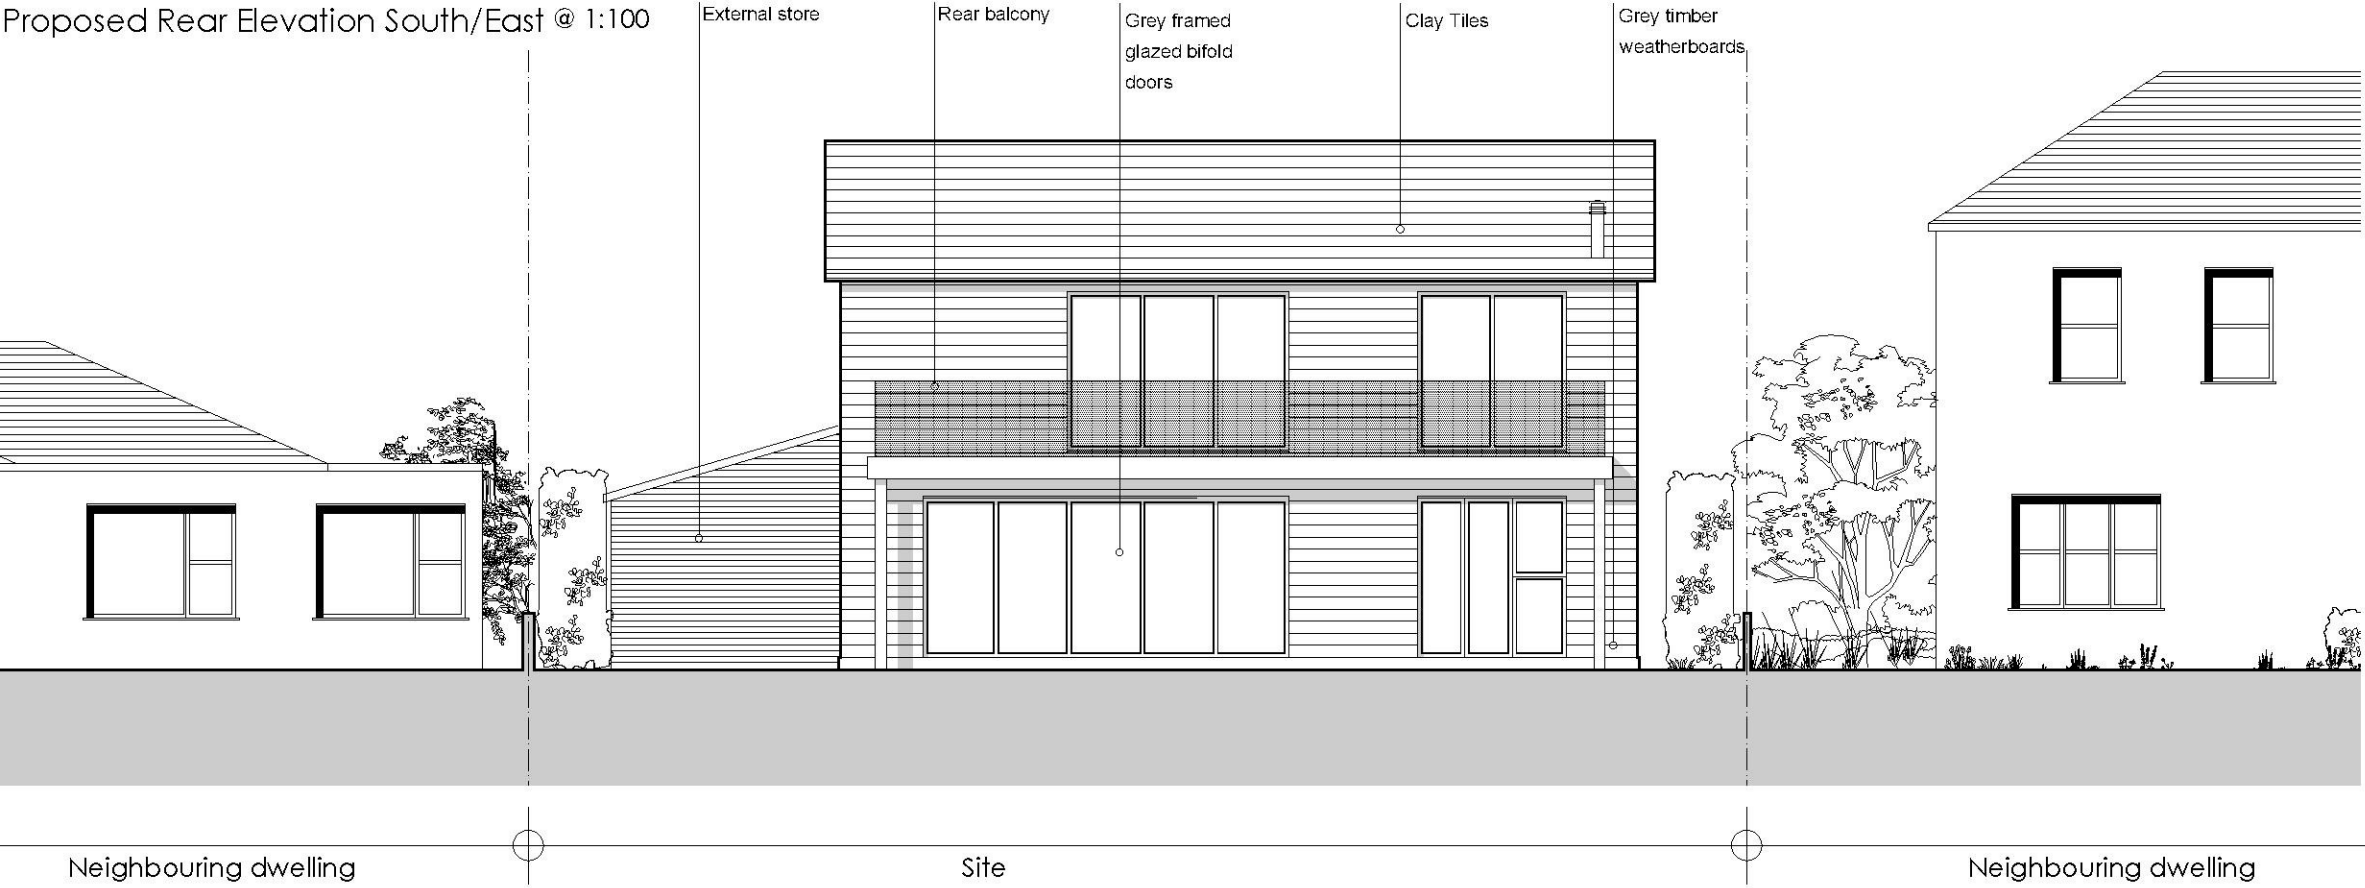

Rear site

Project Bonnaville, West Hyde Road, Hythe, CT21 4NS

Client Mr Jason Brock

Title Proposed Elevations

Status PRELIMINARY

Scale A3 1:100 Date Sept 17 Drawn Ckld

Project Number Drawing Number Revision

17.17 04 P1

Planning  
Blueprint Projects