




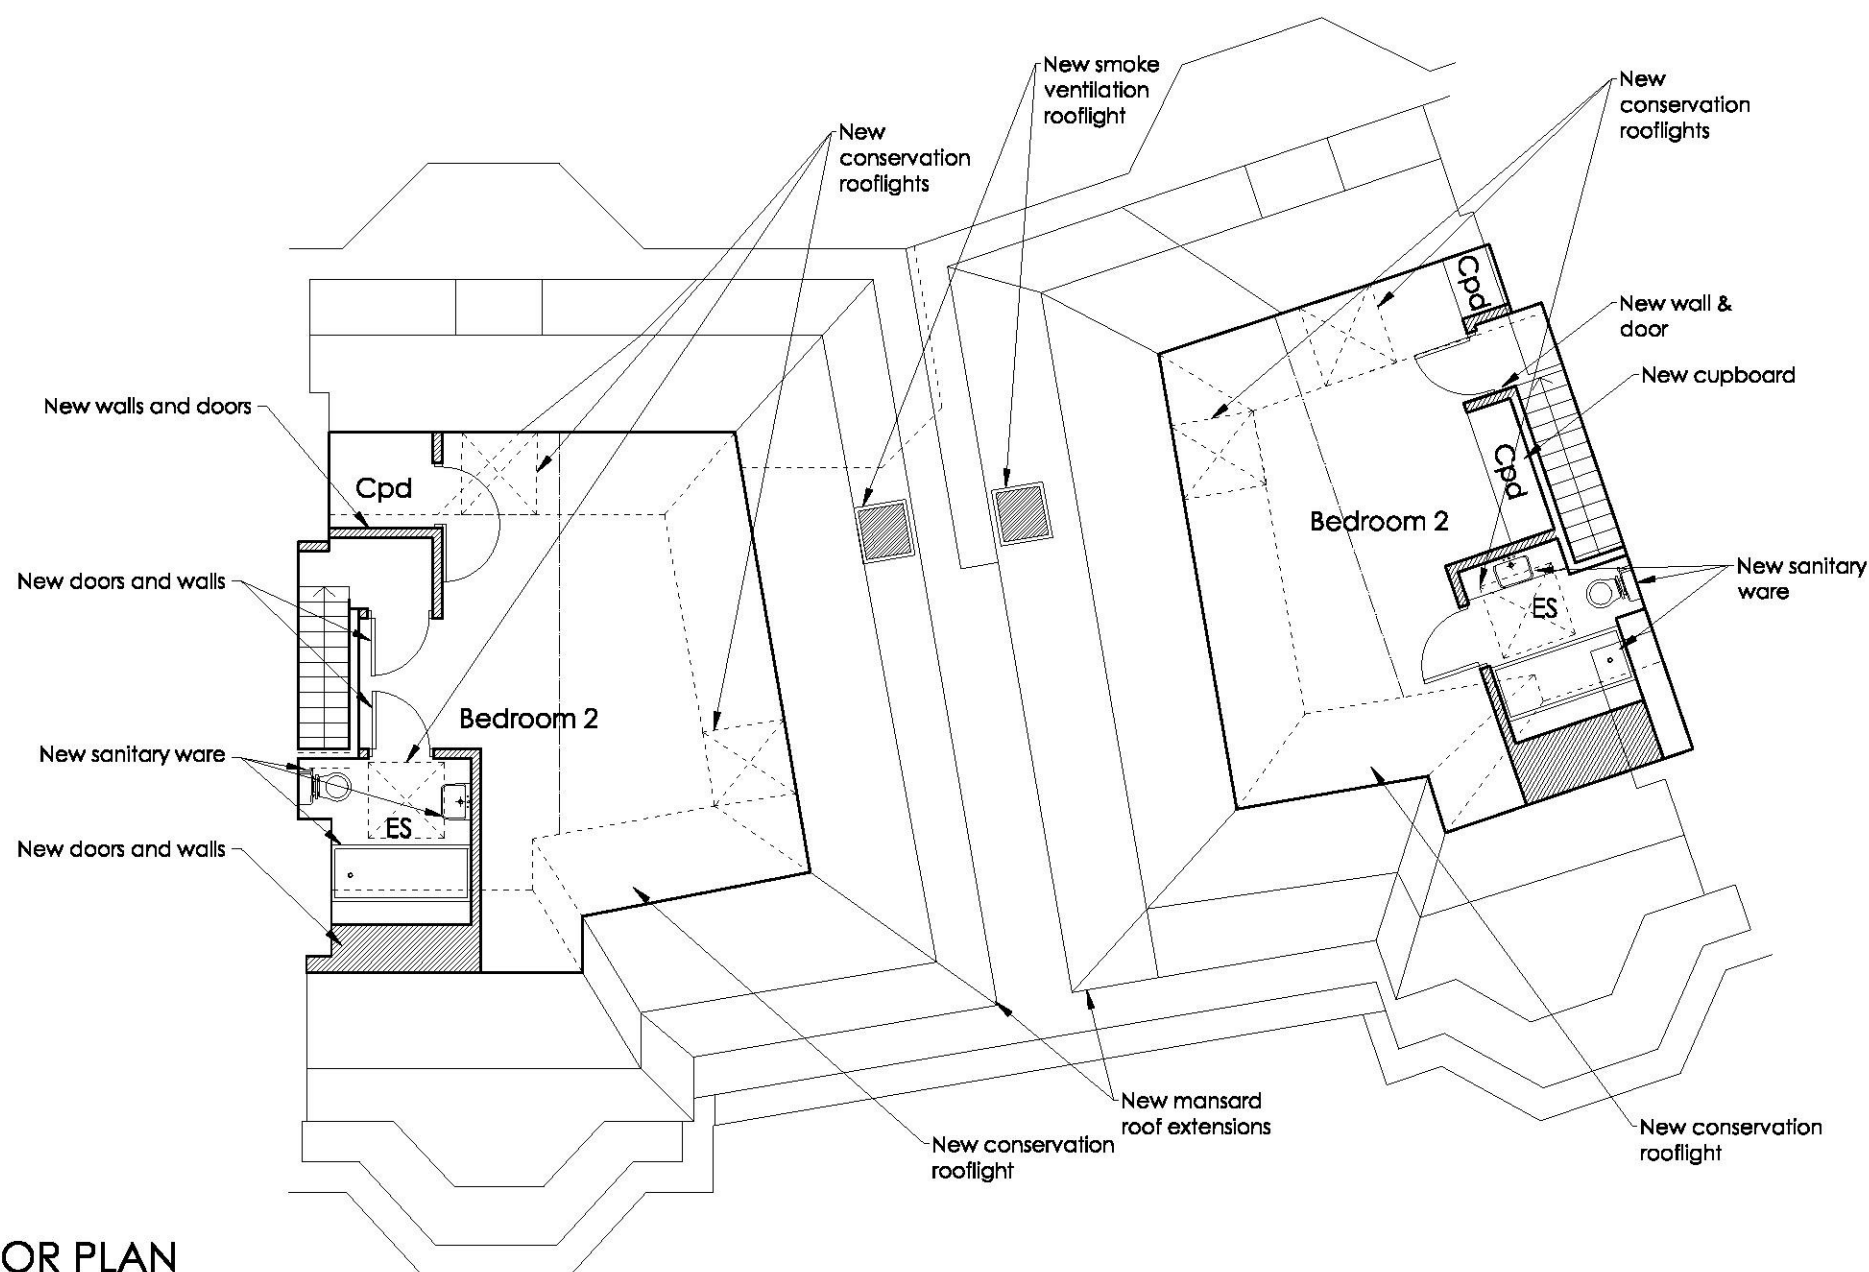

FOURTH FLOOR PLAN
1:100 SCALE

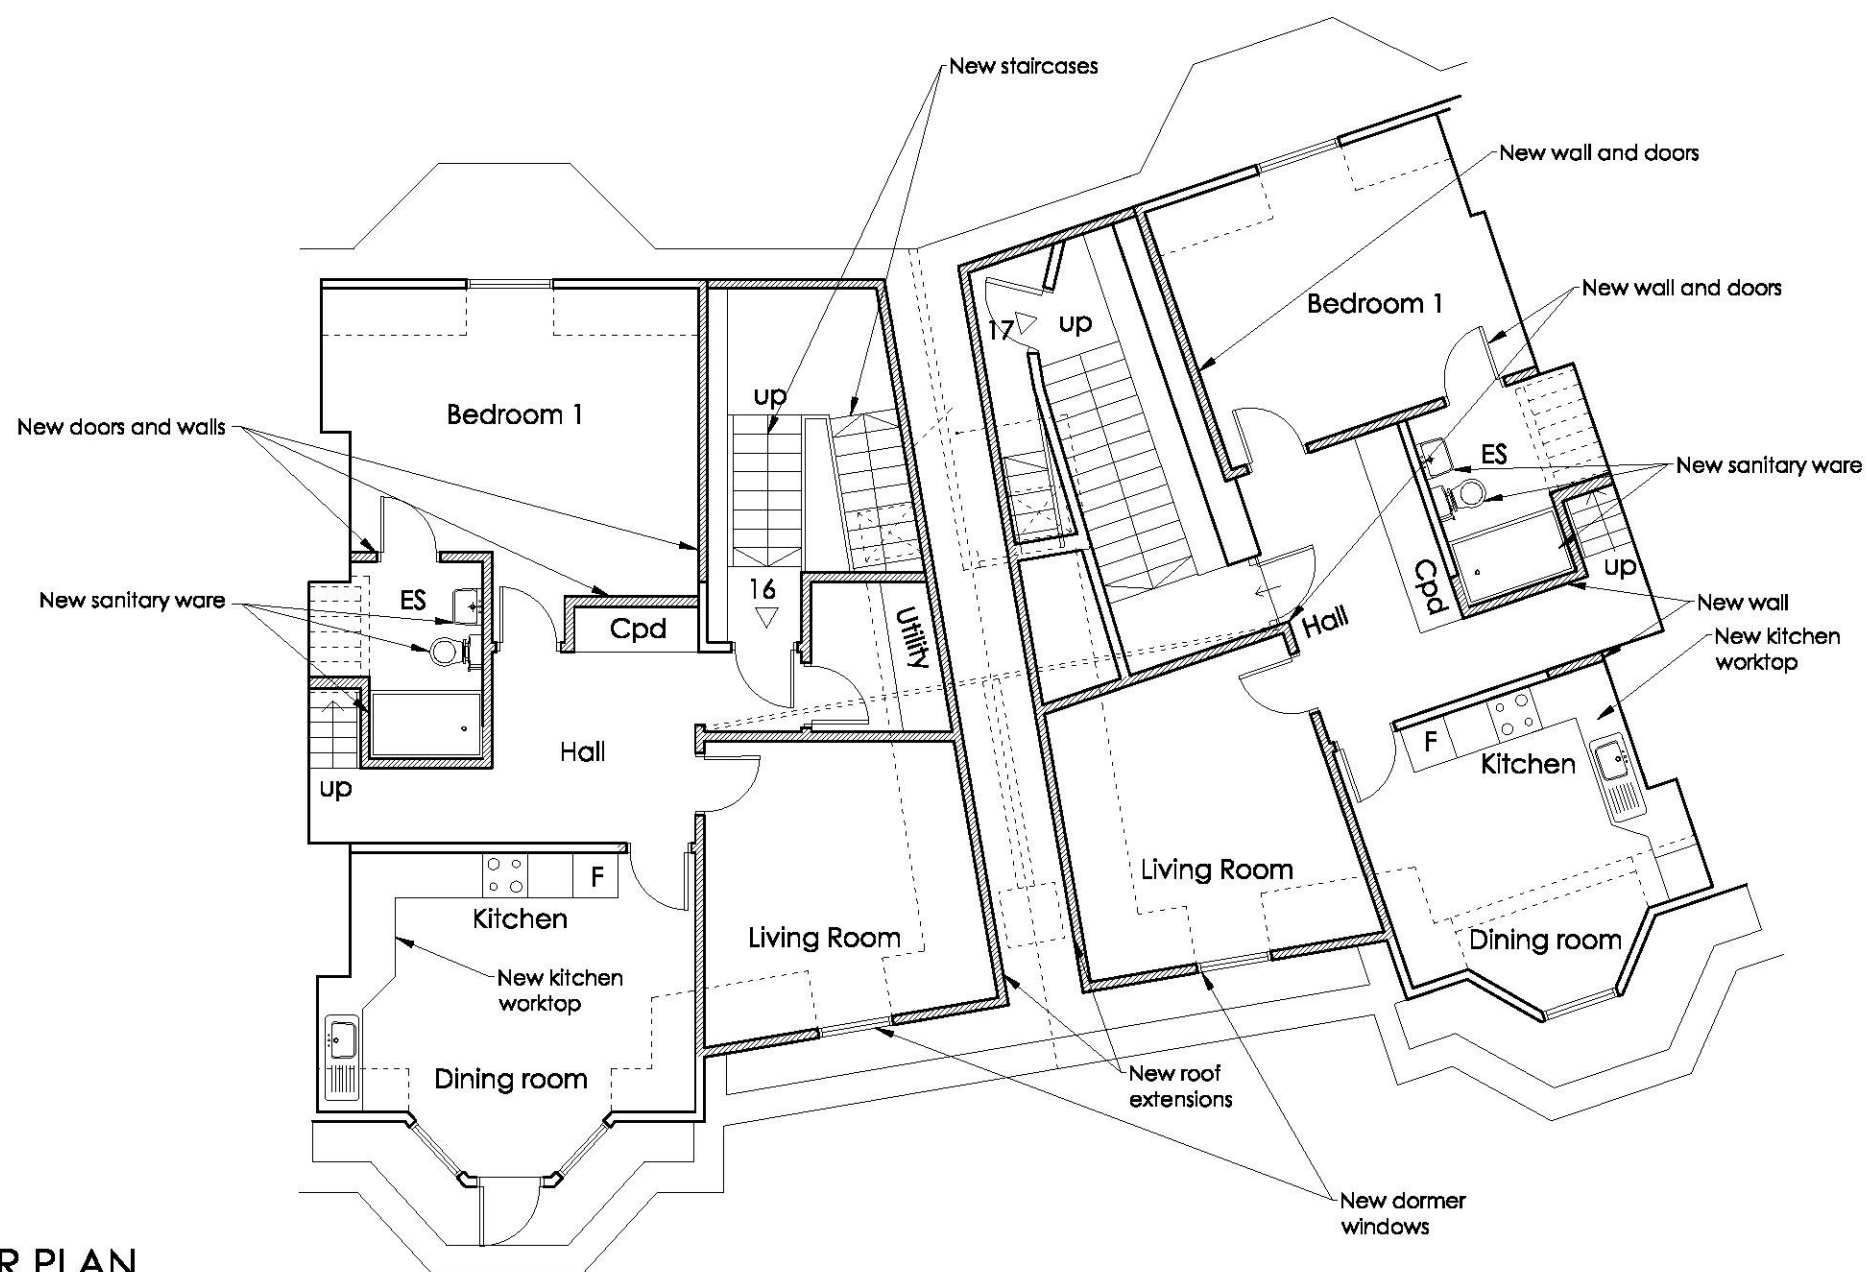

THIRD FLOOR PLAN
1:100 SCALE

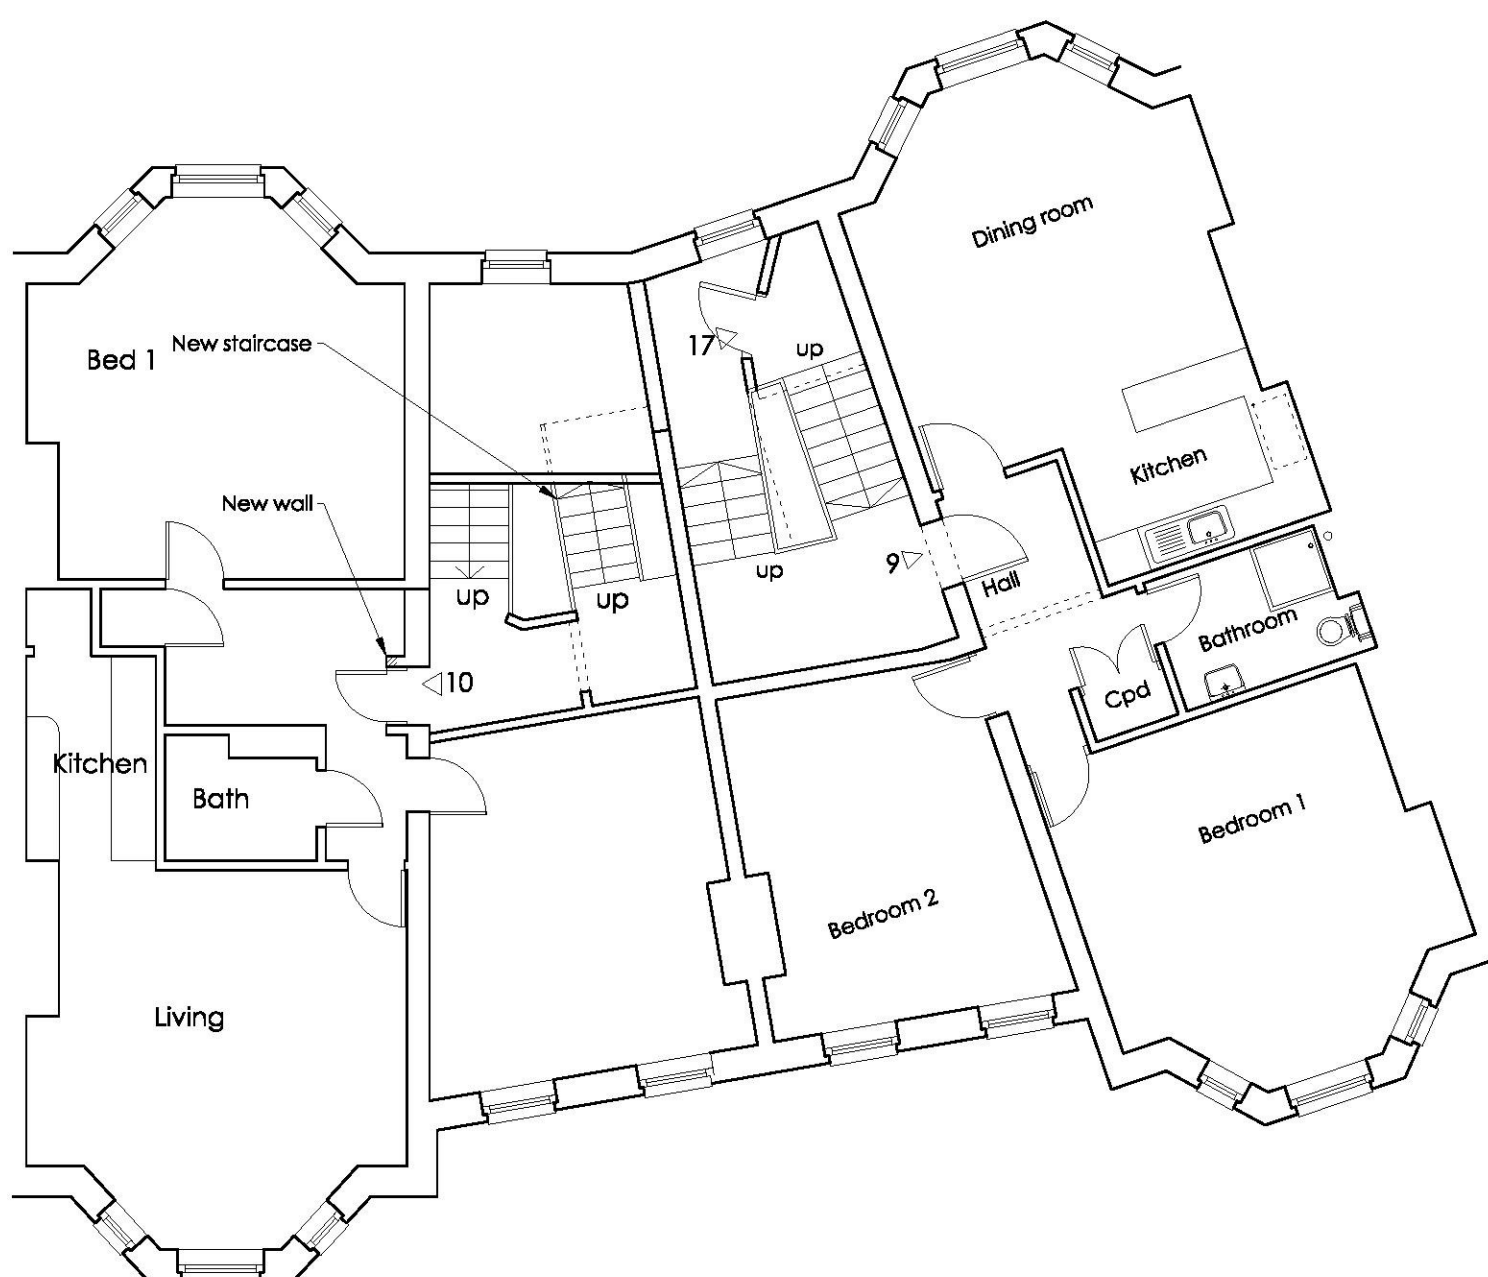

SECOND FLOOR PLAN
1:100 SCALE

AL(0)113
FLOOR PLANS AS PROPOSED
1:100 Scale

NOTES

NOTES

ALL DIMENSIONS ARE TO BE CHECKED ON SITE. ANY DISCREPANCIES ARE TO BE VERIFIED WITH THE ARCHITECT BEFORE PROCEEDING WITH THE WORKS.


WHERE ITEMS ARE COVERED BY DRAWINGS OF A DIFFERENT SCALE THE LARGER SCALE DRAWINGS ARE TO BE WORKED TO.

DO NOT SCALE OFF DRAWINGS. FIGURED DIMENSIONS TO BE WORKED TO IN ALL CASES.

ALL DIMENSIONS INDICATED ARE STRUCTURAL UNLESS STATED OTHERWISE.


THIS DRAWING IS TO BE READ IN CONJUNCTION WITH ALL OTHER GENERAL ARRANGEMENT DRAWINGS, DETAILS AND SPECIFICATIONS.

ALL WORKS TO COMPLY WITH THE REQUIREMENTS OF BUILDING REGULATIONS 1991 AND SUBSEQUENT AMENDMENTS.

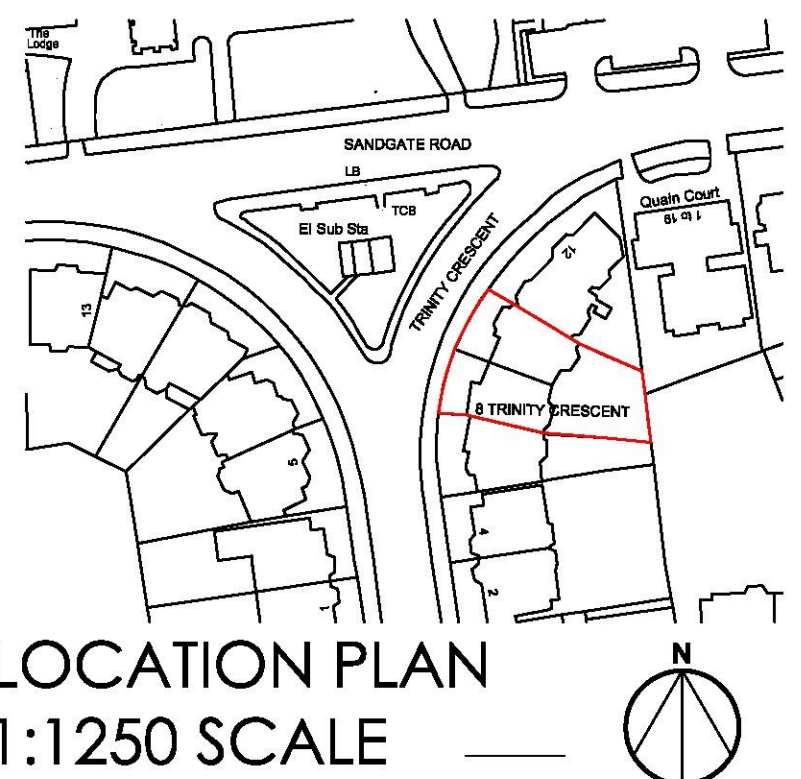

LOCATION PLAN
1:1250 SCALE

METRIC SCALE
1:100

 

issue	initials & date	modification	QA

DRAWING TYPE

Planning

PROJECT TITLE

8-10 Trinity Crescent
Folkestone, CT20 2ET

CLIENT


Kent Rooms LTD

DRAWING TITLE

Floor Plans as Existing
Location Plan

date	scales	size	drawn by
OCT 17	1:100 & 1:1250	A1	JRG
job no.	drawing no.	revision no.	
5/14/001/TRC	AL(0)113	*	

Cyma Architects
55 The Old High Street,
Folkestone, Kent, CT20 1RN
Tel: 01233 666667
Fax: 01233 666663
Website: www.cymaarchitects.co.uk
Chartered Architects E-mail: enquiries@cymaarchitects.co.uk

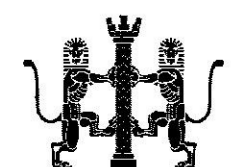

Roger Joyce Associates
CHARTERED ARCHITECTS

3 Jointon Road,
Folkestone, Kent, CT20 2RF
Tel: 01303 246400
Website: www.rogerjoyceassociates.co.uk
Chartered Architects E-mail: info@rogerjoyceassociates.co.uk

© 2014 Cyma Architects Ltd & Roger Joyce Associates.
THIS DOCUMENT IS CONFIDENTIAL. THE DOCUMENT COPYRIGHT AND ANY DESIGN RIGHT THEREIN ARE THE PROPERTY OF CYMA ARCHITECTS LTD AND ROGER JOYCE ASSOCIATES. UNLESS OTHERWISE SPECIFIED ON THIS DOCUMENT, THE DOCUMENT AND ANY INFORMATION THEREIN MAY NOT BE USED, COPIED OR DISCLOSED TO ANY THIRD PARTY WITHOUT PRIOR WRITTEN AUTHORISATION OF CYMA ARCHITECTS LTD AND ROGER JOYCE ASSOCIATES.

COPYRIGHT ACKNOWLEDGEMENT

THE COPYRIGHT OF THE FOLLOWING BODIES IN CONNECTION WITH THIS DOCUMENT ARE ACKNOWLEDGED AND DESCRIBED BELOW: