


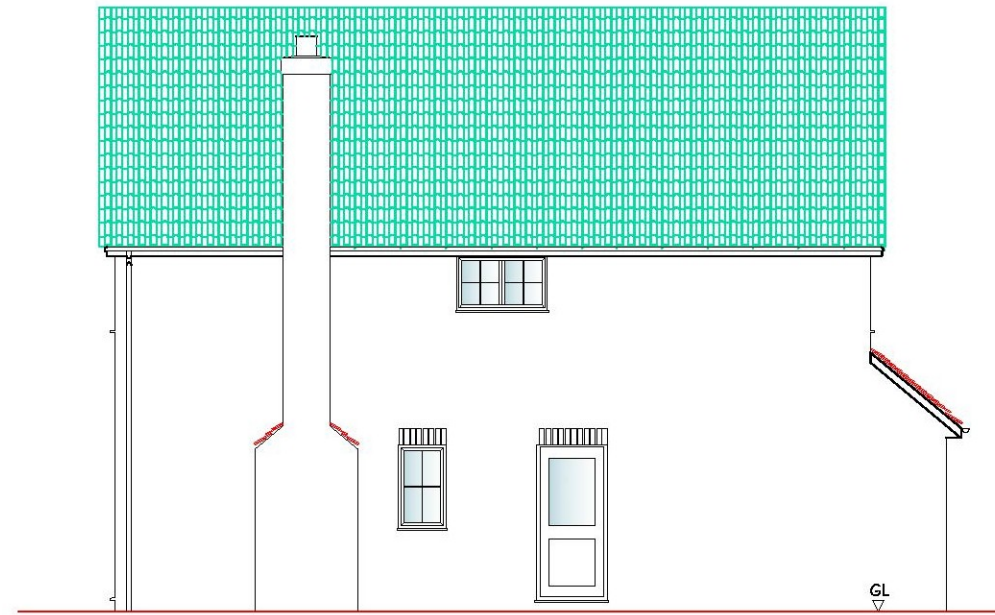


Existing Front Elevation (South East)
Scale 1:100




Existing Side Elevation (South West)
Scale 1:100



Existing Rear Elevation (North West)
Scale 1:100

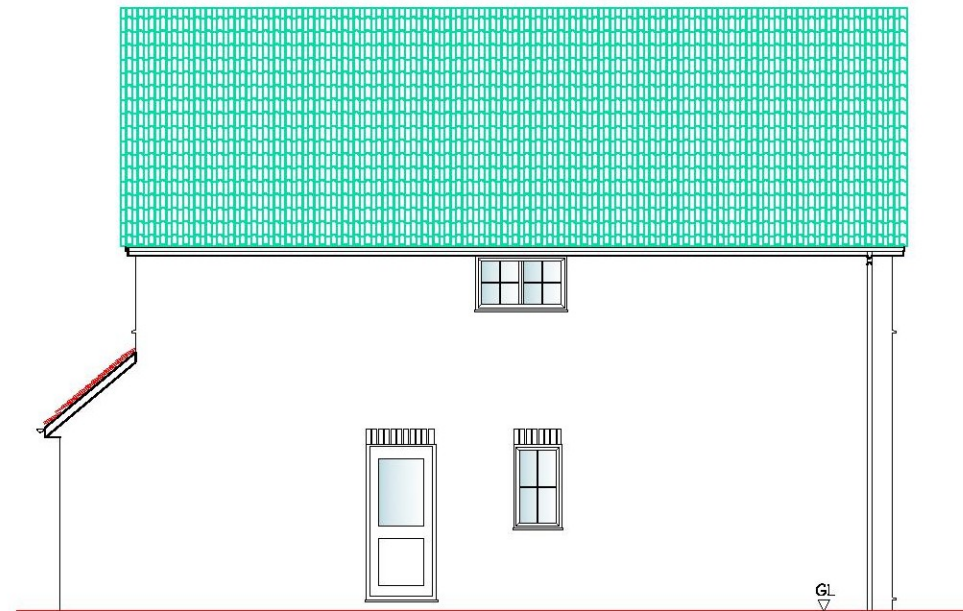

Existing Side Elevation (North East)
Scale 1:100

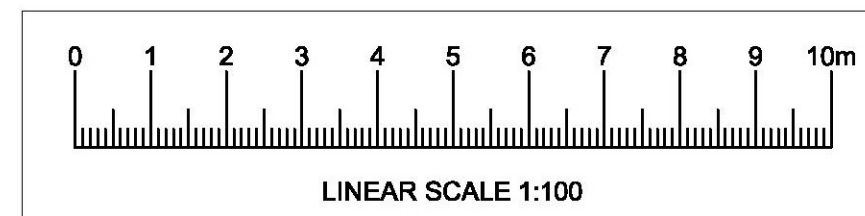

Project Notes:

Do not Scale. All dimensions to be checked on site and any discrepancies brought to the attention of the architect and engineer.

Member lengths to be determined on site by contractor - taking into account the bearing conditions.

Where the drawing is derived from third party drawings SCGreen Ltd. do not take any responsibility for the accuracy or compliance of any imported information or details.

This drawing to be read in conjunction with all relevant engineer's, architect's and designer's drawings and schedules.

All workmanship and methods of construction should comply with all relevant Codes of Practice, British Standards, the current edition of The Building Regulations and good building practice.

Specification:

This drawing shall be read in conjunction with the specification of works.

Revisions

Drawing Status

Approval / Construction

S.C.Green Ltd.

Consulting Structural Engineers

Honeywood House
Honeywood Rd, Whitfield
Dover
Kent
CT16 3EH
tel: 01304 827883
email: info@scgreen.co.uk

Client

Canterbury Oast Trust

Project Title

**Ground Floor Extension to No. 1 Warren Mews,
to Form Self Contained Annexe**

Drawing Title

Existing Elevations

Scale 1:100

Drawing Number

3916/A3/103

Date October 2017