


AL(0)11.01
South Elevation
As proposed
Scale 1:100

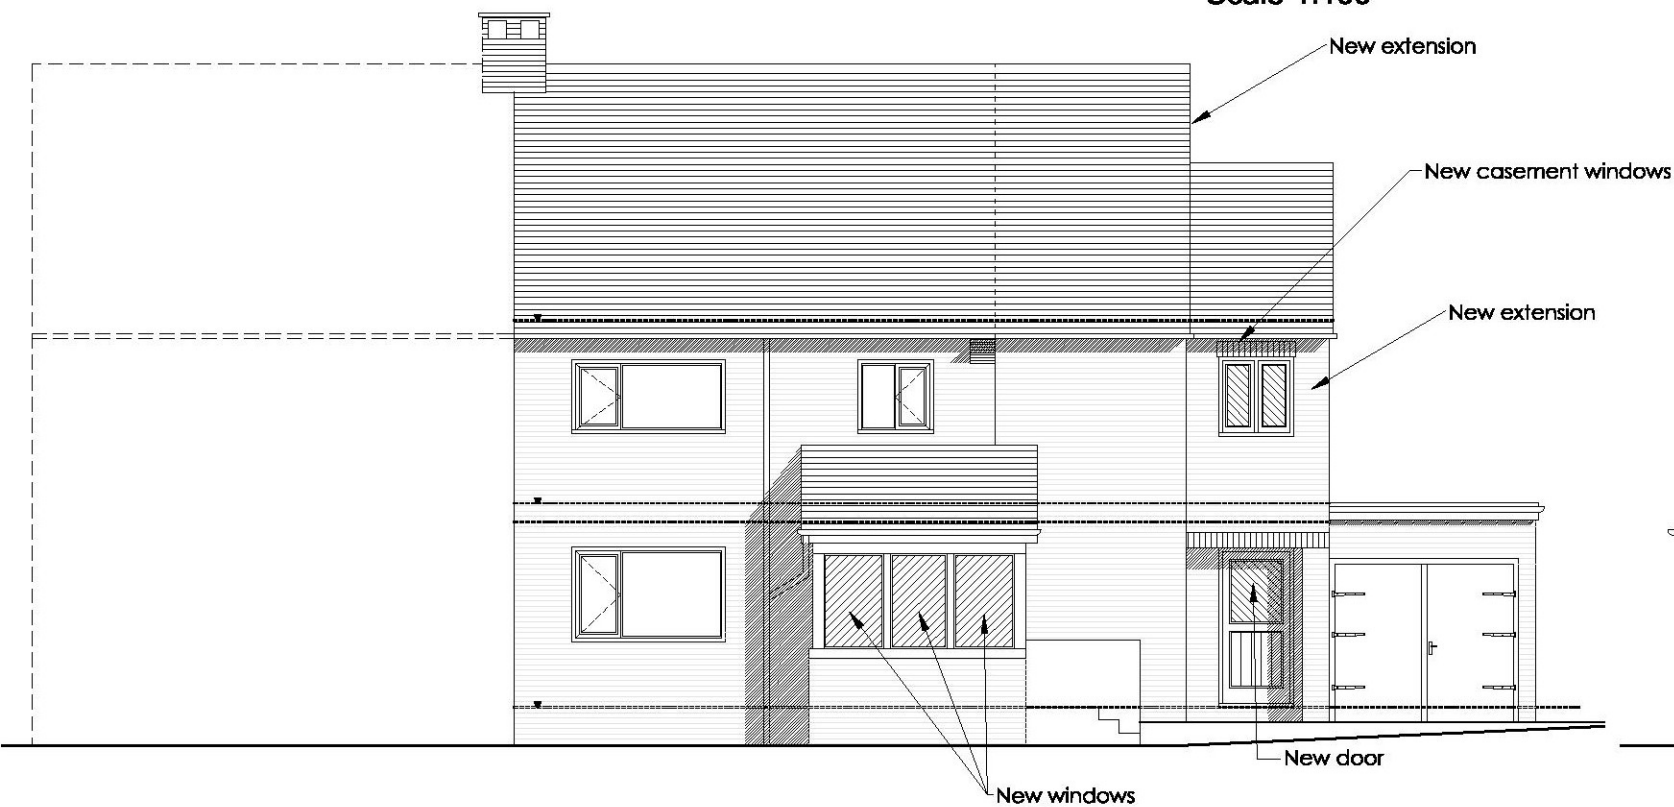


NOTES
ALL DIMENSIONS ARE TO BE CHECKED ON SITE. ANY DISCREPANCIES ARE TO BE VERIFIED WITH THE ARCHITECT BEFORE PROCEEDING WITH THE WORKS.
WHERE ITEMS ARE COVERED BY DRAWINGS OF A DIFFERENT SCALE THE LARGER SCALE DRAWINGS ARE TO BE WORKED TO.
DO NOT SCALE OFF DRAWINGS. FIGURED DIMENSIONS TO BE WORKED TO IN ALL CASES.
ALL DIMENSIONS INDICATED ARE STRUCTURAL UNLESS STATED OTHERWISE.
THIS DRAWING IS TO BE READ IN CONJUNCTION WITH ALL OTHER GENERAL ARRANGEMENT DRAWINGS, DETAILS AND SPECIFICATIONS.
ALL WORKS TO COMPLY WITH THE REQUIREMENTS OF BUILDING REGULATIONS 1991 AND SUBSEQUENT AMENDMENTS.

Materials:
Roof - Clay tiles to match existing

Walls - Brick walls to match existing
- Eternit self coloured weather board in light grey & gable white ends

Windows - upvc to match existing

Doors - upvc to match existing

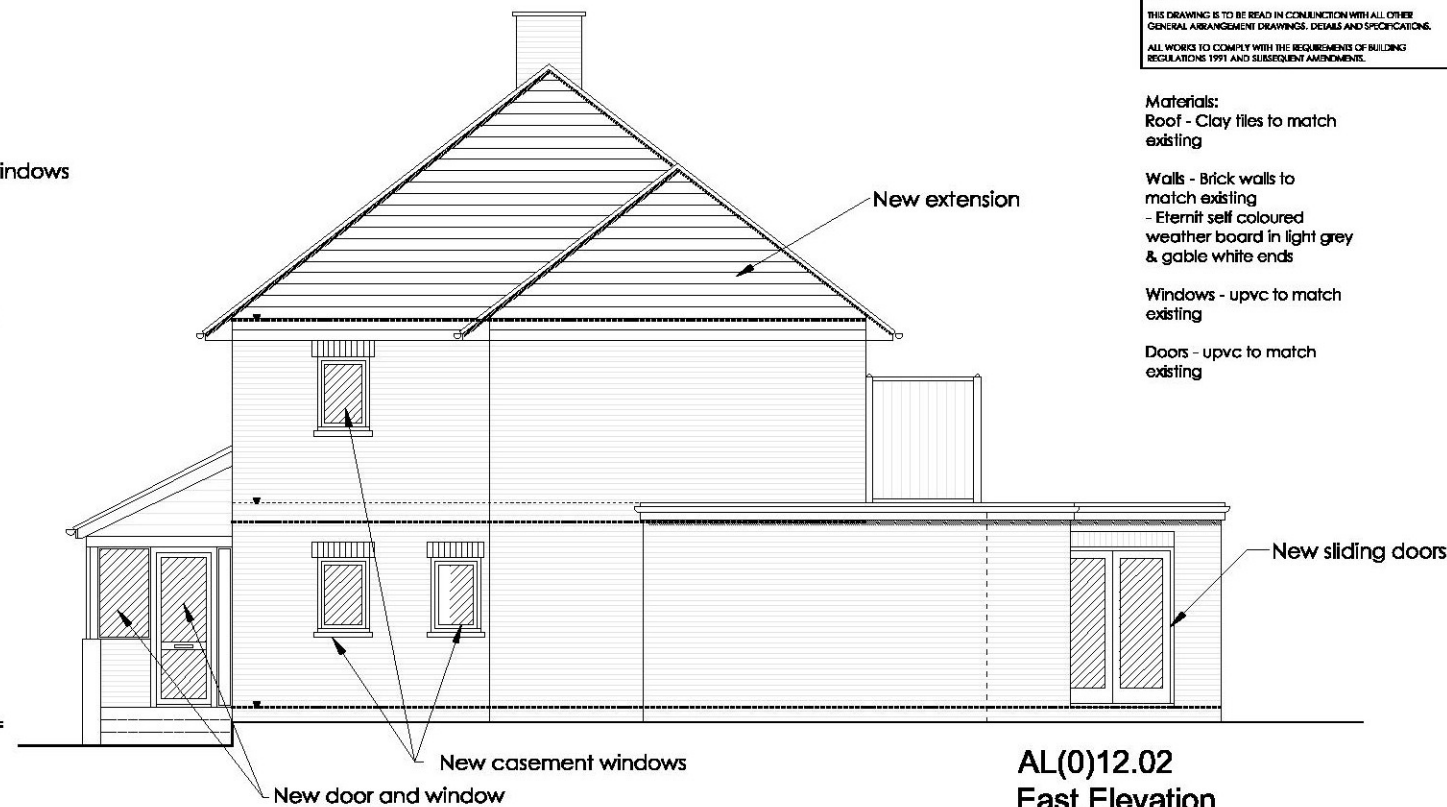

AL(0)12.02
East Elevation
As proposed
Scale 1:100

Issue	Initials & date	Modification	QA
A	AA & 10/12/2017	Minor amendments & Material list added	QA

DRAWING TYPE
Planning Submission

PROJECT TITLE
43 Foreland Avenue
Folkestone, Kent
CT19 6DY

CLIENT
Mr. & Mrs. R. Ayre

DRAWING TITLE
Elevations & Section A-A
As proposed

date	scales	sta	drawn by
Dec 2016	1:100	A3	AA
job no.	drawing no.	revision no.	
16/213	AL(0)12	A	

Cyma Architects
55 The Old High Street,
Folkestone, Kent, CT20 2BF
Tel: 01303 246400
Fax: 01303 666667
Website: www.cymaarchitects.co.uk
E-mail: info@cymaarchitects.co.uk
Chartered Architects

Roger Joyce Associates
CHARTERED ARCHITECTS
3 Jelford Road,
Folkestone, Kent, CT20 2BF
Tel: 01303 246400
Website: www.rogjoyceassociates.co.uk
E-mail: info@rogjoyceassociates.co.uk
Chartered Architects

© 2016 Cyma Architects Ltd & Roger Joyce Associates.
THIS DOCUMENT IS CONFIDENTIAL. THE DOCUMENT CONFIDENTIAL AND ANY DISCLOSURE OF IT OR REUSE OF THE CONTENTS OF IT WITHOUT THE WRITTEN PERMISSION OF Cyma Architects Ltd AND Roger Joyce Associates IS STRICTLY PROHIBITED.
ALL RIGHTS RESERVED.

COPYRIGHT ACKNOWLEDGEMENT
THE COPYRIGHT OF THE FOLLOWING JOBS IN CONNECTION WITH THIS DOCUMENT ARE ACKNOWLEDGED AND DESCRIBED BELOW:

AL(0)12
ELEVATIONS & SECTION A-A
AS PROPOSED
SCALE 1:100



AL(0)12.03
North Elevation
As proposed
Scale 1:100

AL(0)12.04
Section A-A
As proposed
Scale 1:100

METRIC SCALE
1:100

